

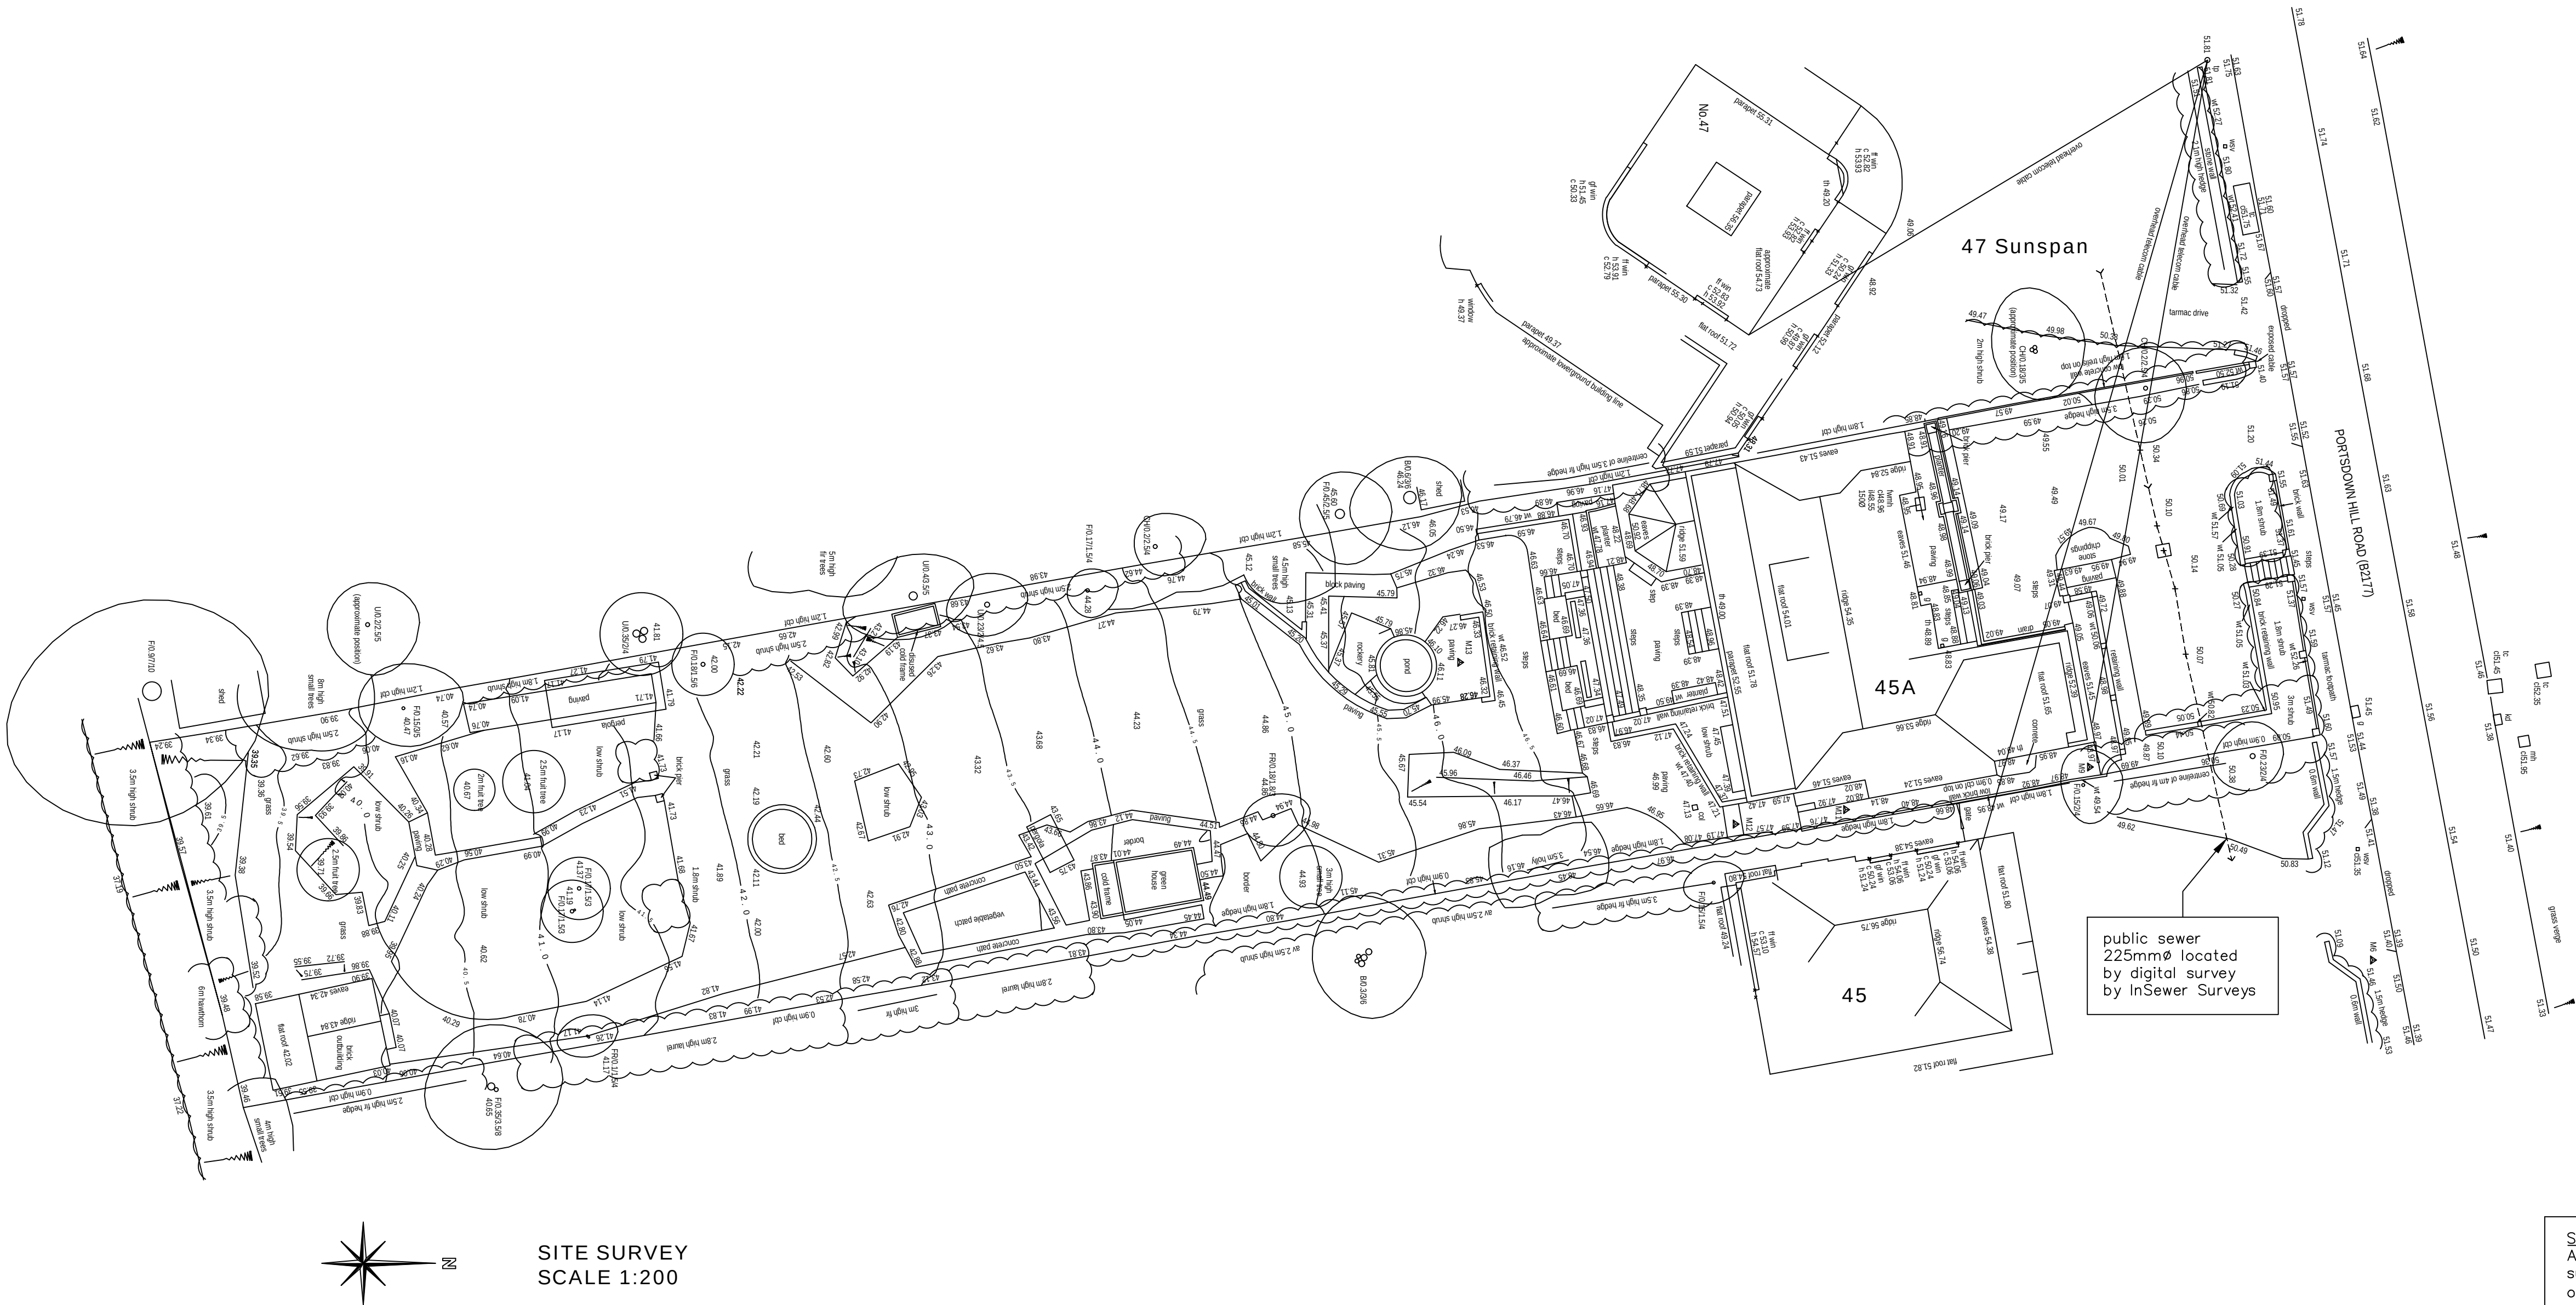


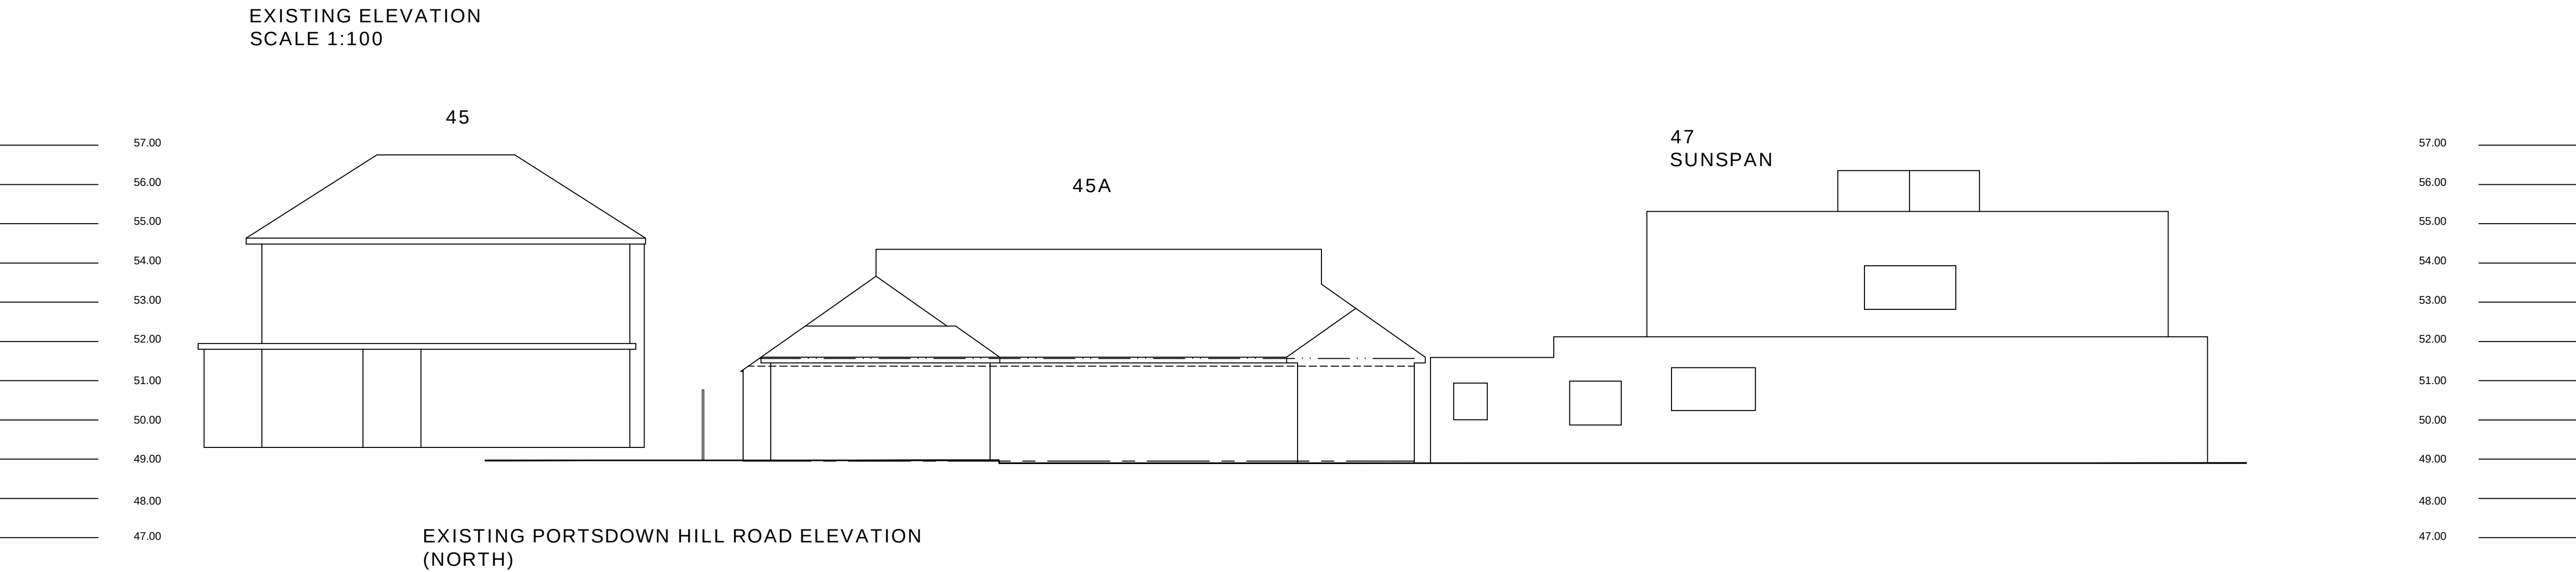

NOTES:
The design and construction of this project shall be in accordance with the current Building Regulations & NHBC Standards. These notes & drawings have been prepared solely for the purpose of Planning & Building Regulation approval.
Do not scale from this drawing unless for Planning purposes. All dimensions to be checked on-site and any alterations to be approved by the Architect and/or client prior to any work commencing.
Ordnance Survey Licence No: 100047591
This drawing to be copyright and to be read in conjunction with all other drawings

AMENDMENTS:
Rev A : Public sewer location added - 12/08/19

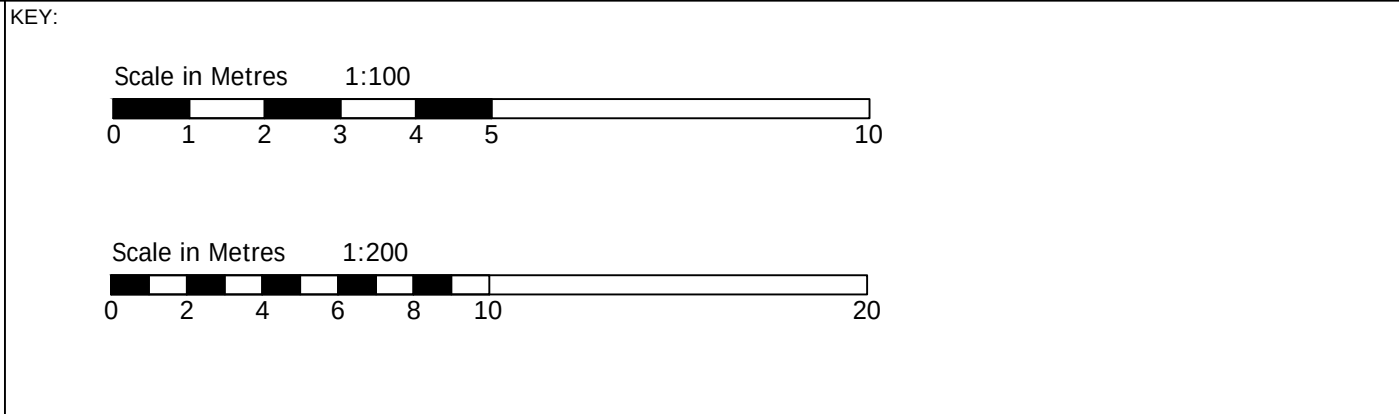

CLIENT NAME & ADDRESS
Mr & Mrs J Deng
45A Portsdown Hill Road
Havant
PO9 3JU

PROJECT ADDRESS
45A Portsdown Hill Road
Havant
PO9 3JU

DRAWING DETAILS
PLANNING DRAWING
Site Survey & Existing Elevation
PROJECT No 903
DWG No 1
REV No A
SCALE 1:100 1:200 @ A1
DRAWN BWH
DATE: 10/01/19

**B. H. ARCHITECTURE Ltd**
Heath Cottage
Newlands Lane
Purbrook
Waterlooville
Hants
PO7 5SQ
Tel: 023 9223 2322
Mob: 07747 771808
E-mail:bernard@bernardharding.com