


SOUTHERN WATER

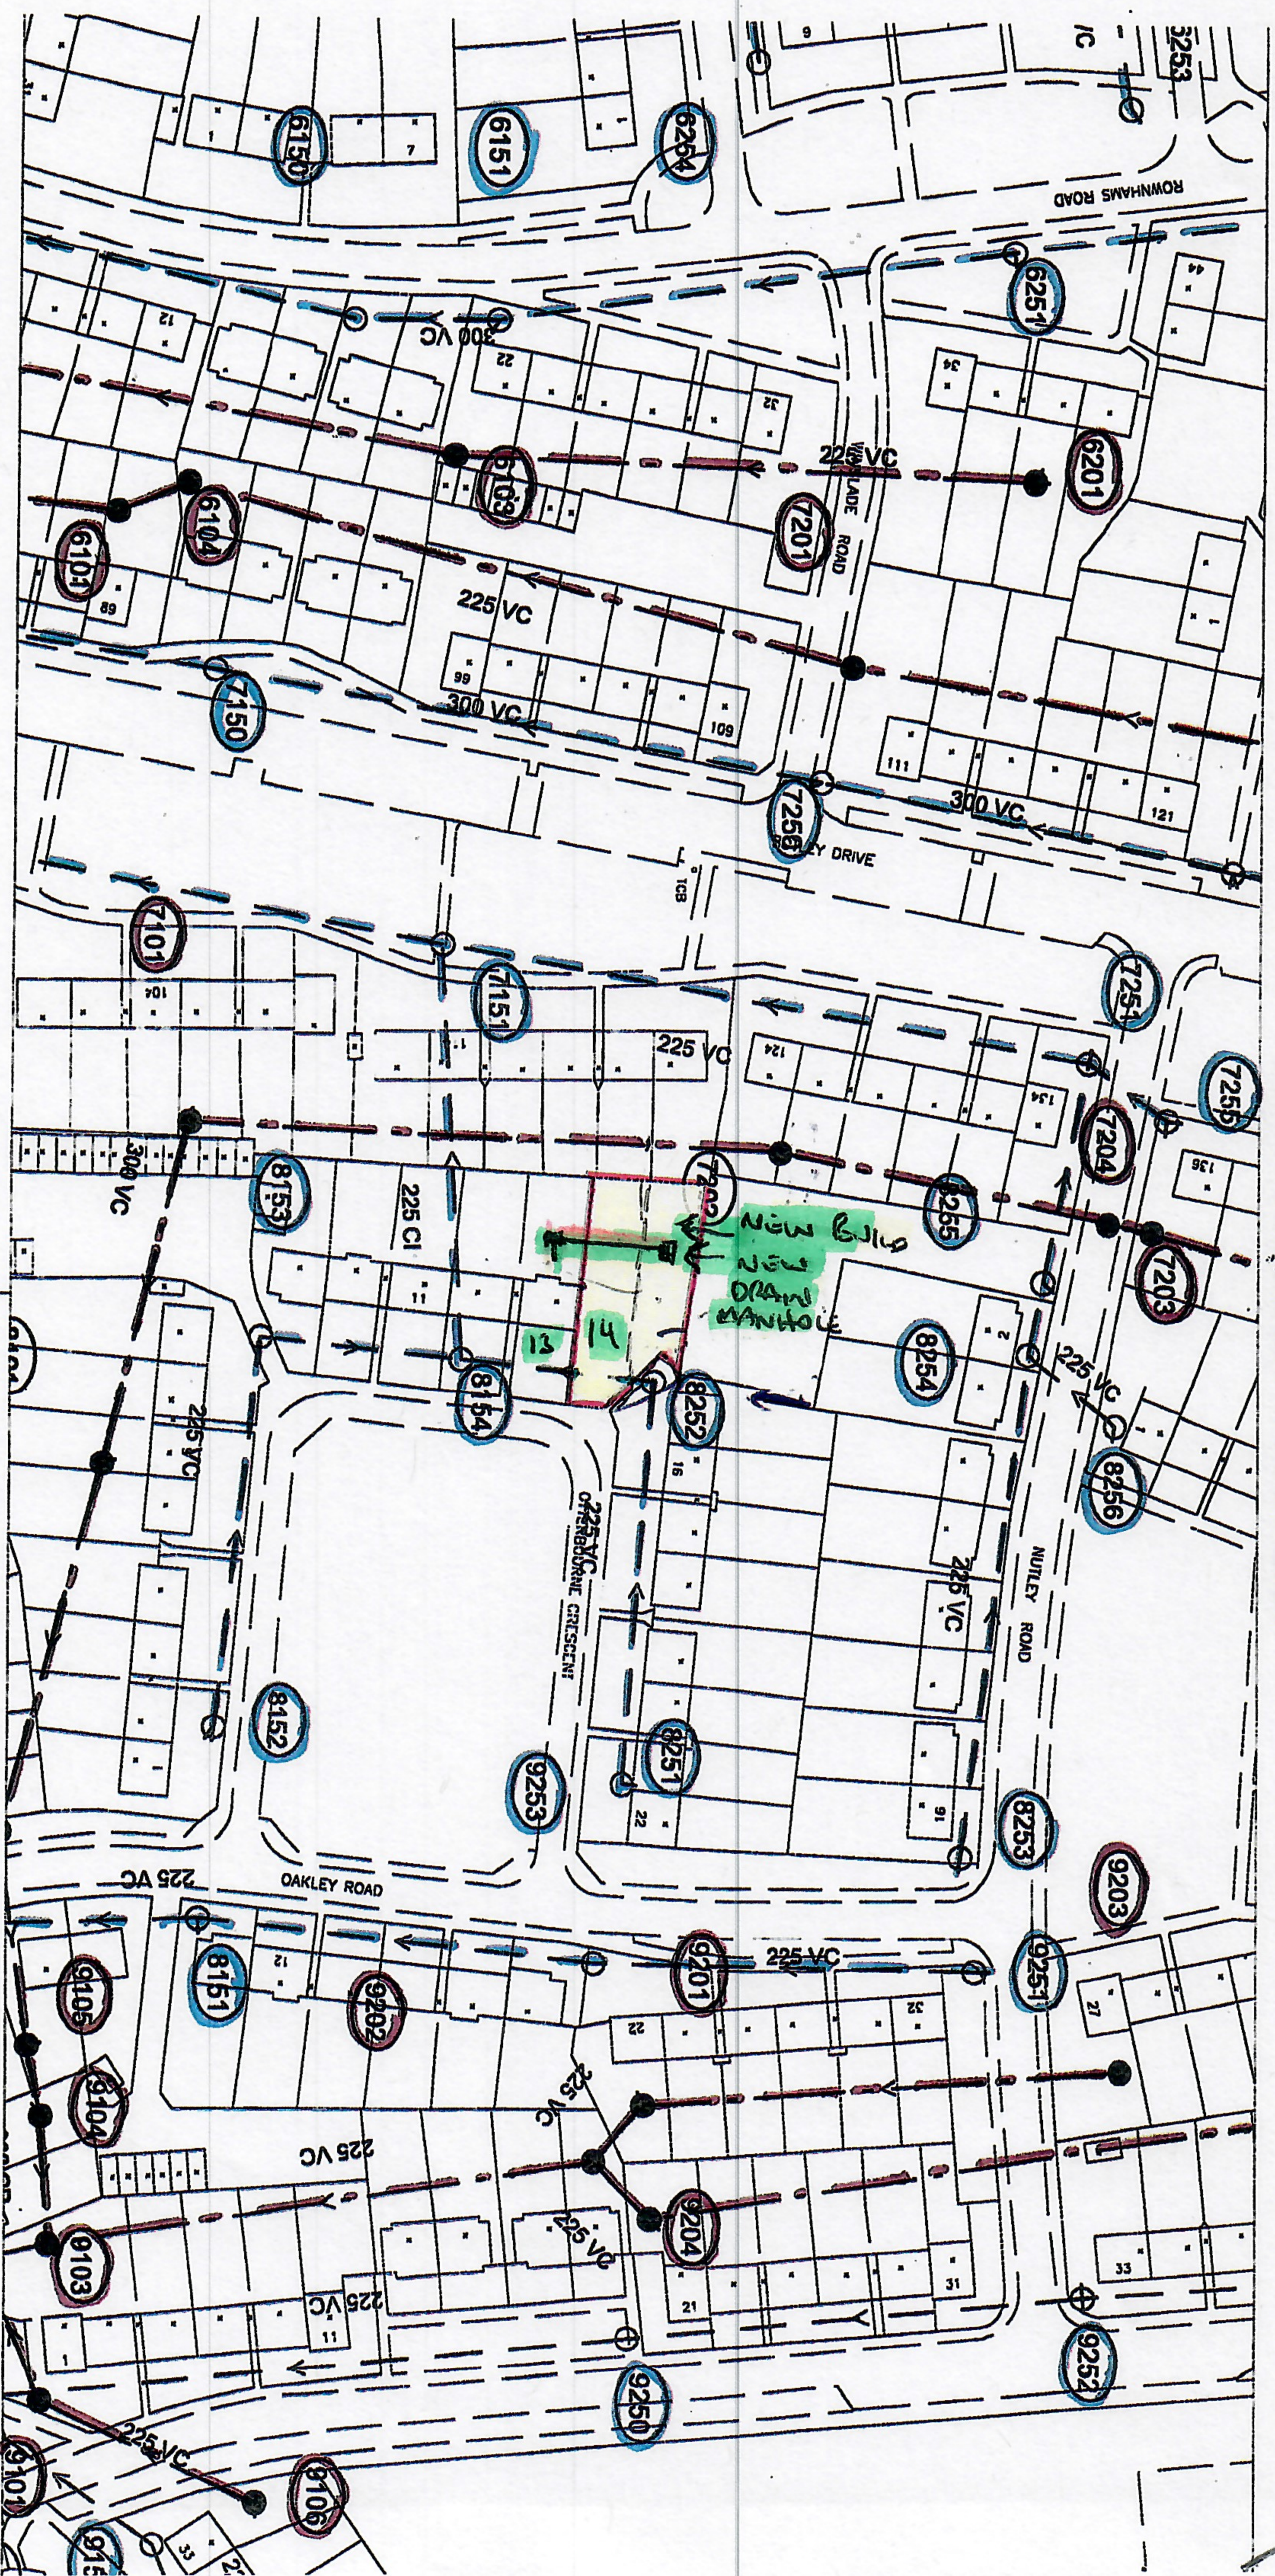

The positions of pipes shown on this plan are believed to be correct, but Southern Water Services Ltd accepts no responsibility in the event of inaccuracy. The actual positions should be determined on site.

Based upon Ordnance Survey Digital Data with the permission of the controller of H.M.S.O. Crown Copyright Reserved Licence No. WU 298530.

O.S. REF: SU7008SE

Sewer Plot

Scale: 1:1250

N

Printed By: LL

14 Otterbourne Crescent

Date: 3-2-2006

WARNING: FRC pipes are constructed of Bonded Asbestos Cement
WARNING: Unknown (UNK) materials may include Bonded Asbestos Cement



FOUL WATER DRAINS ARE
900MM DEEP USING 4 INCH PIPE
STORM DRAINAGE IS 450MM DEEP.

DRAIN TO CONNECTION INTO
13 OTTERBOURNE CRES


NEW MANHOLE
900MM
DEEP.

TO 13 OTTERBOURNE
CRESCENT.

CONVENTION 6

TO SOAKAWAY
LOCATED 5.0m
FROM BUILDING

TO SOAKAWAY
LOCATED 5.0m
FROM BUILDING

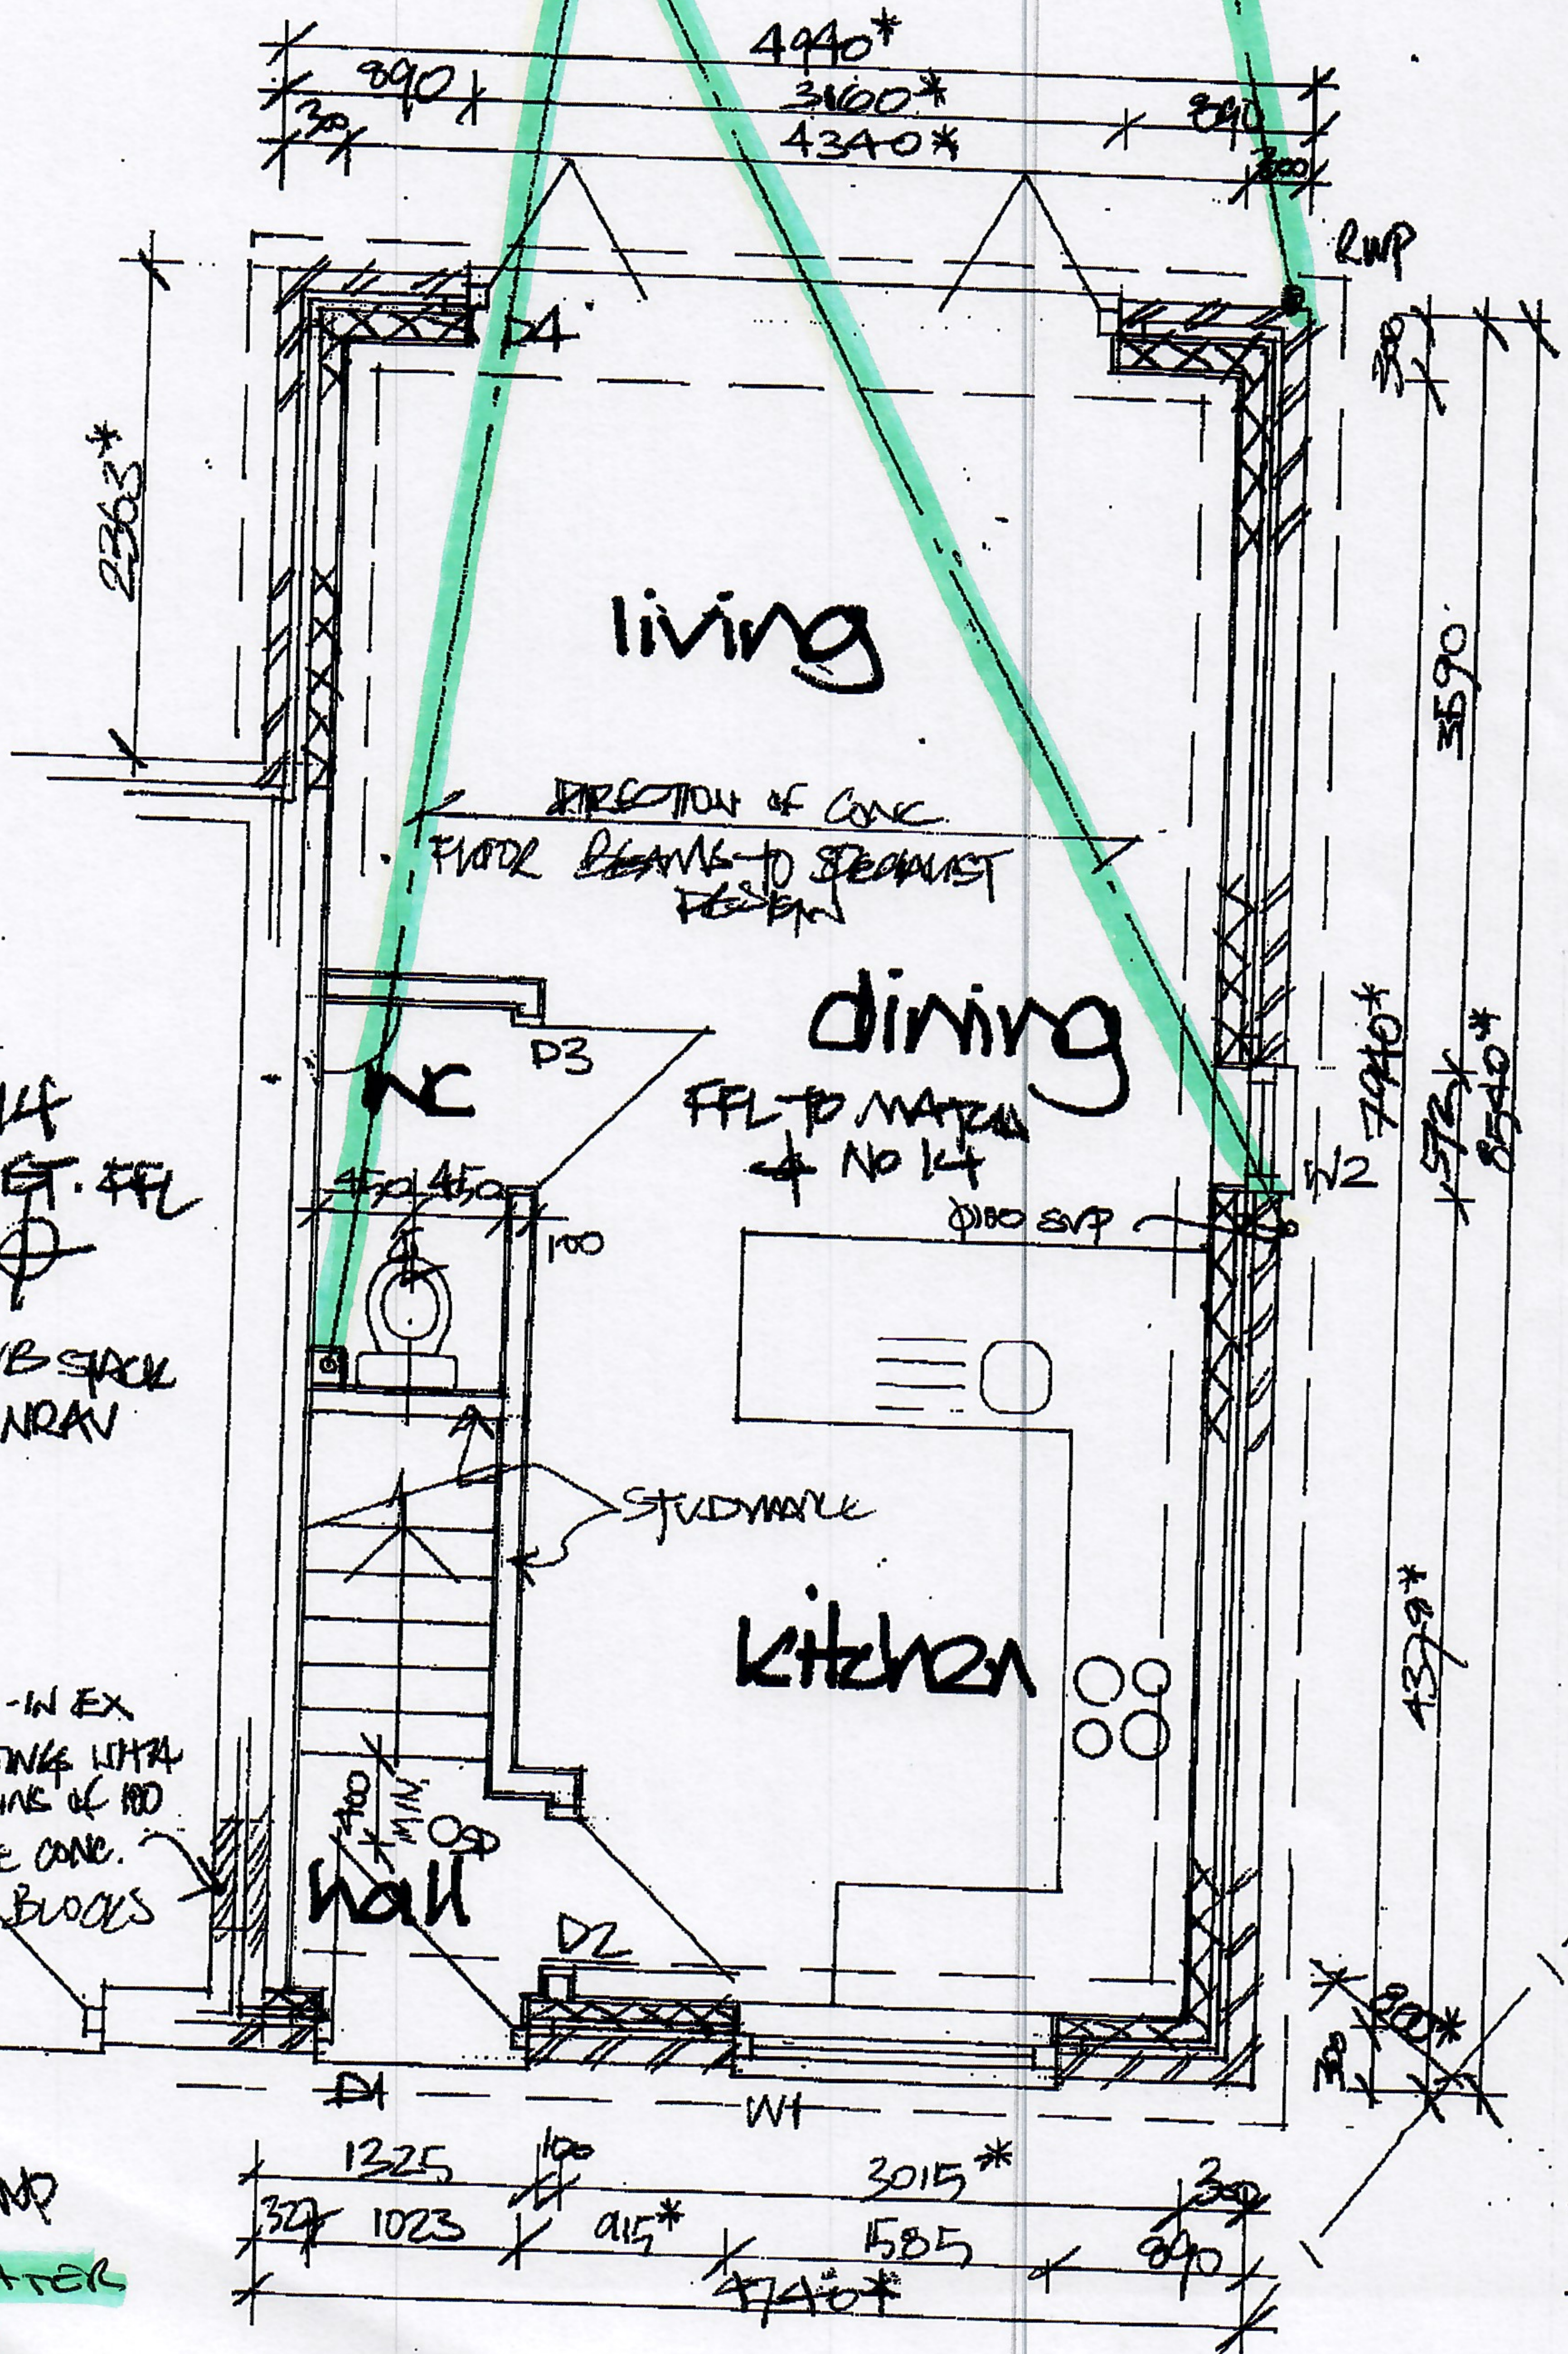

NO 14
EXIST. FFL

WOODEN BACK
WALL NRAV

FILL-IN EX
OPENING WITH
2 LINES OF 100
PENCE CONC.
BLOCKS

EX RWP
SURFACE WATER
DRAIN.

14 Otterbourne Crescent

Not To Scale;

SHEDS

F2

13


OTTERBOURNE
CASES

USE BS A
NEW MANHOLE

SCALE IN
LINE

14

OTTERBOURNE
CASES

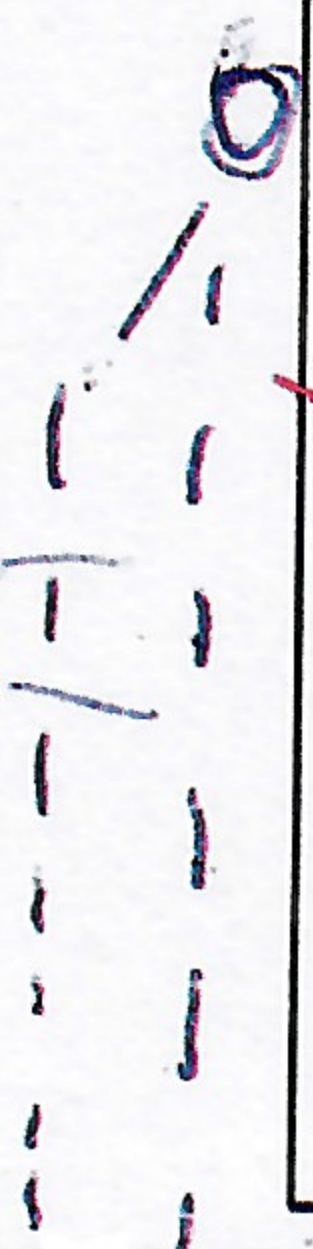

NEW BUILD

← NEW MANHOLE

KEY

FOUL

STORM