


**PROPOSED SINGLE STOREY SIDE ADDITION.
WESTMEAD LODGE, QUEENSWAY, HAYLING I.
FOR MR & MRS T. DOWNEY.**

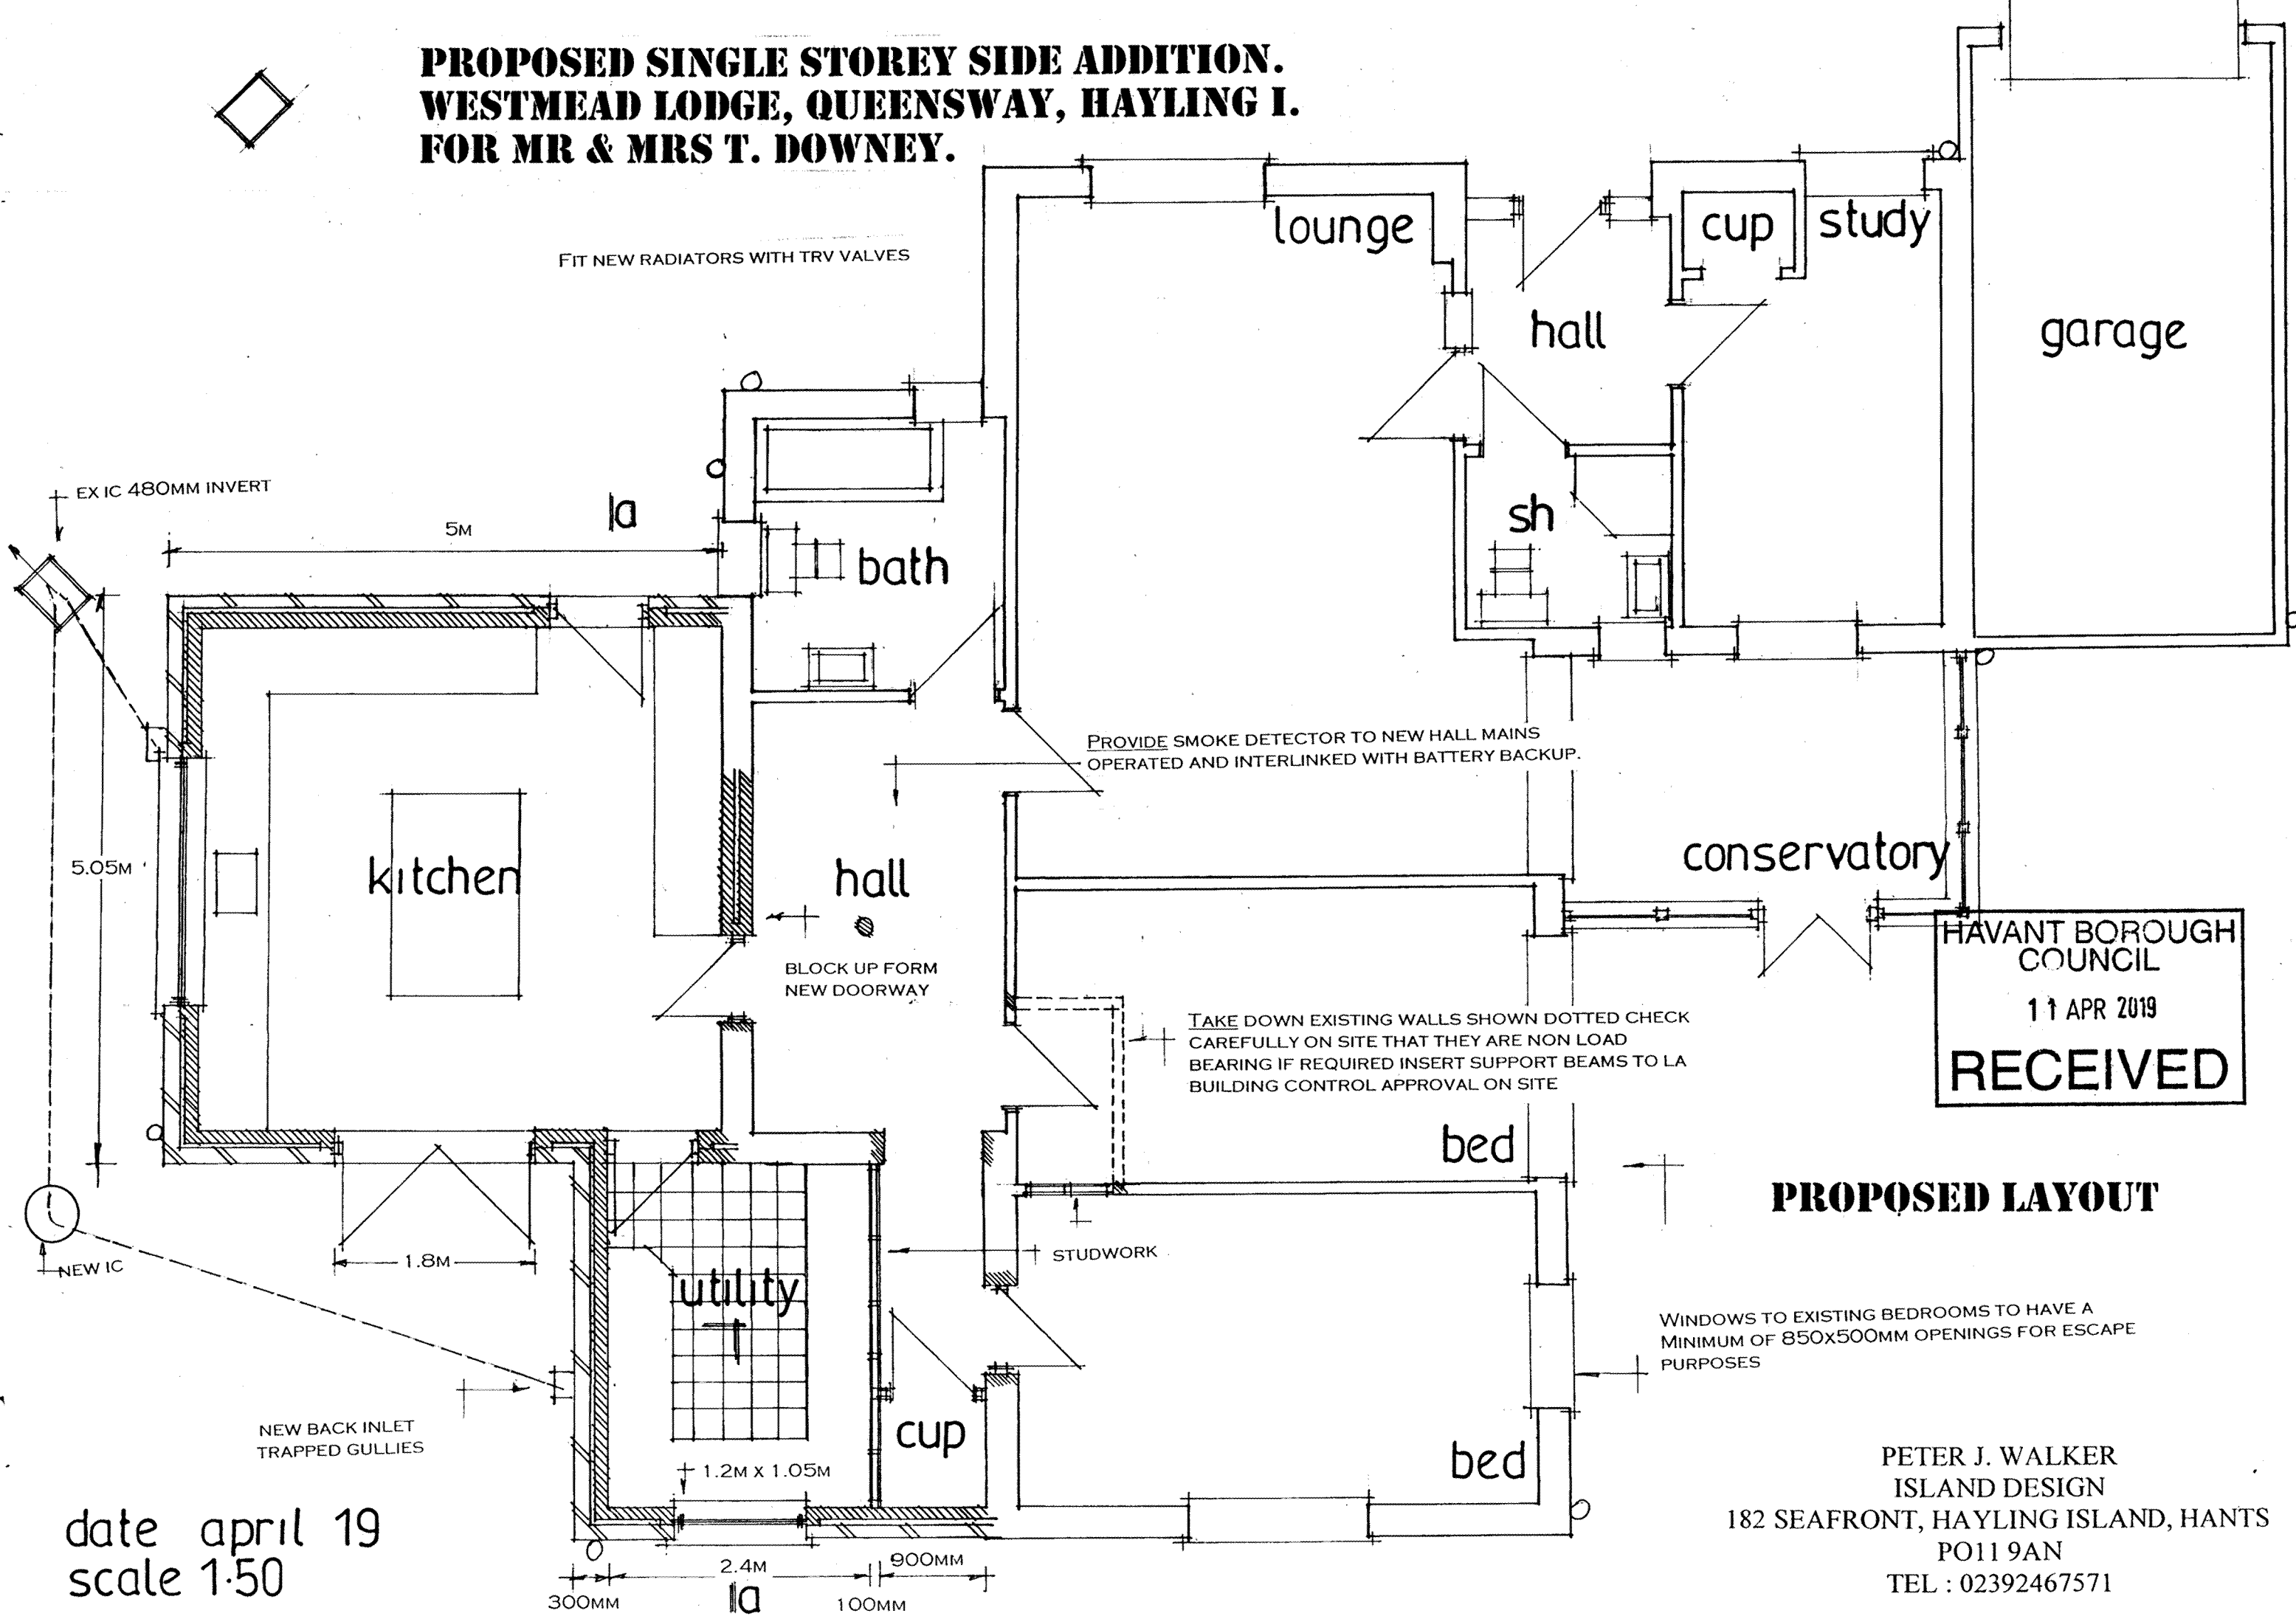

HAVANT BOROUGH COUNCIL
11 APR 2019
RECEIVED

PROPOSED LAYOUT

date april 19
scale 1:50

PETER J. WALKER
ISLAND DESIGN
182 SEAFRONT, HAYLING ISLAND, HANTS
PO11 9AN
TEL : 02392467571