


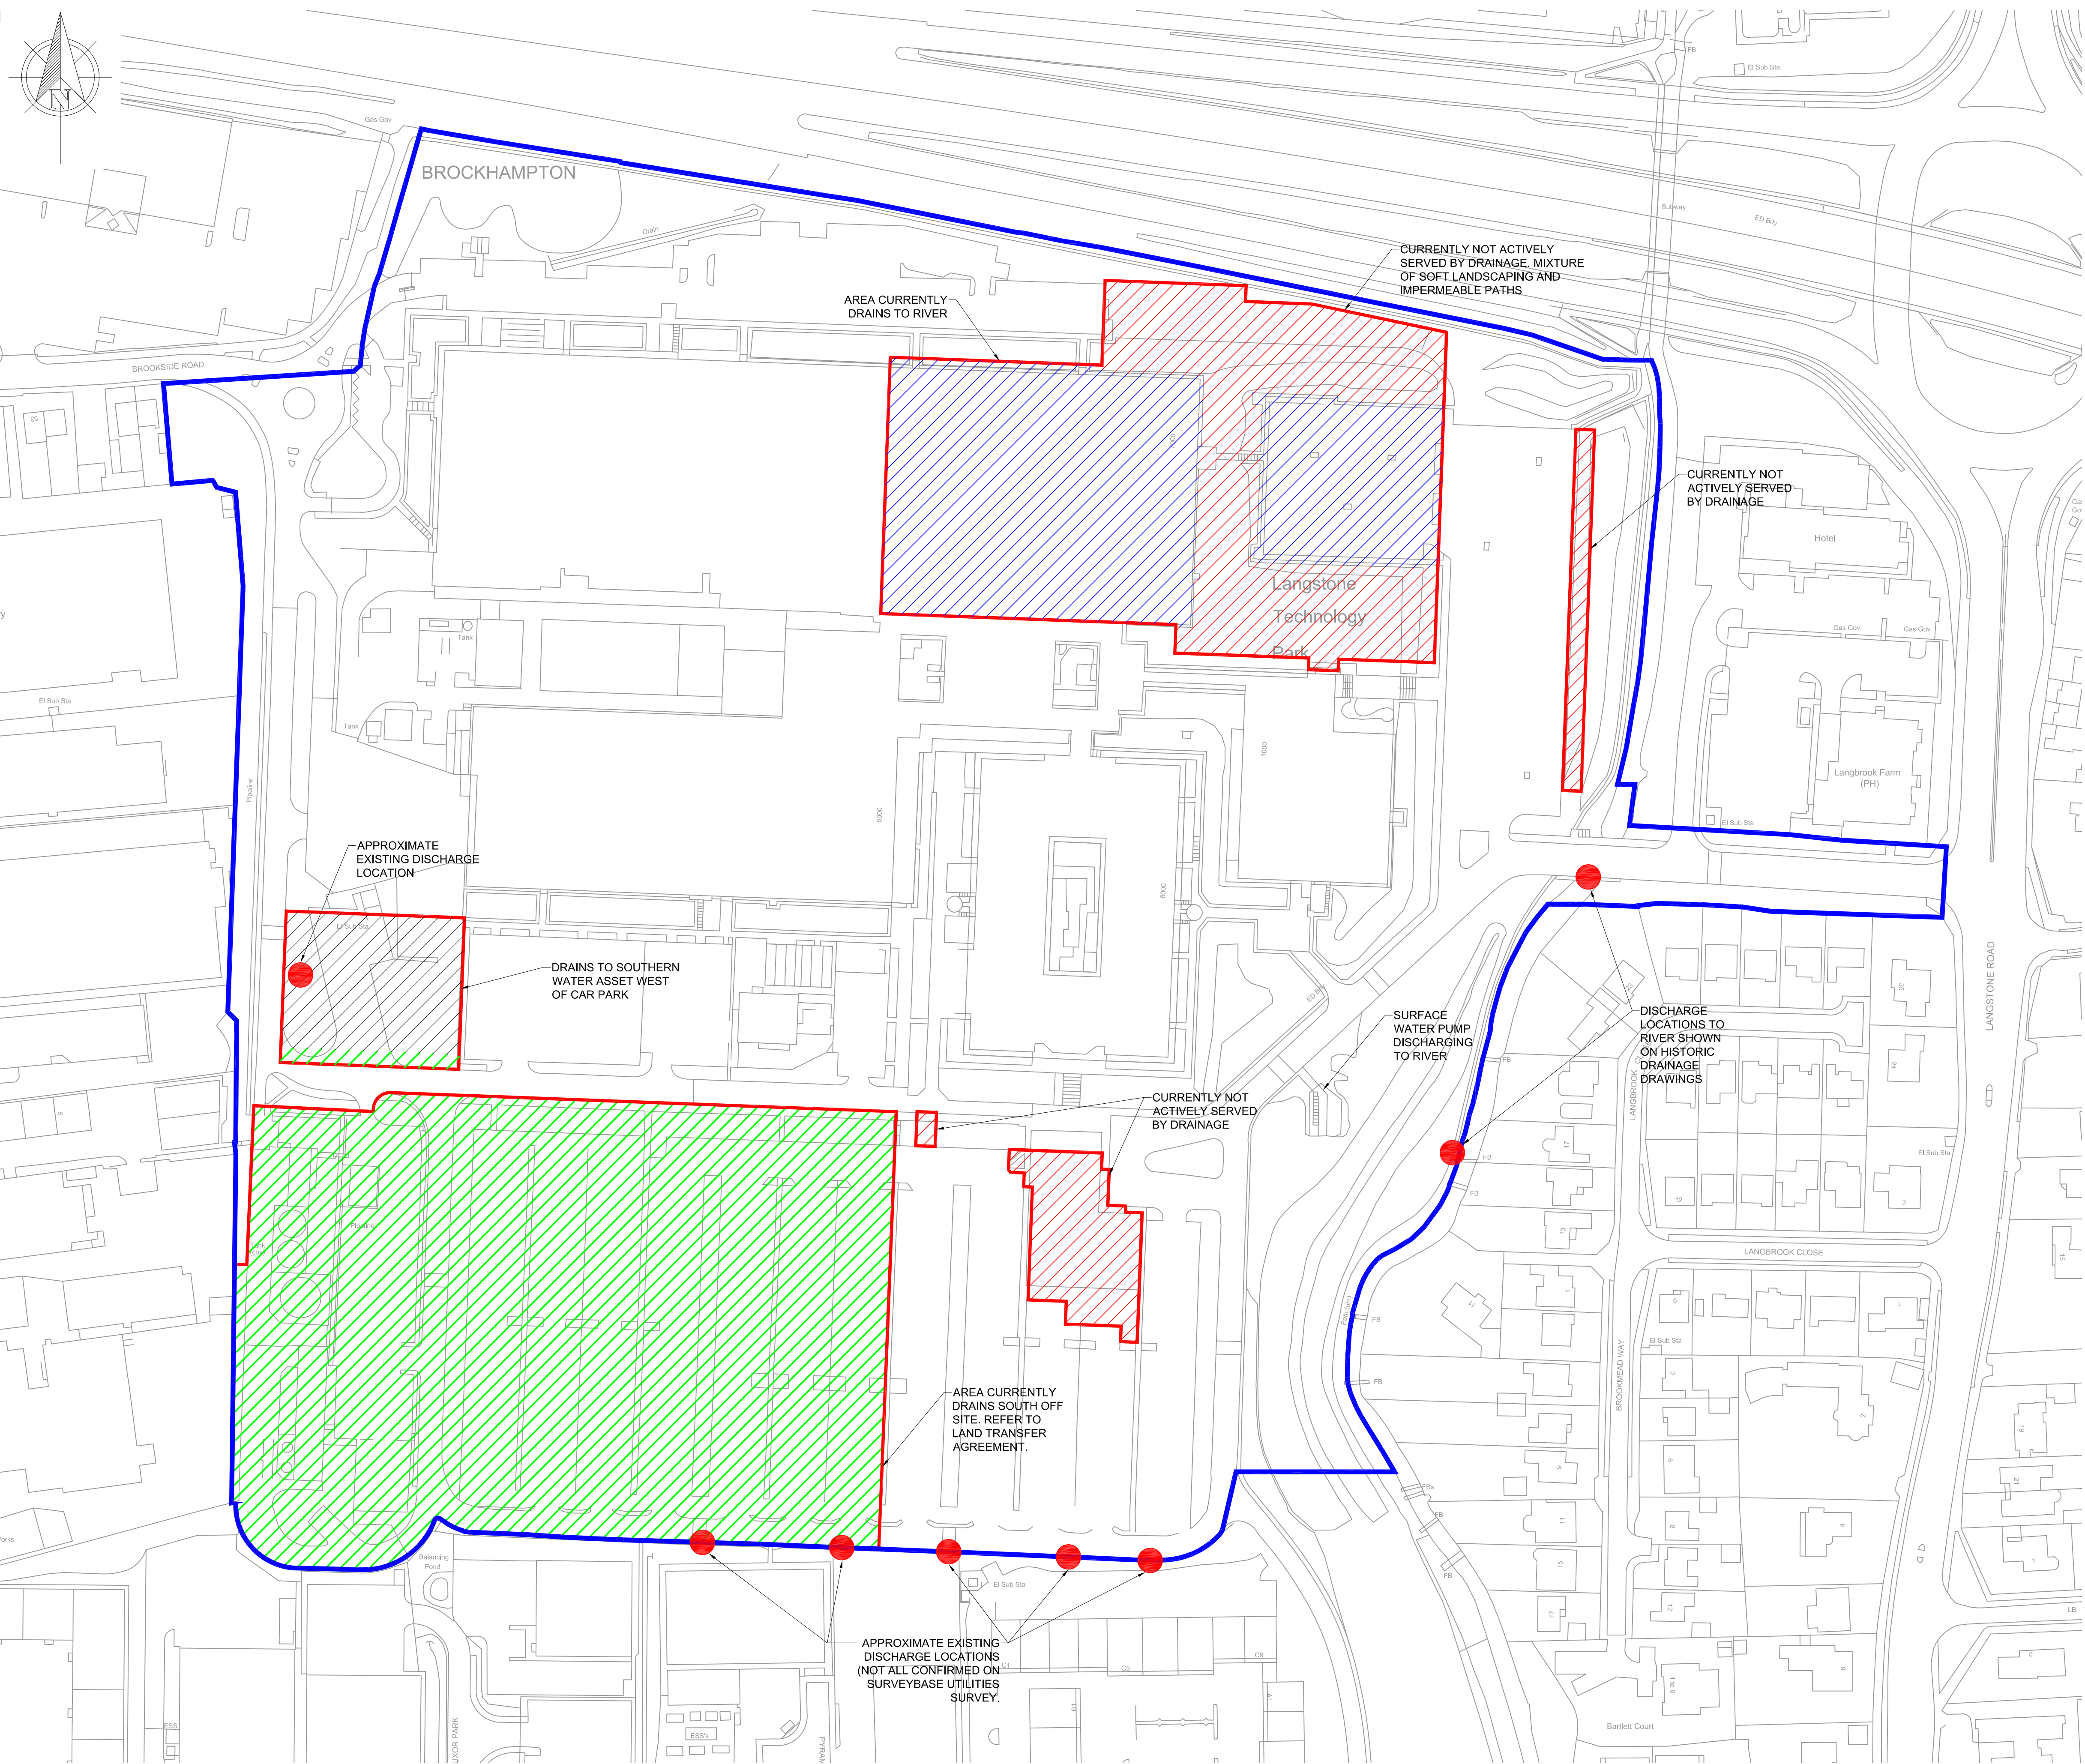

LEGEND:

OWNERSHIP BOUNDARY

APPLICATION AREA(S)

AREA DRAINING SOUTH OFF SITE

AREA DRAINING TO SOUTHERN WATER ASSET

AREA DRAINING EAST TO RIVER VIA PUMP STATION

AREA CURRENTLY NOT SERVED BY DRAINAGE

EXISTING DISCHARGE LOCATION

- NOTES**
1. THIS DRAWING IS BASED ON HISTORIC DRAWING SITEHVT-SD30-017 (SURFACE WATER DRAINAGE).

2. FOR FURTHER INFORMATION REGARDING PIPE SIZES, AND LOCATIONS REFER TO UTILITIES SURVEY BY SURVEYBASE 'Db4207-USP' DATED 26/4/2019

P1	25.10.19	PRELIMINARY	CN	CH	GS
Rev	Date	Description	By	Check	App.

COPYRIGHT: THE COPYRIGHT OF THIS DRAWING IS VESTED IN CLANCY CONSULTING. IT SHALL NOT BE USED WITHOUT PERMISSION BY ANYONE FOR ANY PURPOSE. DO NOT SCALE THIS DRAWING ELECTRONICALLY OR MANUALLY. WORK TO FIGURED DIMENSIONS ONLY. ALL DIMENSIONS ARE IN MILLIMETRES UNLESS STATED OTHERWISE. DO NOT TURN ON LAYERS THAT HAVE BEEN TURNED OFF. DO NOT TRIM LAYERS THAT HAVE BEEN FROZEN.

Client	TRINITY INVESTMENT MANAGEMENT				
Project	LANGSTONE TECHNOLOGY PARK LANGSTONE ROAD HAVANT, PO9 1SA				
Office	NORWICH 01603 305190				
Discipline	CIVIL ENGINEERING				
Title	SUMMARY OF EXISTING SURFACE WATER DRAINAGE FOR PROPOSED DEVELOPMENT AREAS				
Scale @ A1	1:1000	Status	PRELIMINARY		



www.clancy.co.uk

Originator	Job Number	Discipline	Building/Zone
CCL	8/1982	C	LAN
Type	Level	Drawing No.	Revision
GA	DRN	4600	P1

PRELIMINARY DRAWING
THIS DRAWING IS FOR PRELIMINARY INFORMATION PURPOSES ONLY AND MUST NOT BE READ AS A CONSTRUCTION ISSUE. IT INDICATES DESIGN INTENT ONLY AND IS SUBJECT TO AMENDMENT DURING FINAL DESIGN DEVELOPMENT

NOTE: THIS DRAWING IS FOR INFORMATION ONLY.