


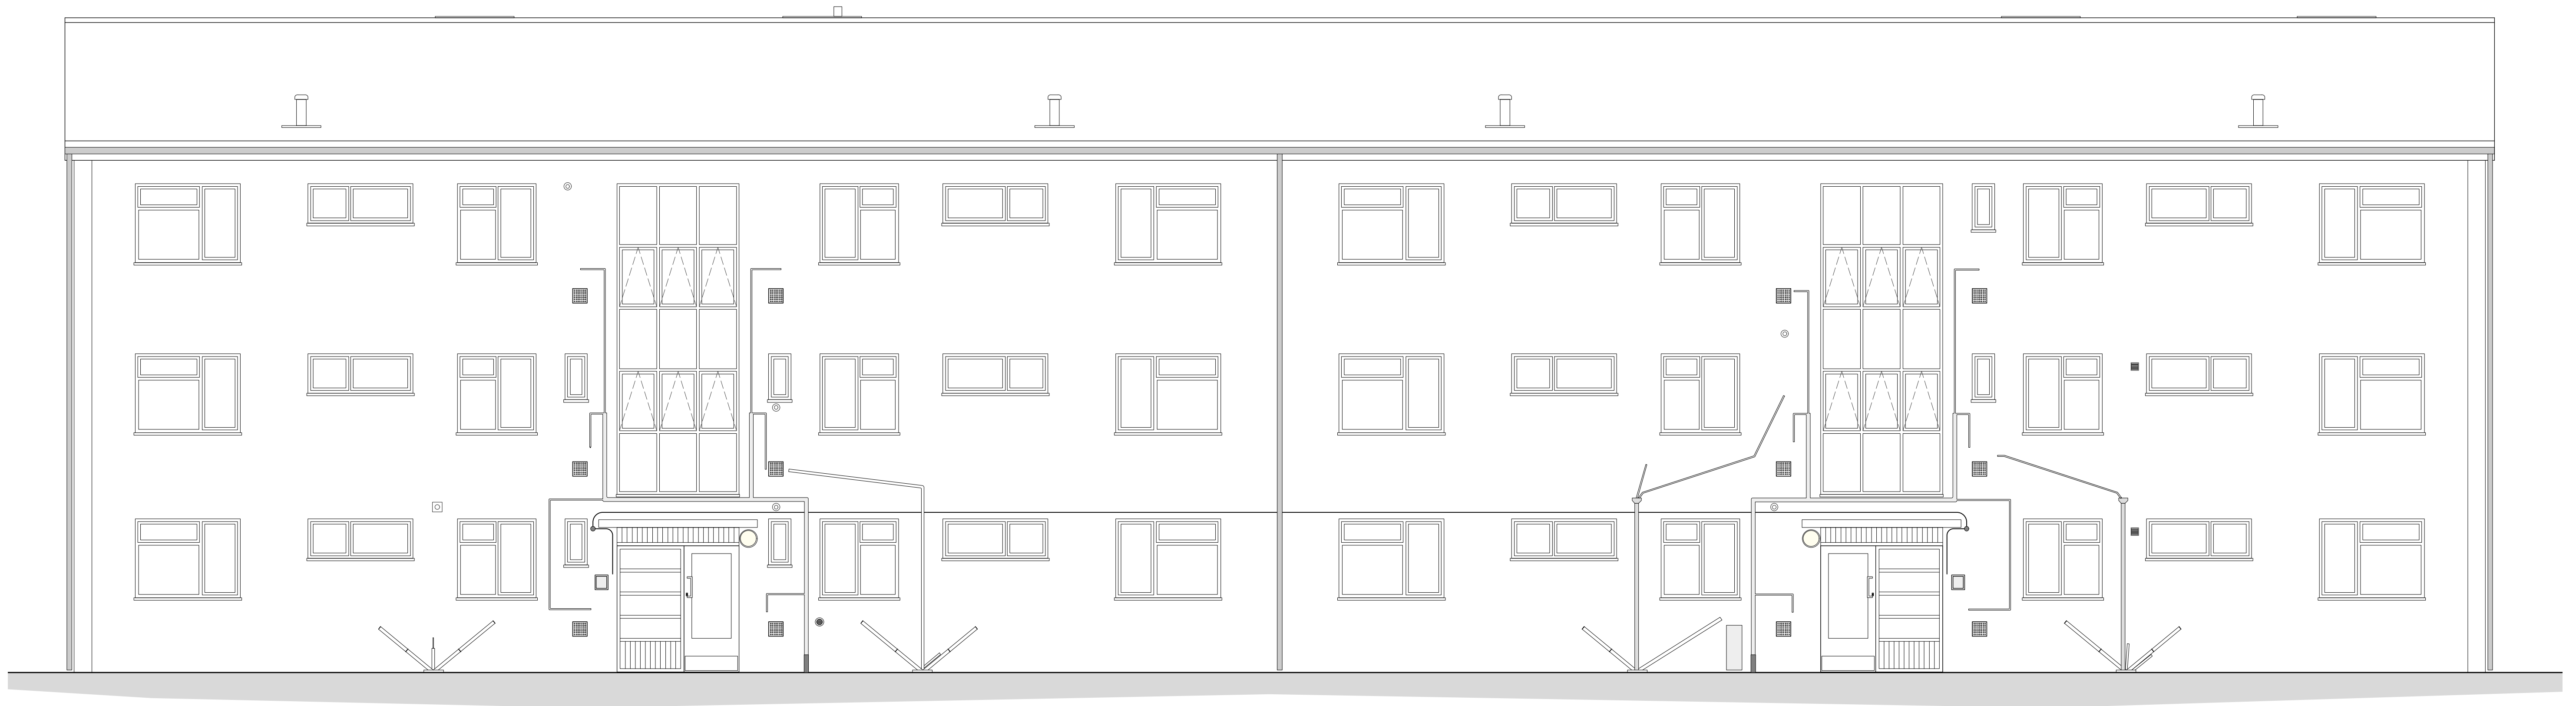

EXISTING ELEVATION 1: FLATS 11-17A & FLATS 3-9A

