
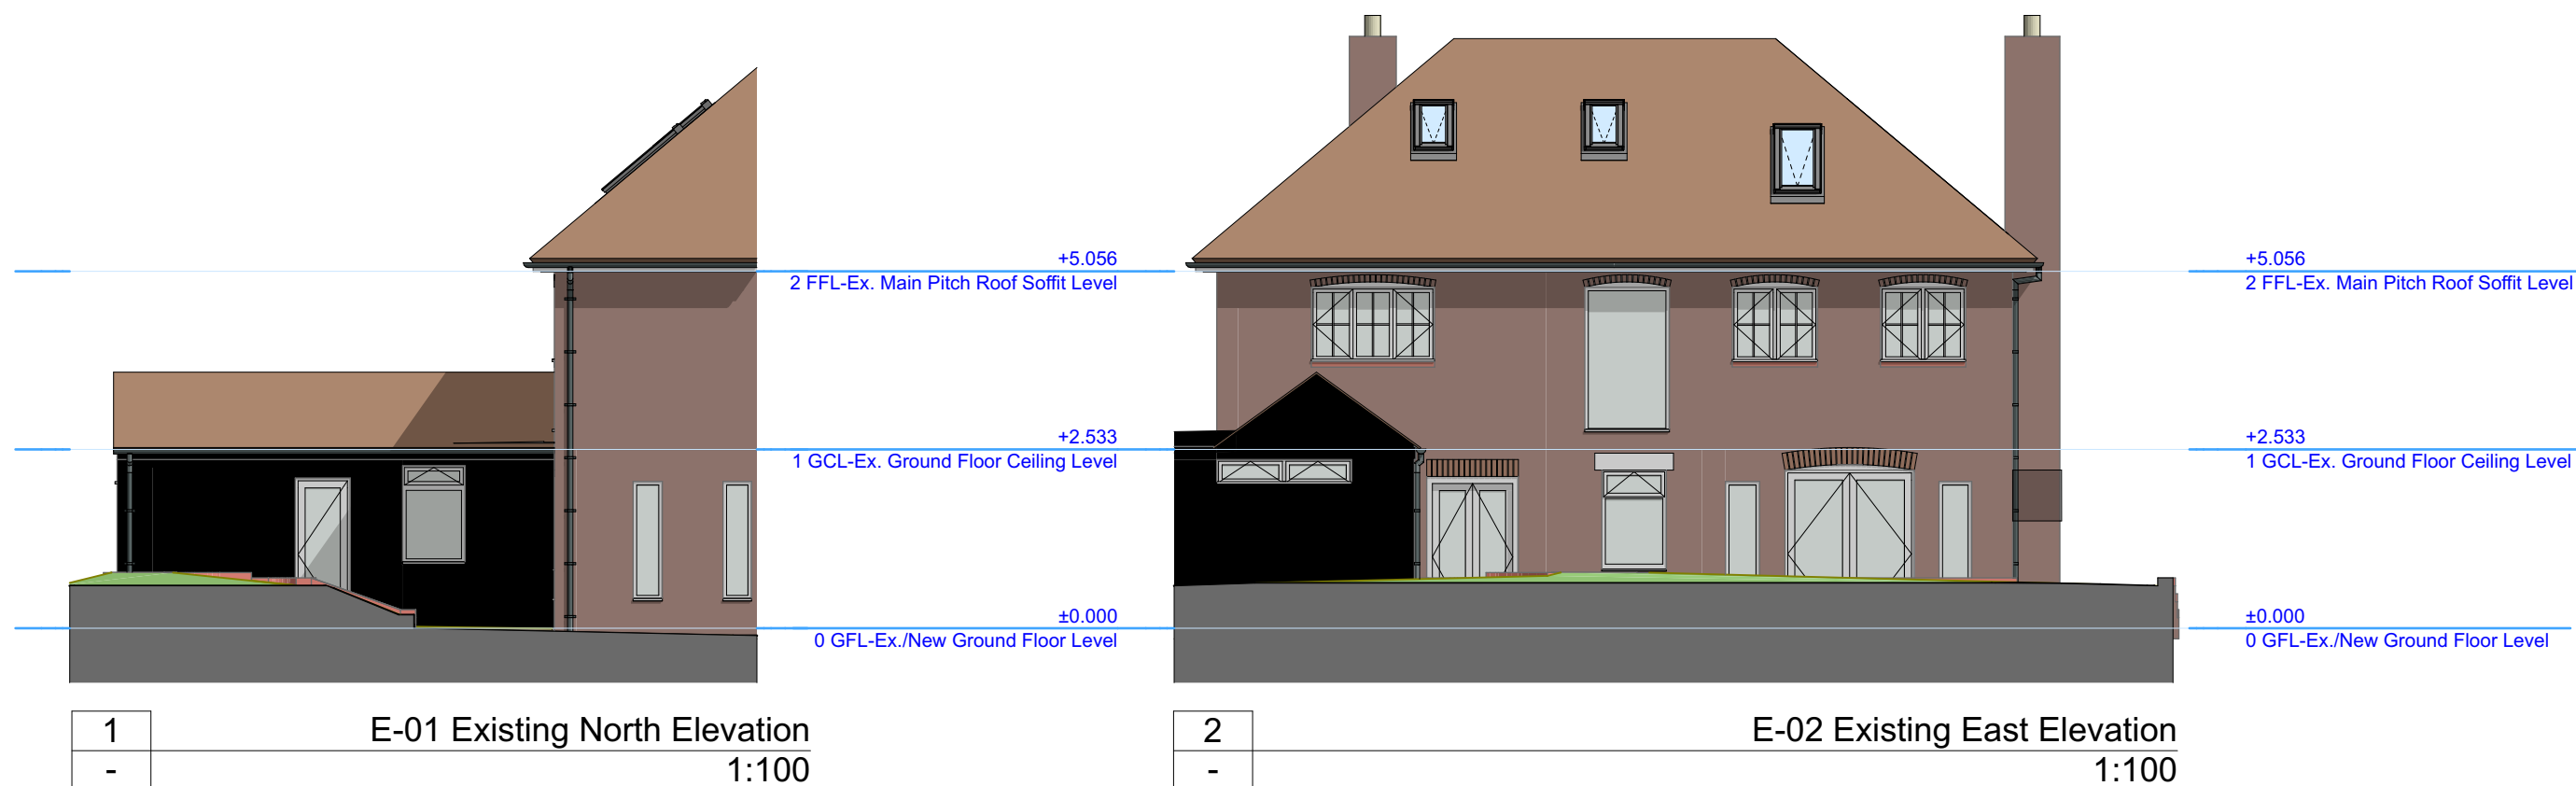


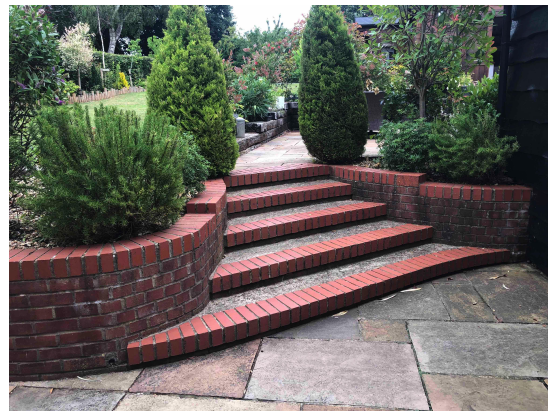

Existing rear views - 118 Lovedean Lane, Lovedean

[illegible]