


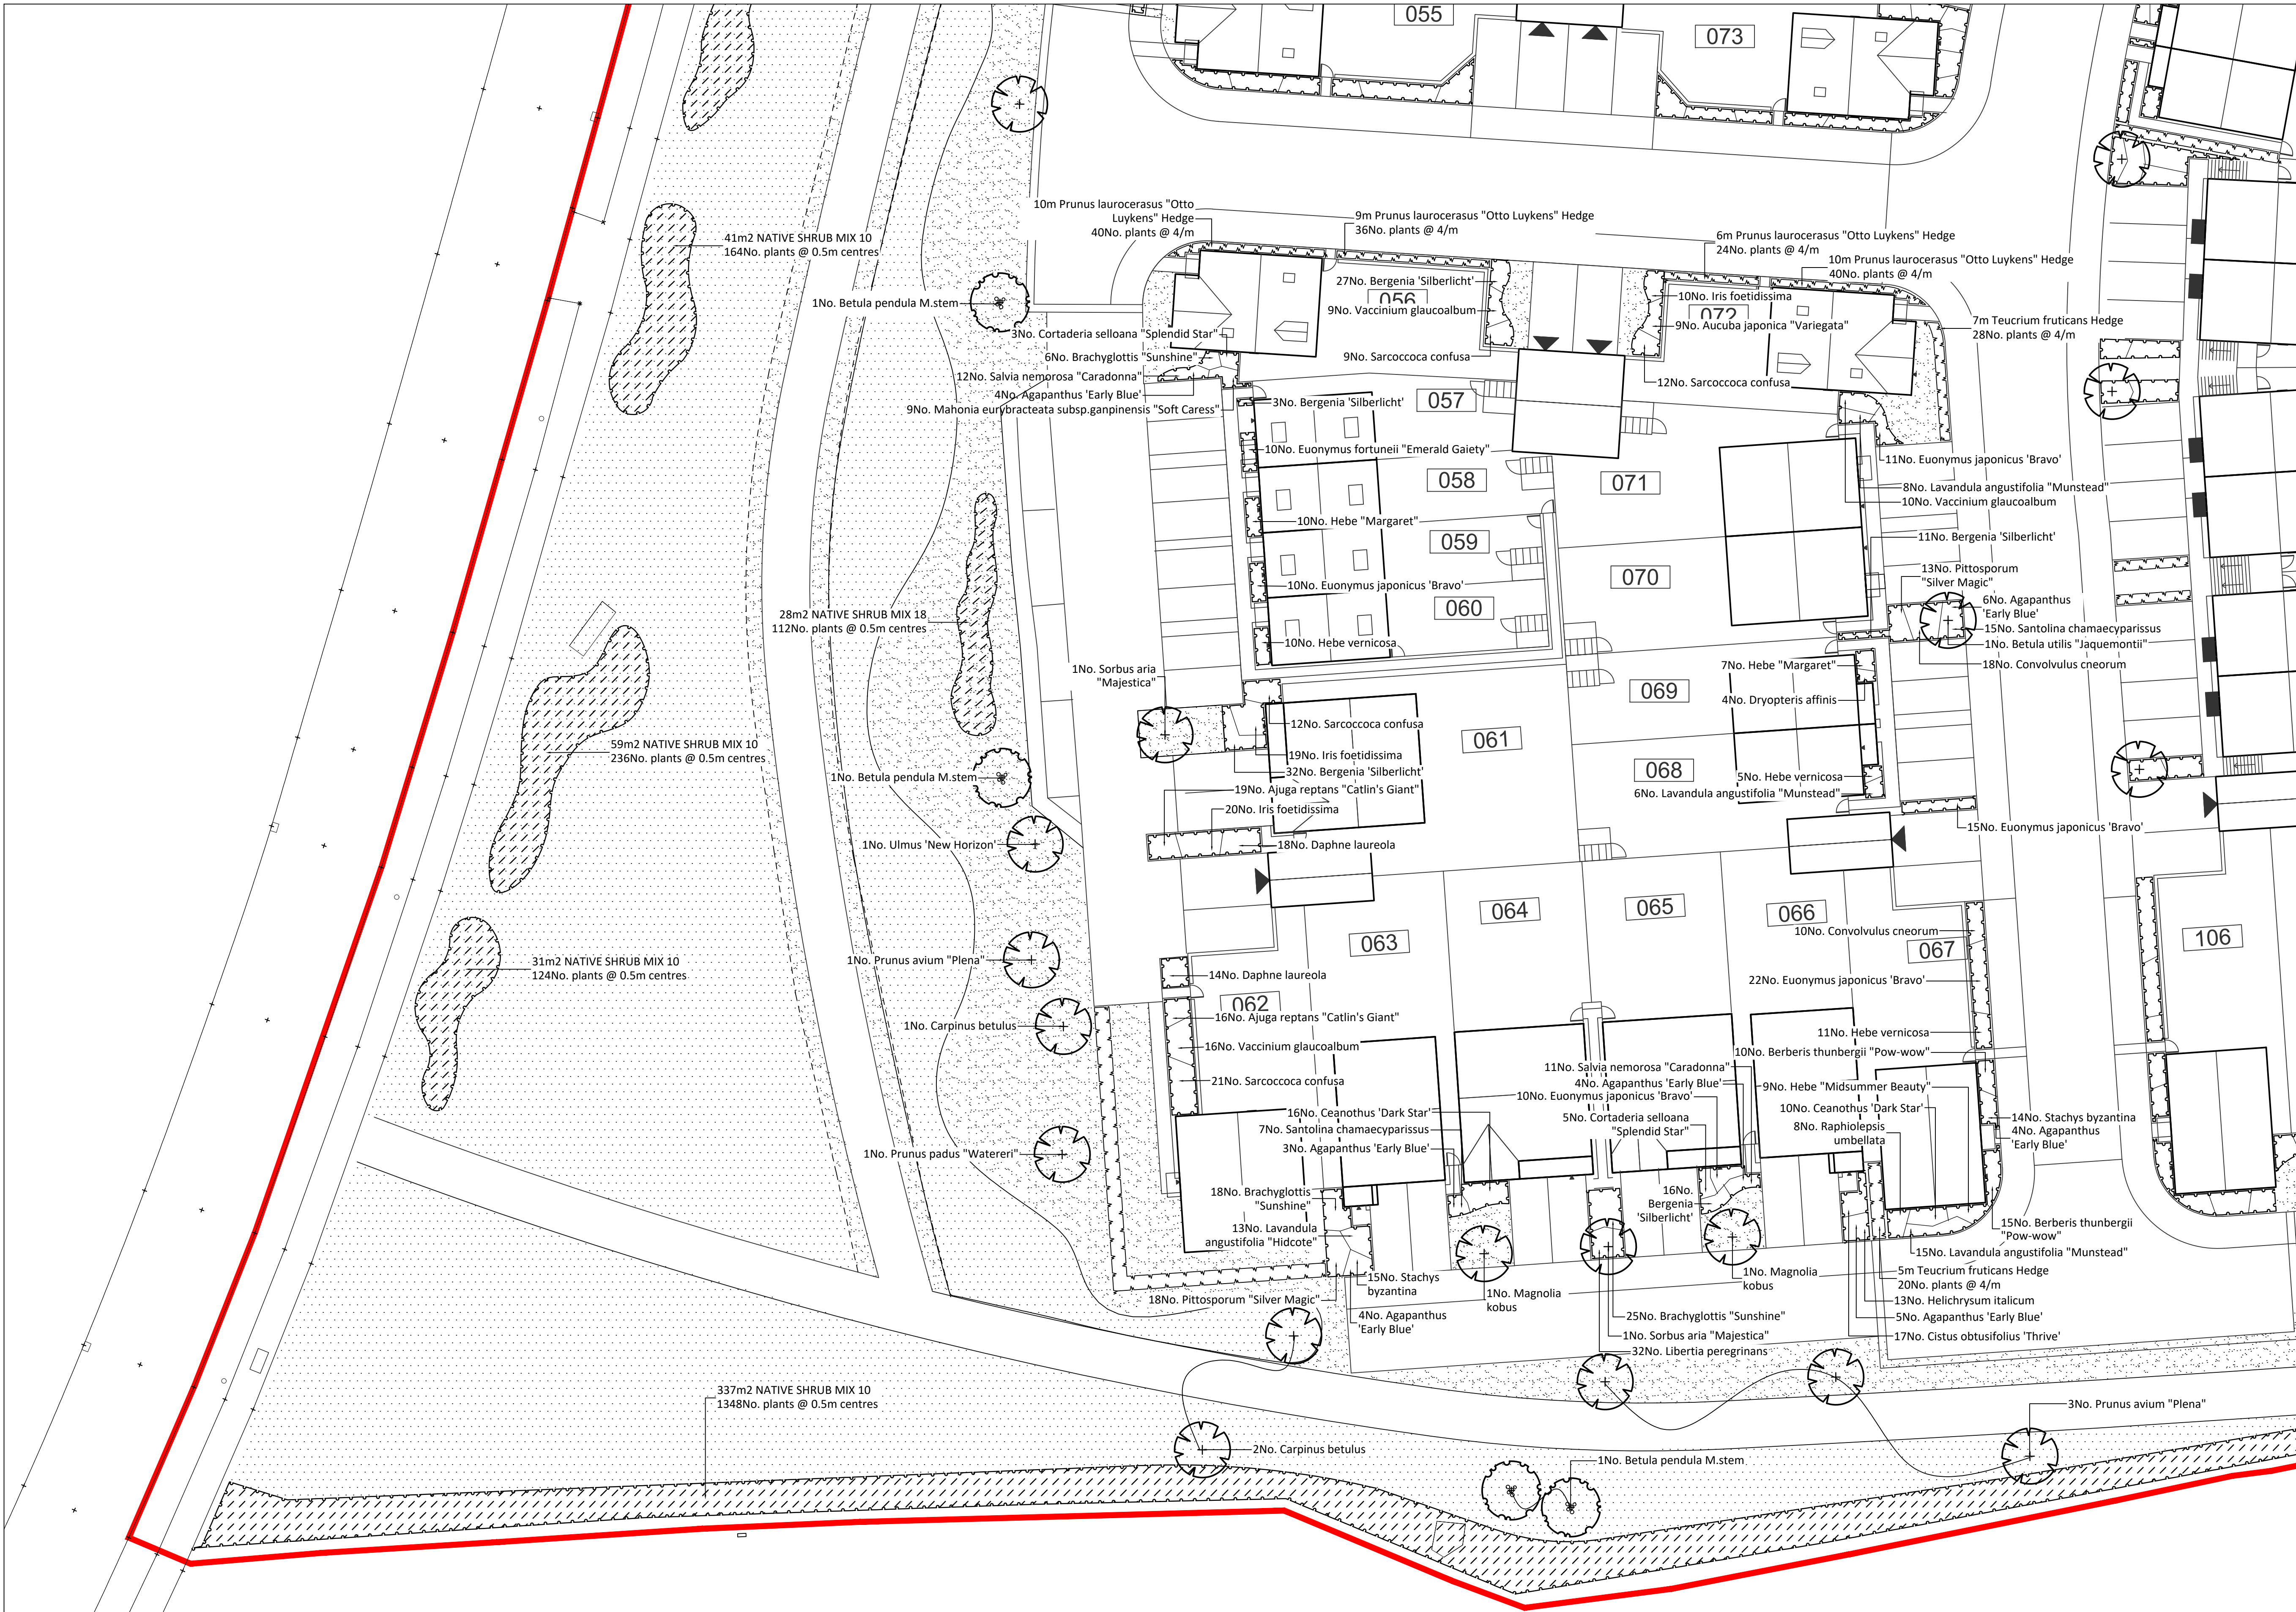


APAL FILE REFERENCE
2776-PP-01-07

Notes

This drawing is subject to copyright.
Do not scale from this drawing.

Based on drawing by Persimmon Homes
Drawing number A-02-10-TP Rev C

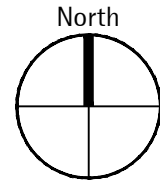

LEGEND

Application site boundary

PROPOSED ELEMENTS

Clear stem trees

Multi-stem trees

Specimen shrub

Ornamental Shrubs

Hedge


Native shrub mix

Marginal mix

Wet meadow mix

Meadow grass with wildflower seed mix

Amenity grass

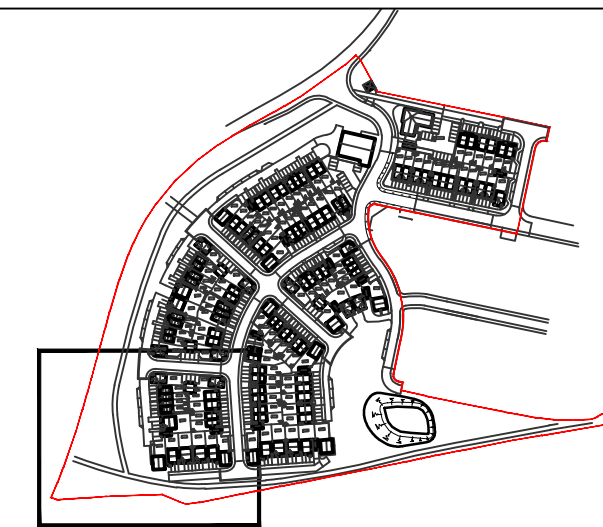

KEY PLAN

P2	Added planting on northern boundary & around sub-station. Added paving strip allowance to parking in FOS.	29/10/19	LVW	TB
Rev	Description	Date	Drawn	Checked

Drawing Status

PLANNING

The Factory, 2 Acre Road,
Kingston upon Thames, Surrey KT2 6EF
T 020 8540 3434
www.allenpyke.co.uk
KINGSTON UPON THAMES • CAMBRIDGE
A registered practice of the Landscape Institute

Client Persimmon Homes	Scale 1:200@A1
---------------------------	-------------------

Project Campdown Purbrook	By/Chk LVW/TB
---------------------------------	------------------

Drawing Title Detailed planting Plan Sheet 05	Date 22/07/19
---	------------------

Drawing Number 2776-PP-05	Revision P2
------------------------------	----------------

