
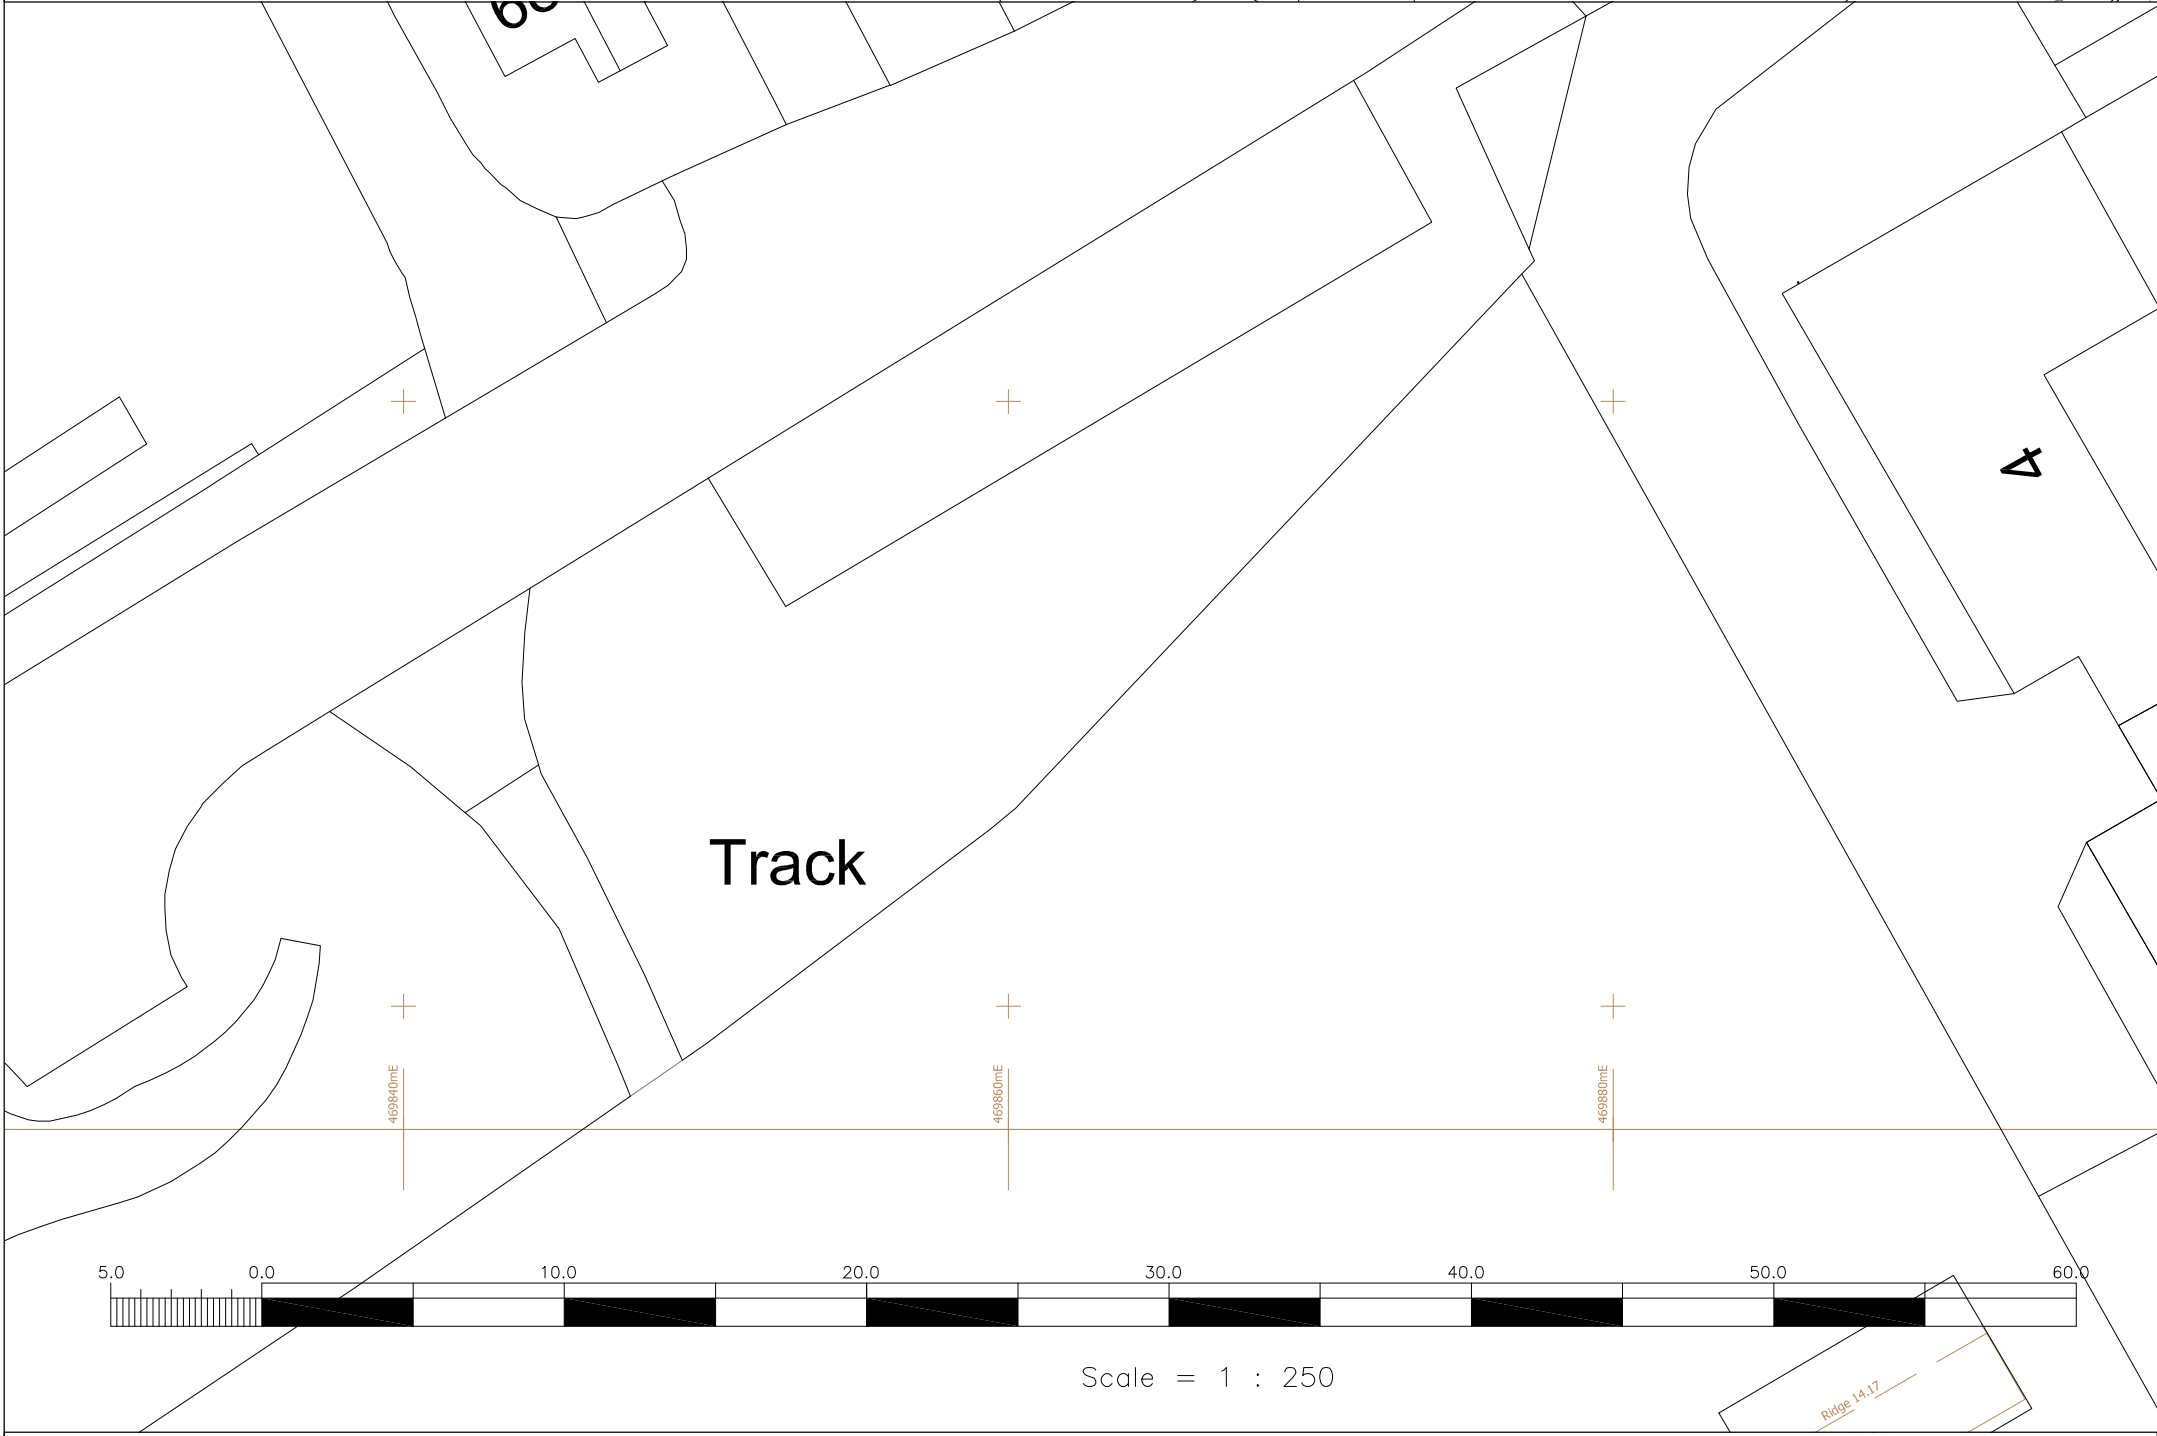


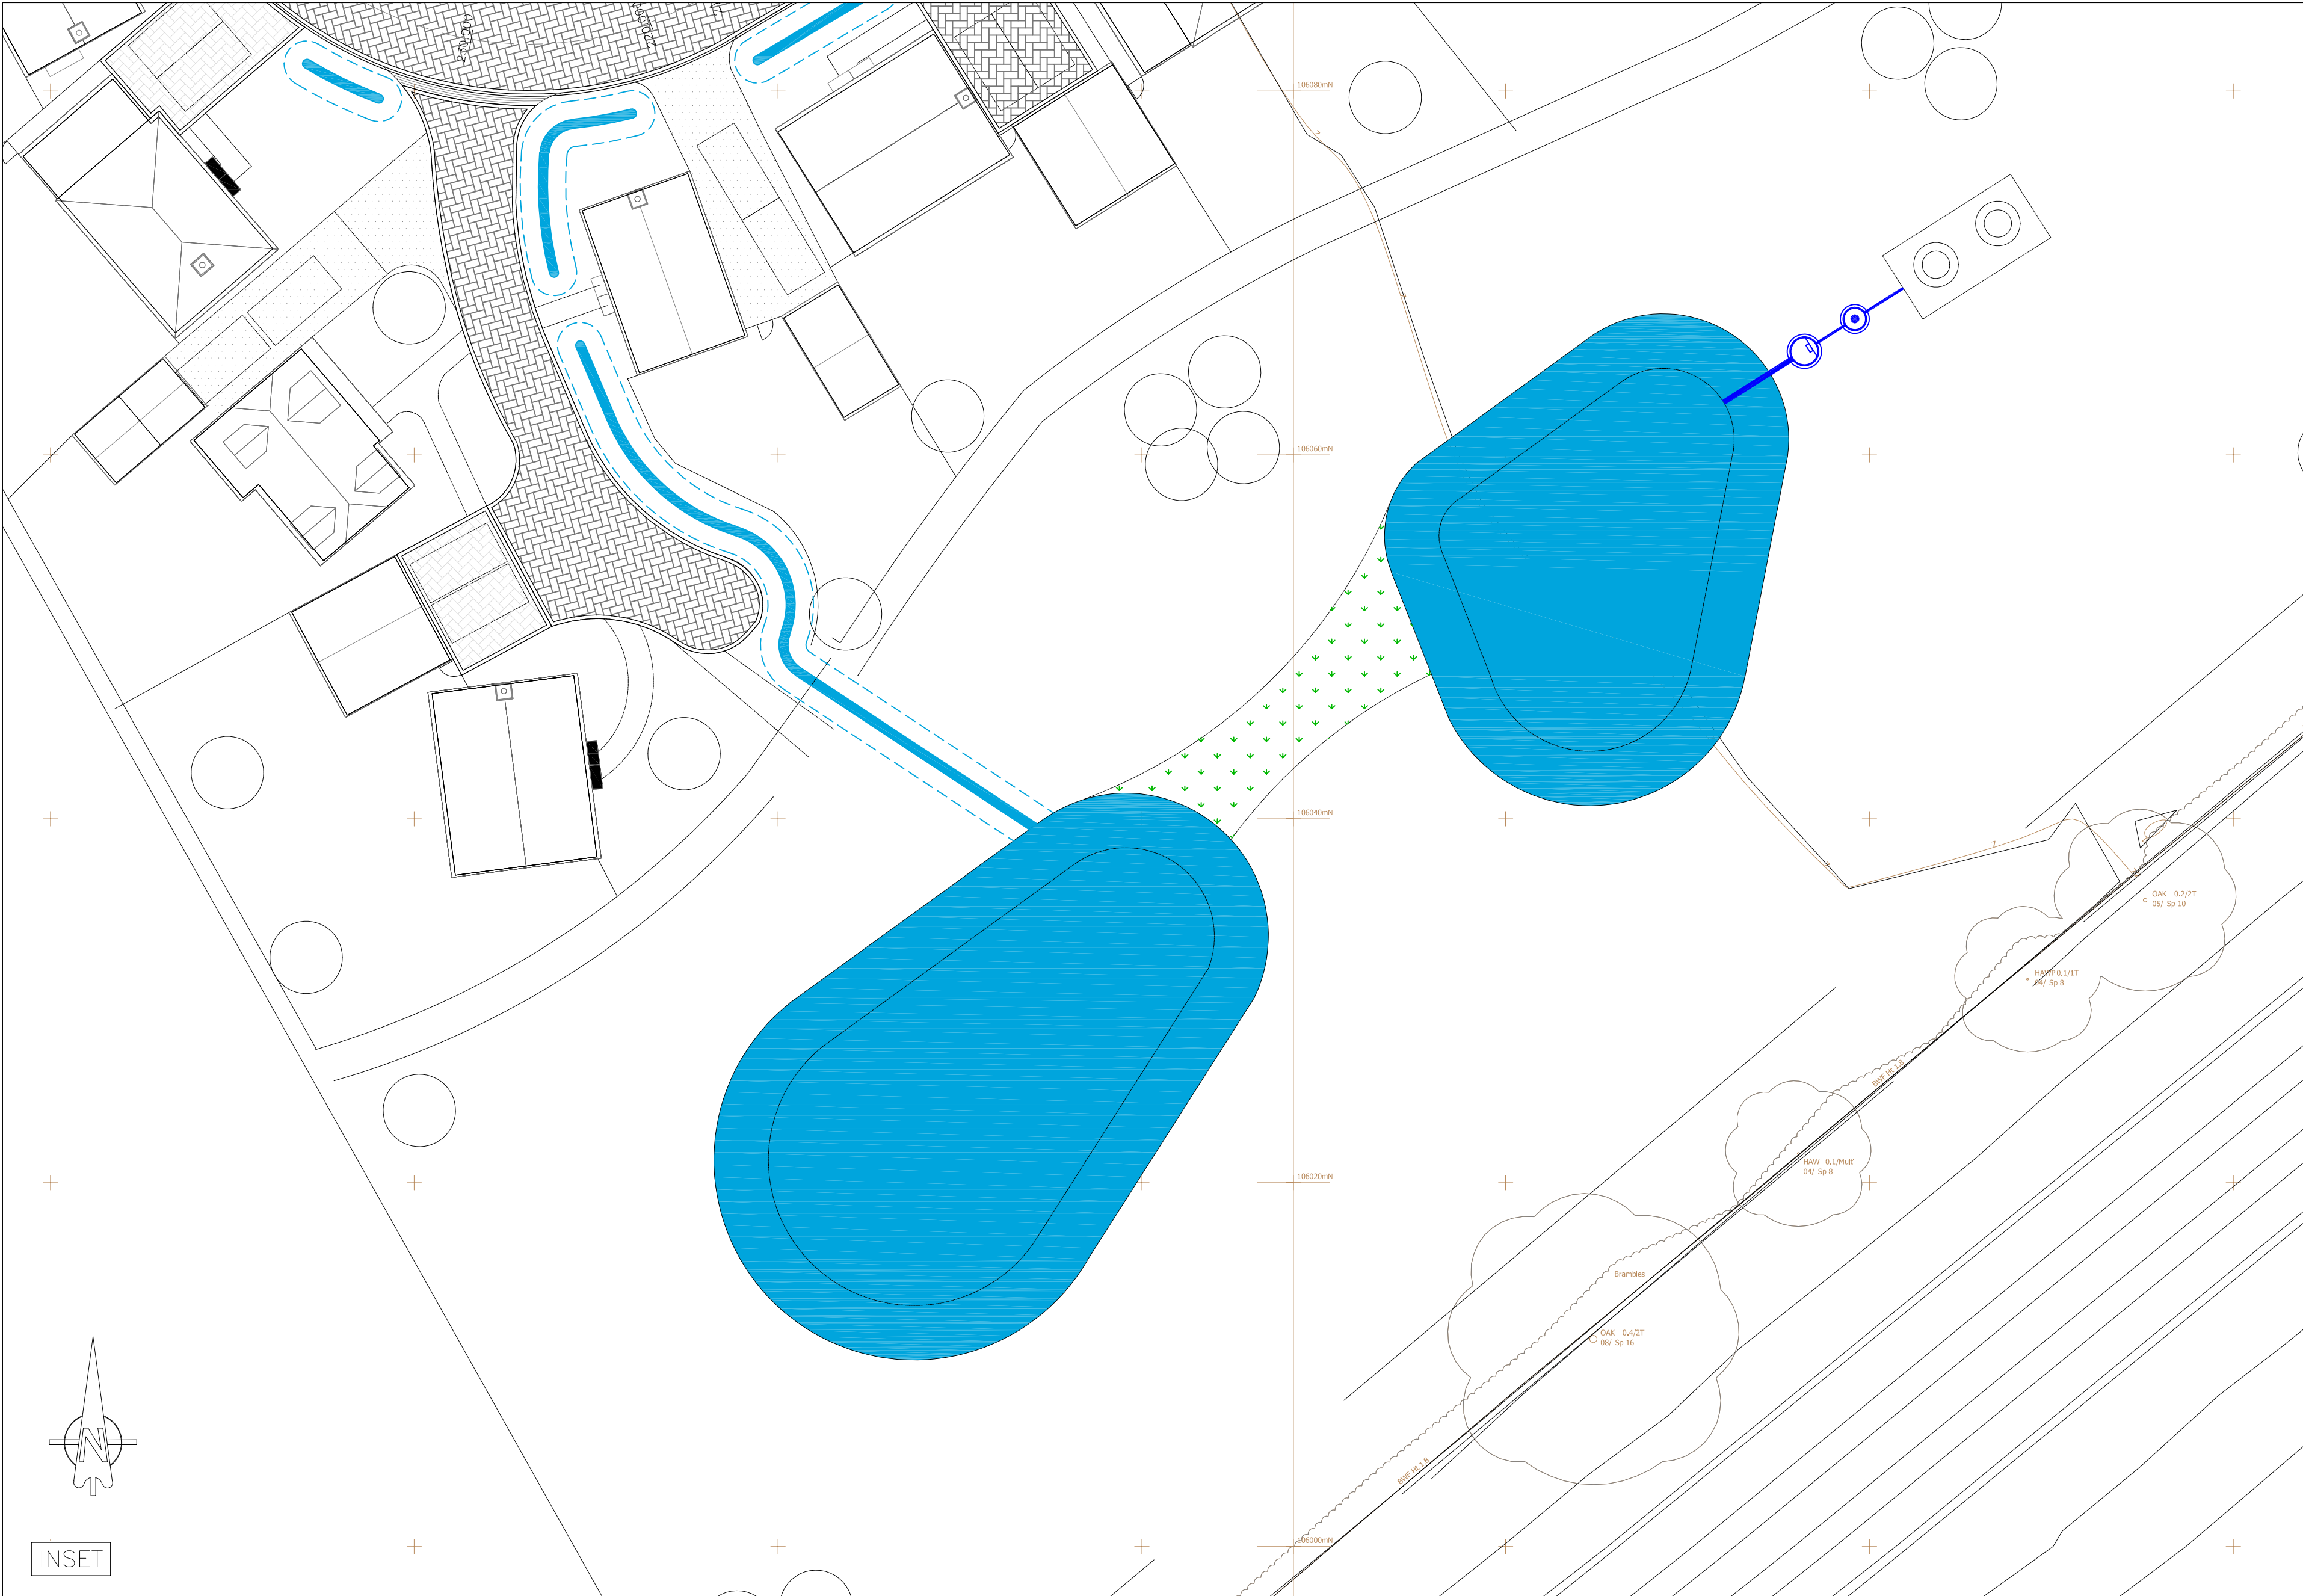

SURFACING KEY

- Macadam surfacing
- 45° Herringbone block paving edged with header and stretcher course
- 90° Herringbone block paving edged with header and stretcher course
- 45° Herringbone porous block paving edged with header and stretcher course
- Basket weave permeable block paving
- Granite sett rumble strip

PRELIMINARY FOR PLANNING ONLY				KTG
REV. No.	DATE	DESCRIPTION	INITIALS	
A	03.04.19	Driveway finishes amended		KTG
Client				
Project	Manor Farm Bedhampton			
Title	Surfacing strategy layout			
Scale	1:250@A0	Date	Mar'19	Drawing No.
Checked		Drawn	KTG	5992:P05
Rev				A