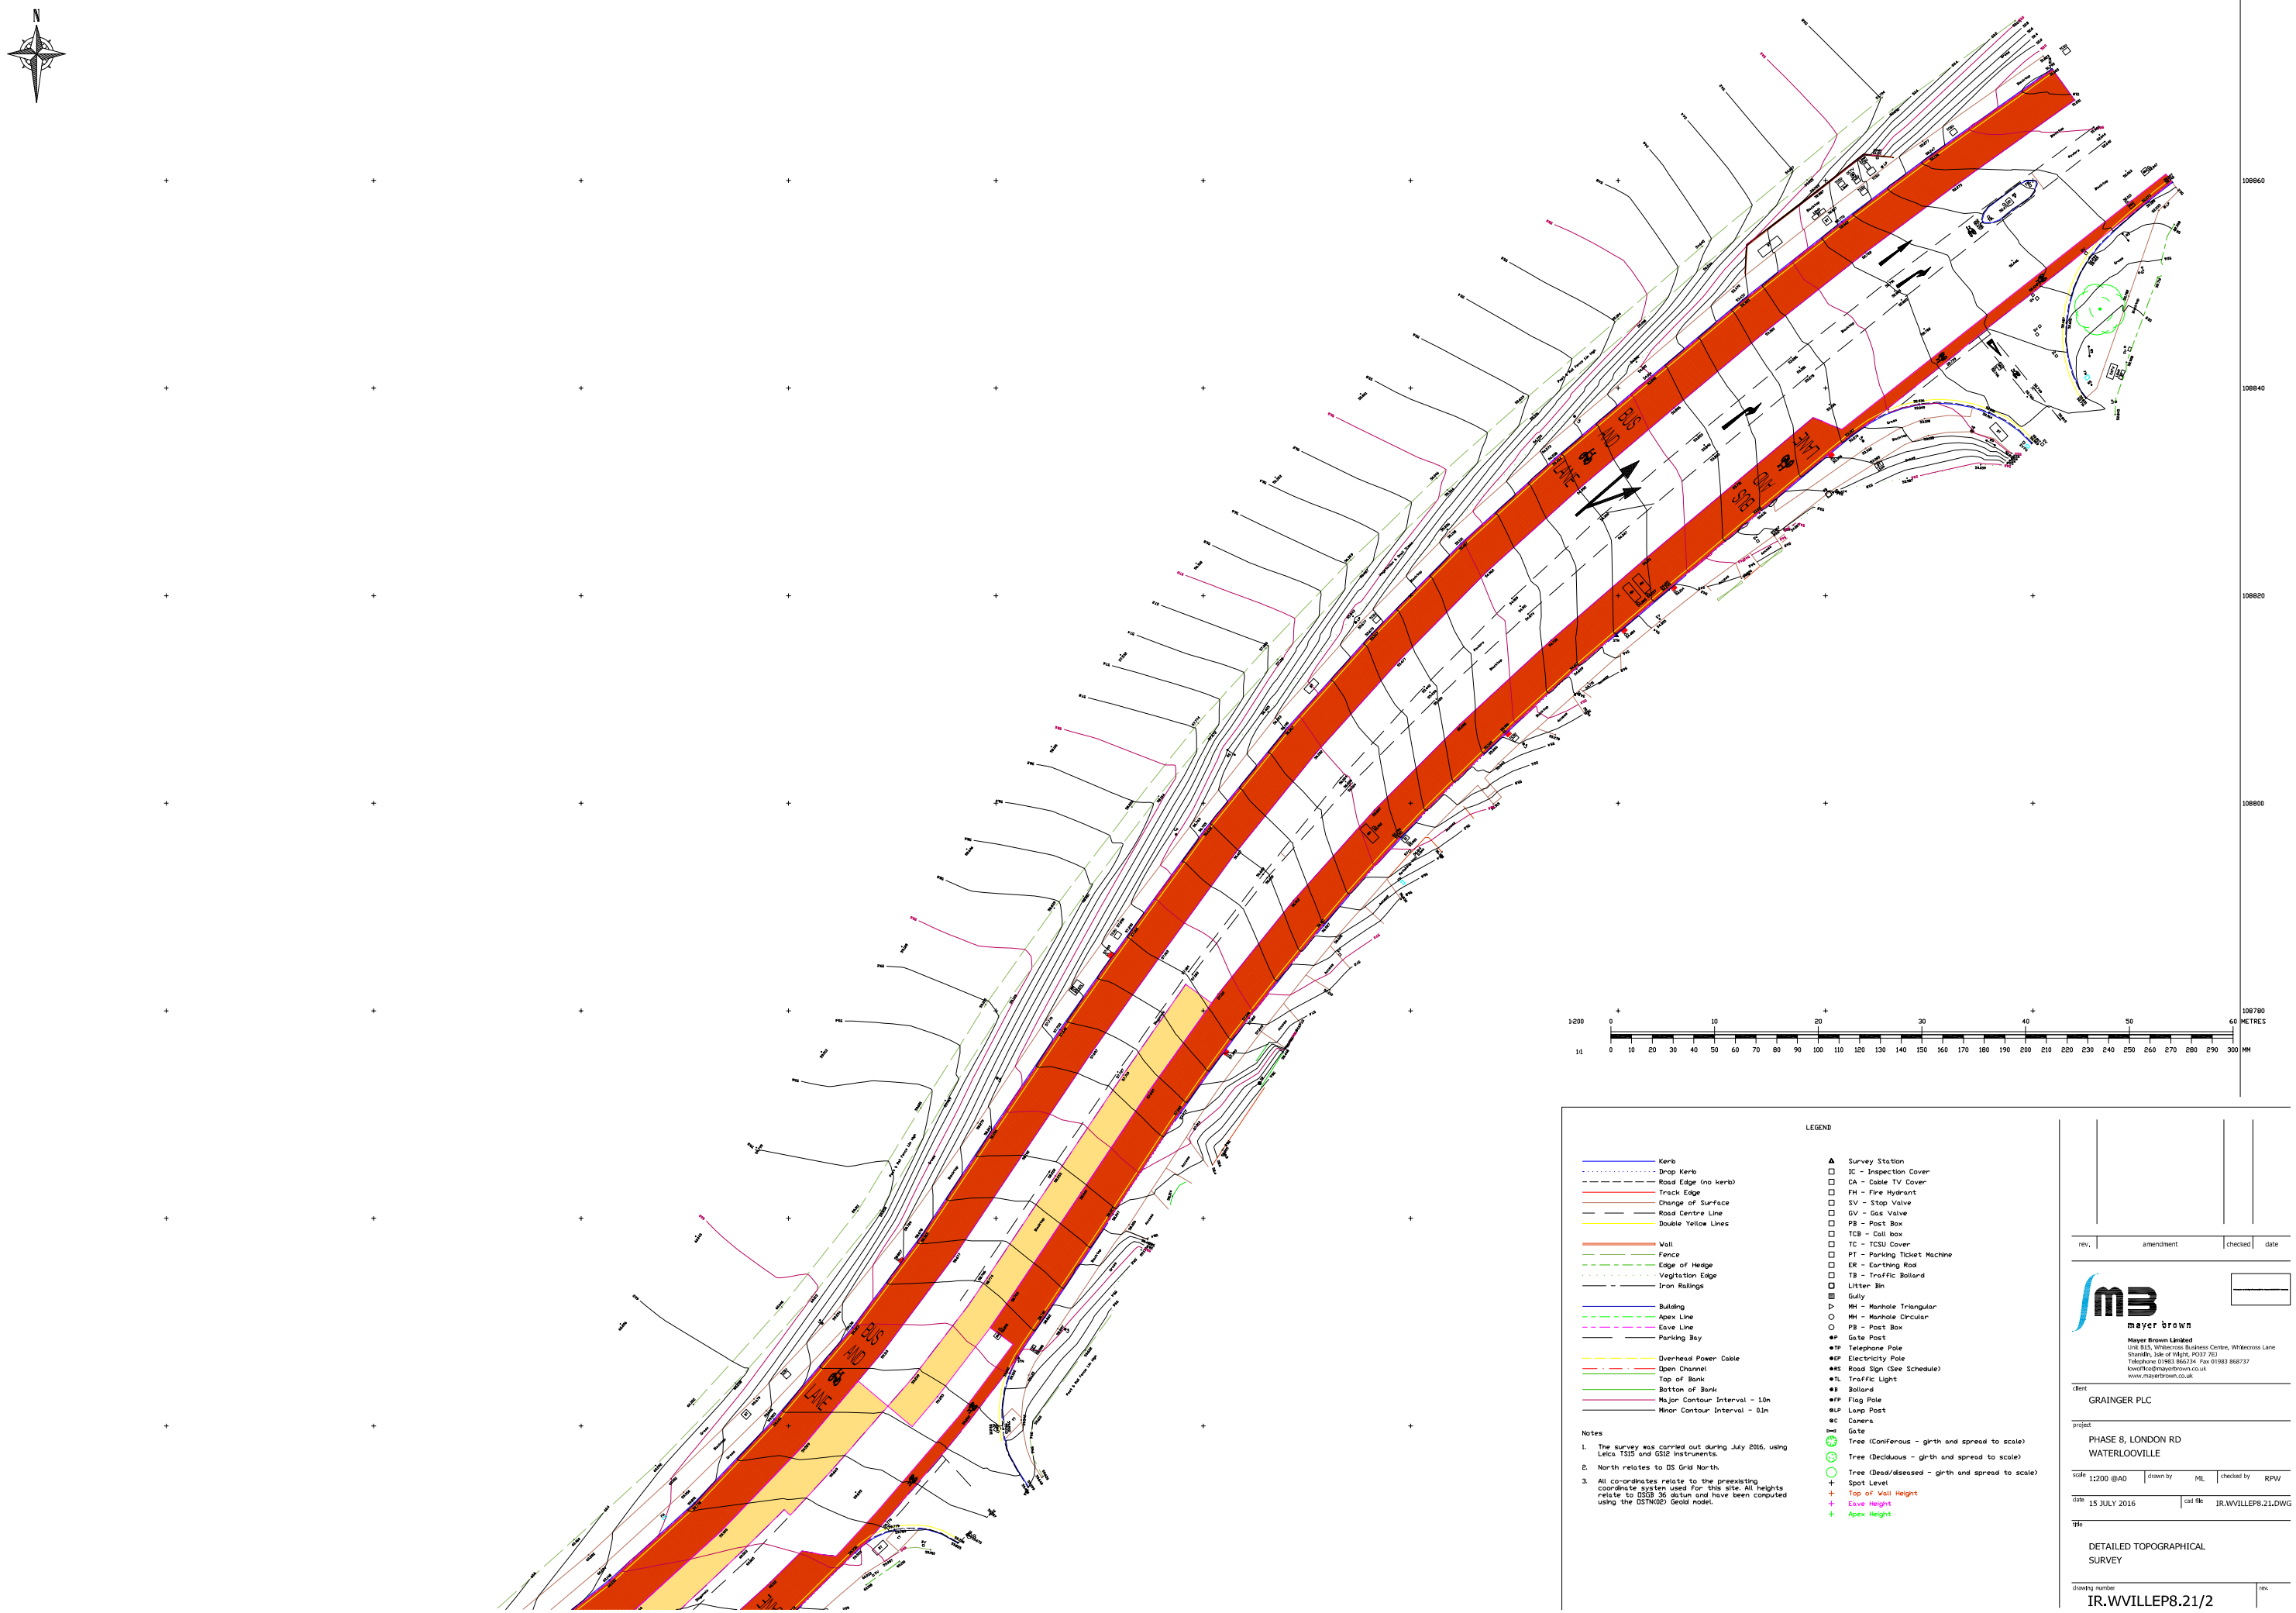


LEGEND

- Kerb
- Drop Kerb
- Road Edge (no kerb)
- Track Edge
- Change of Surface
- Road Centre Line
- Double Yellow Lines
- Wall
- Fence
- Edge of Hedge
- Vegitation Edge
- Iron Railings
- Building
- Apex Line
- Eave Line
- Parking Bay
- Overhead Power Cable
- Open Channel
- Top of Bank
- Bottom of Bank
- Major Contour Interval - 1.0m
- Minor Contour Interval - 0.1m

- Survey Station
- IC - Inspection Cover
- CA - Cable TV Cover
- FH - Fire Hydrant
- SV - Stop Valve
- GV - Gas Valve
- PB - Post Box
- TCB - Call box
- TC - TCSU Cover
- PT - Parking Ticket Machine
- ER - Earthing Rod
- TB - Traffic Bollard
- Litter Bin
- Gully
- MH - Manhole Triangular
- MH - Manhole Circular
- PB - Post Box
- GP Gate Post
- TP Telephone Pole
- EP Electricity Pole
- RS Road Sign (See Schedule)
- TL Traffic Light
- B Bollard
- FP Flag Pole
- LP Lamp Post
- C Camera
- Gate
- Tree (Coniferous - girth and spread to scale)
- Tree (Deciduous - girth and spread to scale)
- Tree (Dead/diseased - girth and spread to scale)
- Spot Level
- Top of Wall Height
- Eave Height
- Apex Height

Notes

1. The survey was carried out during July 2016, using Leica TS15 and GS12 instruments.
2. North relates to OS Grid North.
3. All co-ordinates relate to the preexisting coordinate system used for this site. All heights relate to OSGB 36 datum and have been computed using the OSTN02 Geoid model.

| rev. | amendment | checked | date |
|---|---|---|---|

mayer brown

**Mayer Brown Limited**
Unit B15, Whitecross Business Centre, Whitecross Lane
Shanklin, Isle of Wight, PO37 7EJ
Telephone 01983 866234 Fax 01983 868737
lowoffice@mayerbrown.co.uk
www.mayerbrown.co.uk

client
GRAINGER PLC

project
PHASE 8, LONDON RD
WATERLOOVILLE

| scale | drawn by | checked by |
|---|---|---|
| 1:200 @A0 | ML | RPW |

| date | cad file |
|---|---|
| 15 JULY 2016 | IR.WVILLEP8.21.DWG |

title
DETAILED TOPOGRAPHICAL SURVEY

| drawing number | rev. |
|---|---|
| IR.WVILLEP8.21/2 | |