


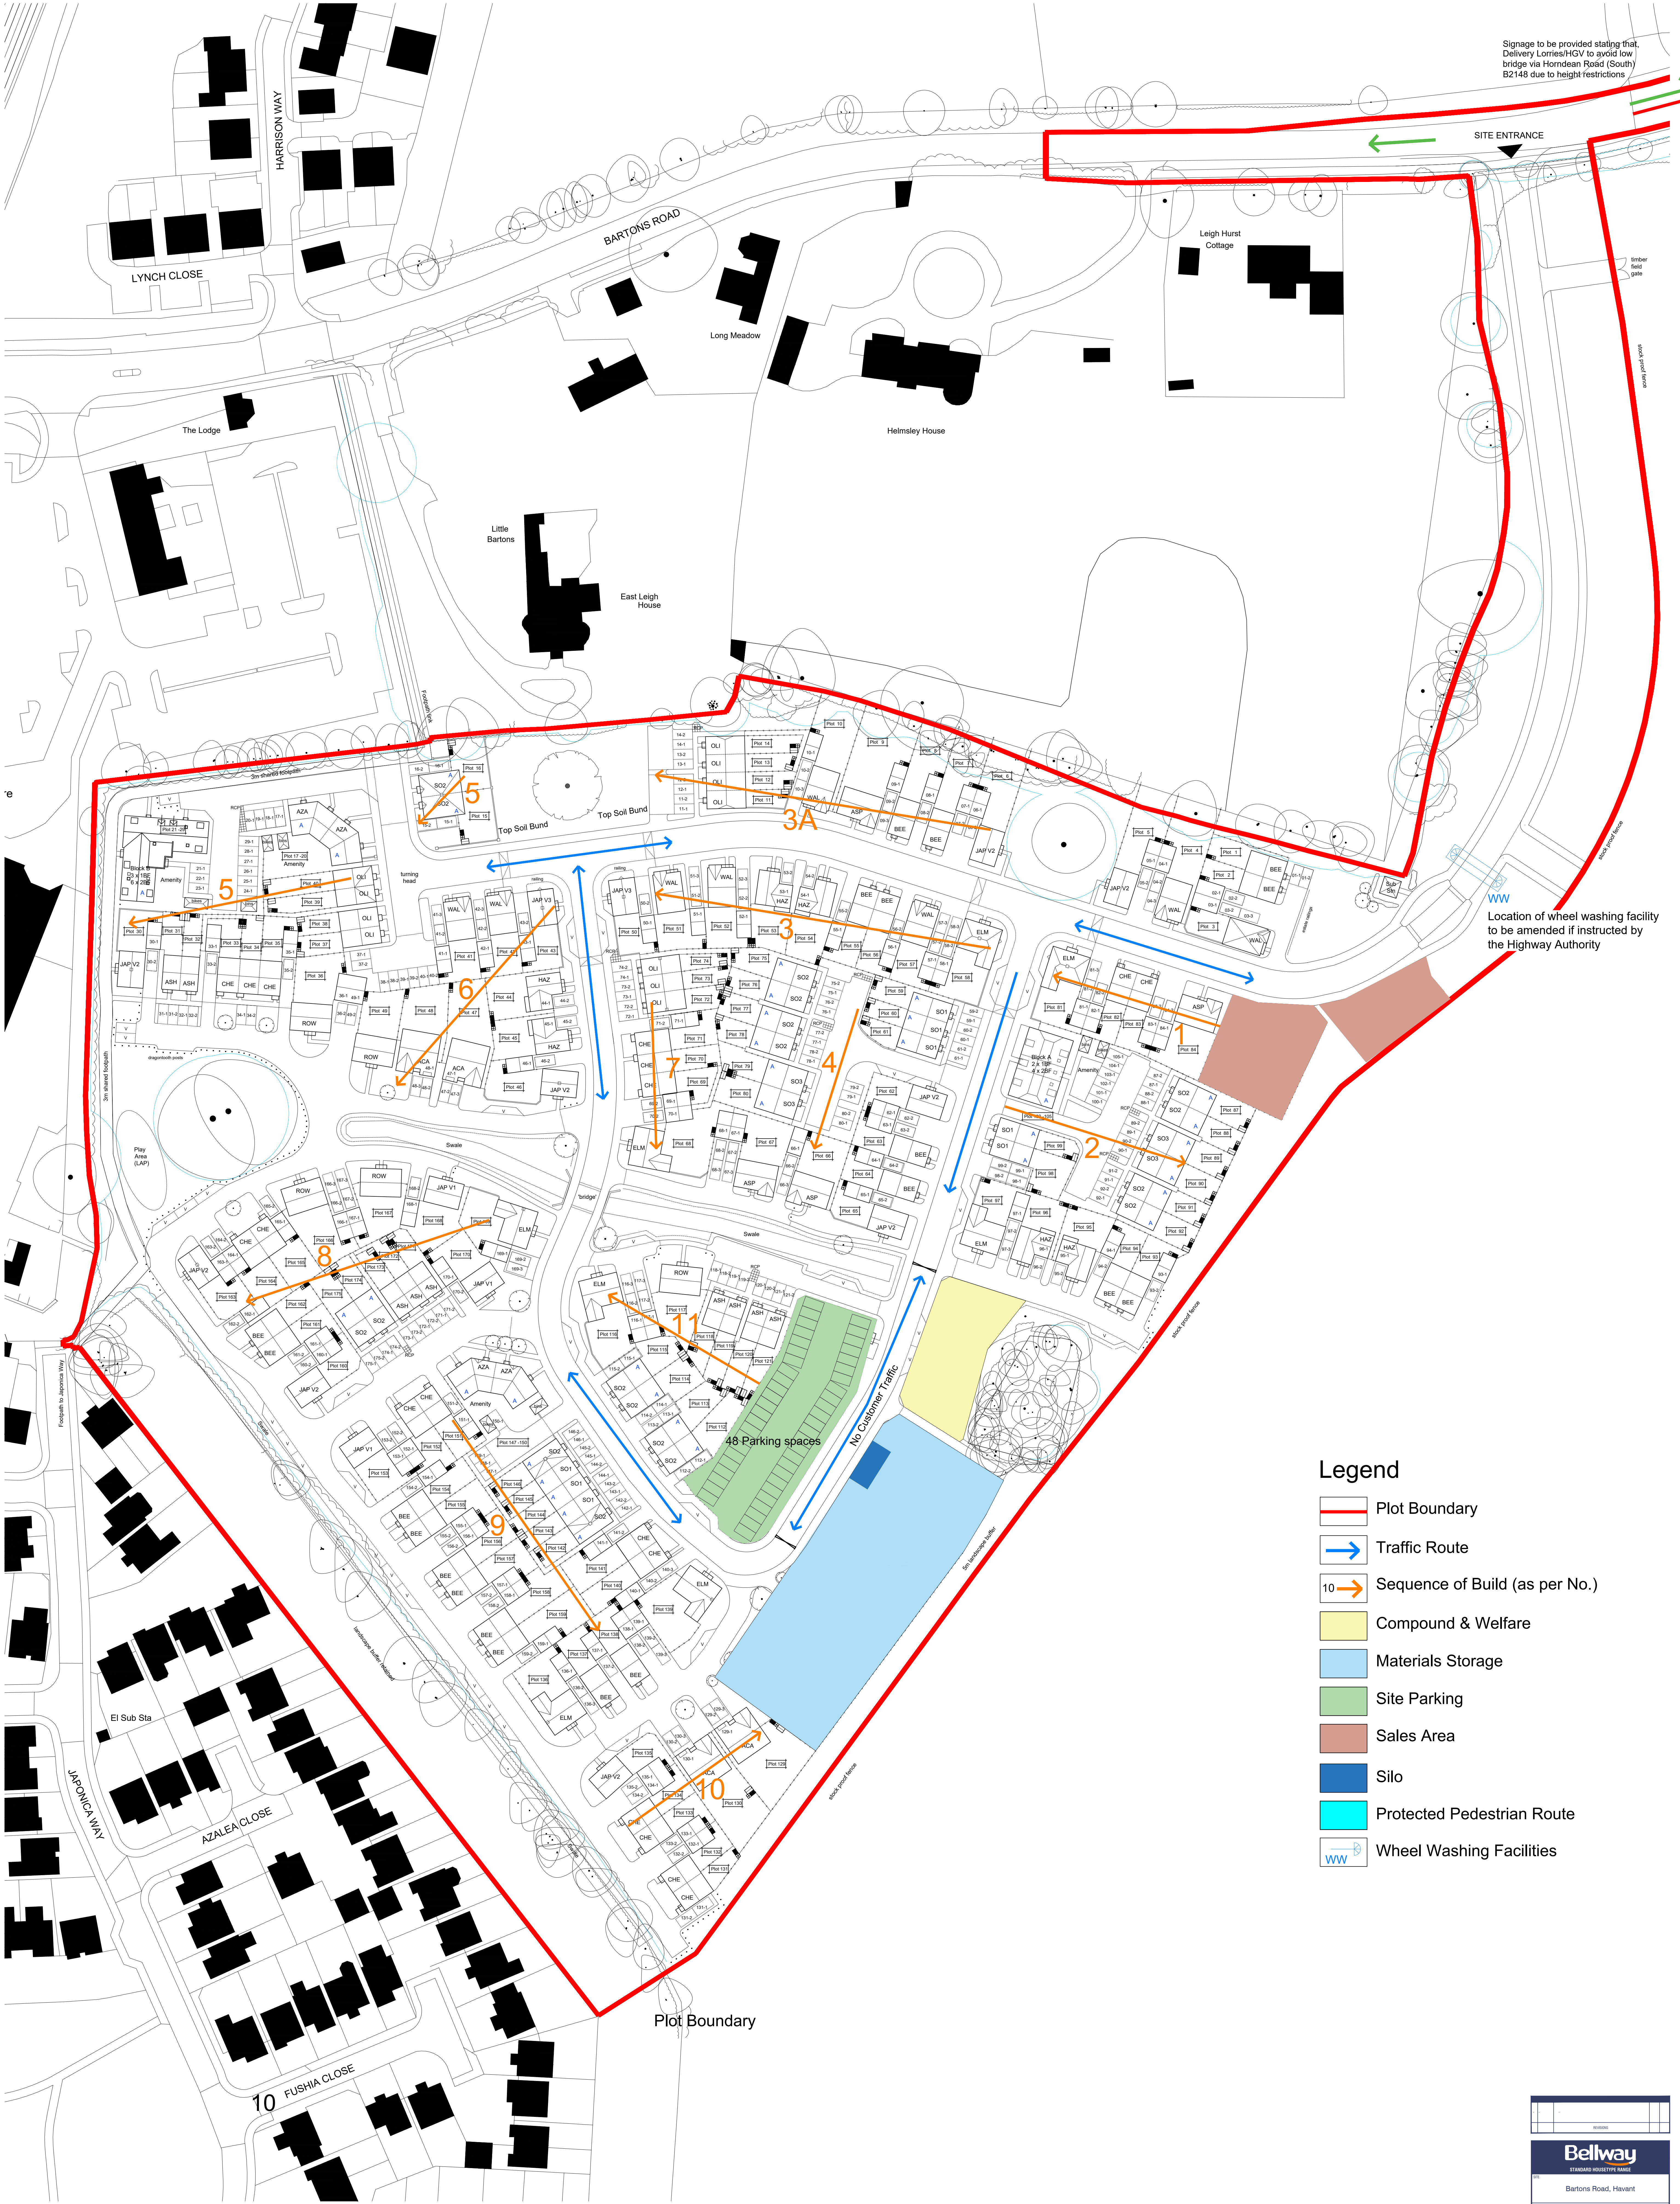

Signage to be provided stating that, Delivery Lorries/HGV to avoid low bridge via Hordean Road (South) B2148 due to height restrictions

SITE ENTRANCE

Location of wheel washing facility to be amended if instructed by the Highway Authority

Legend

- Plot Boundary
- Traffic Route
- Sequence of Build (as per No.)
- Compound & Welfare
- Materials Storage
- Site Parking
- Sales Area
- Silo
- Protected Pedestrian Route
- Wheel Washing Facilities