



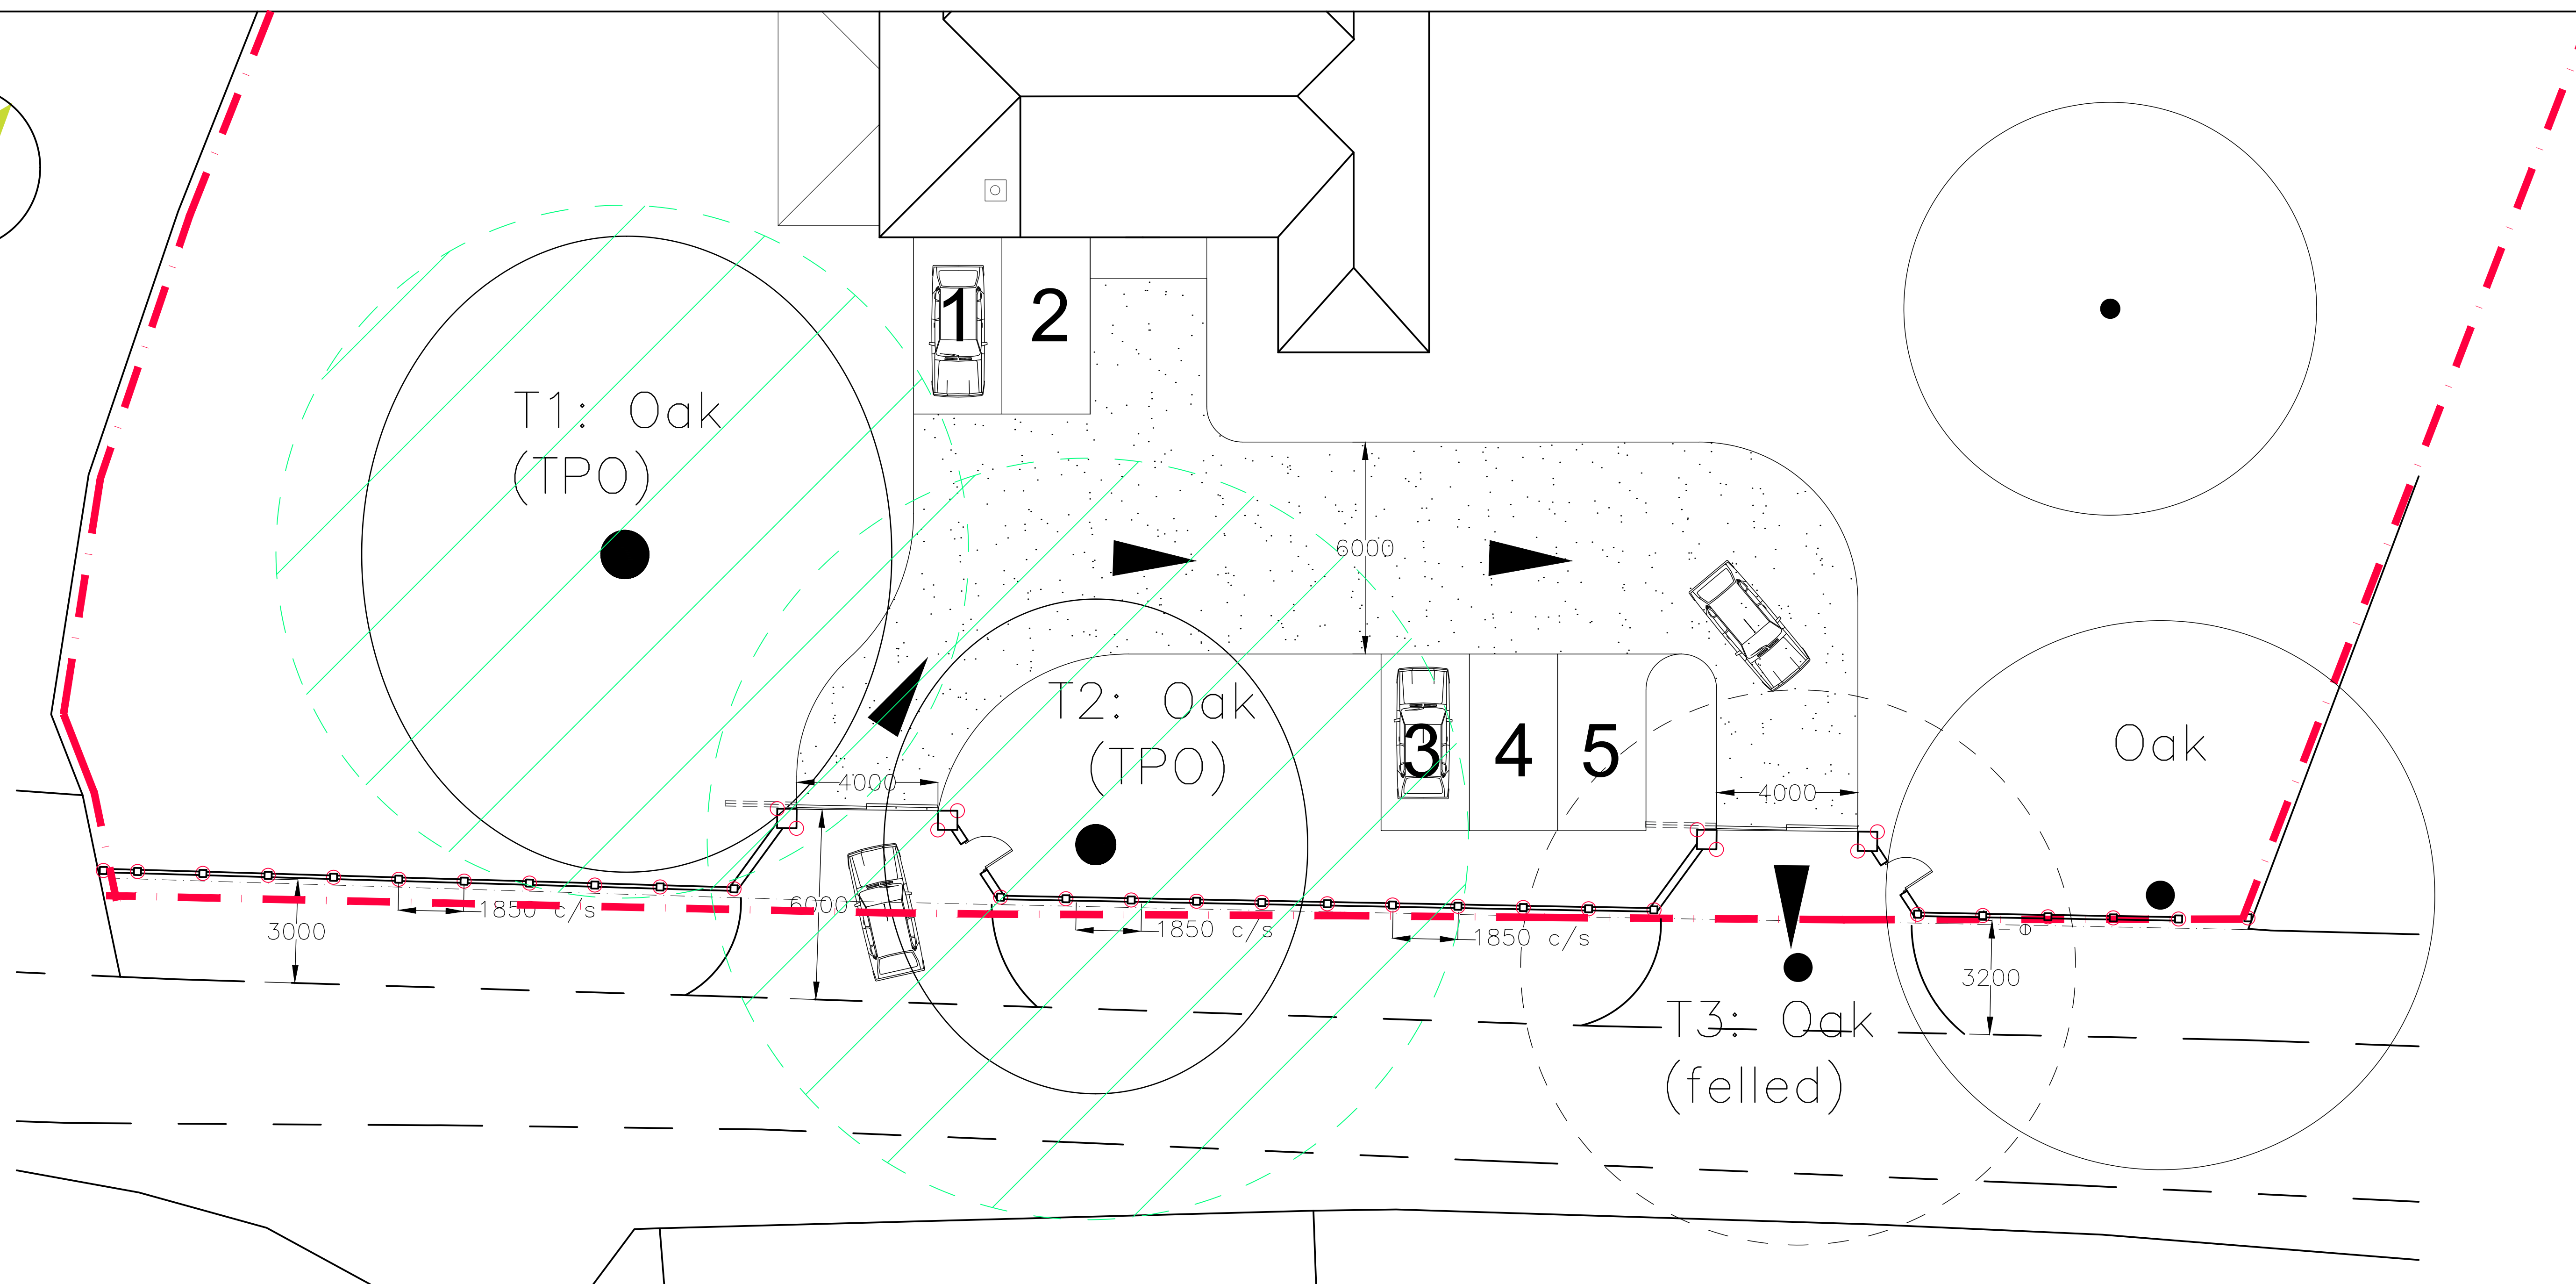

Site Plan

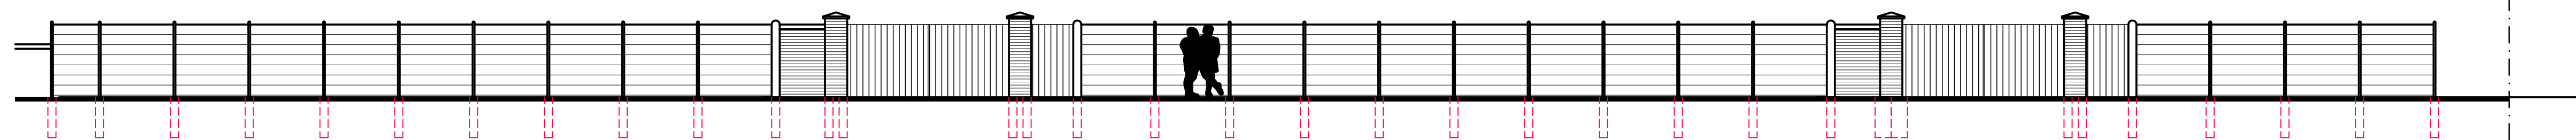

Elevation

Broad Oak,
Copse Lane,
Hayling Island,
PO11 0QB

Proposed Fence and Access Plan.

Revisions

- a)
- b)
- c)
- d)

CAD

Critchley Architecture And Design Ltd.
Contact: 02392 474 919 | info@caad.online

The Old Brewery, 15E South Street, Havant, PO9 1BU



Scale A1=1:100, A3=1:200
Drawn SAR/CAL
Date 07/03/19

1413-163⁰

20m

40m

60m

80m