
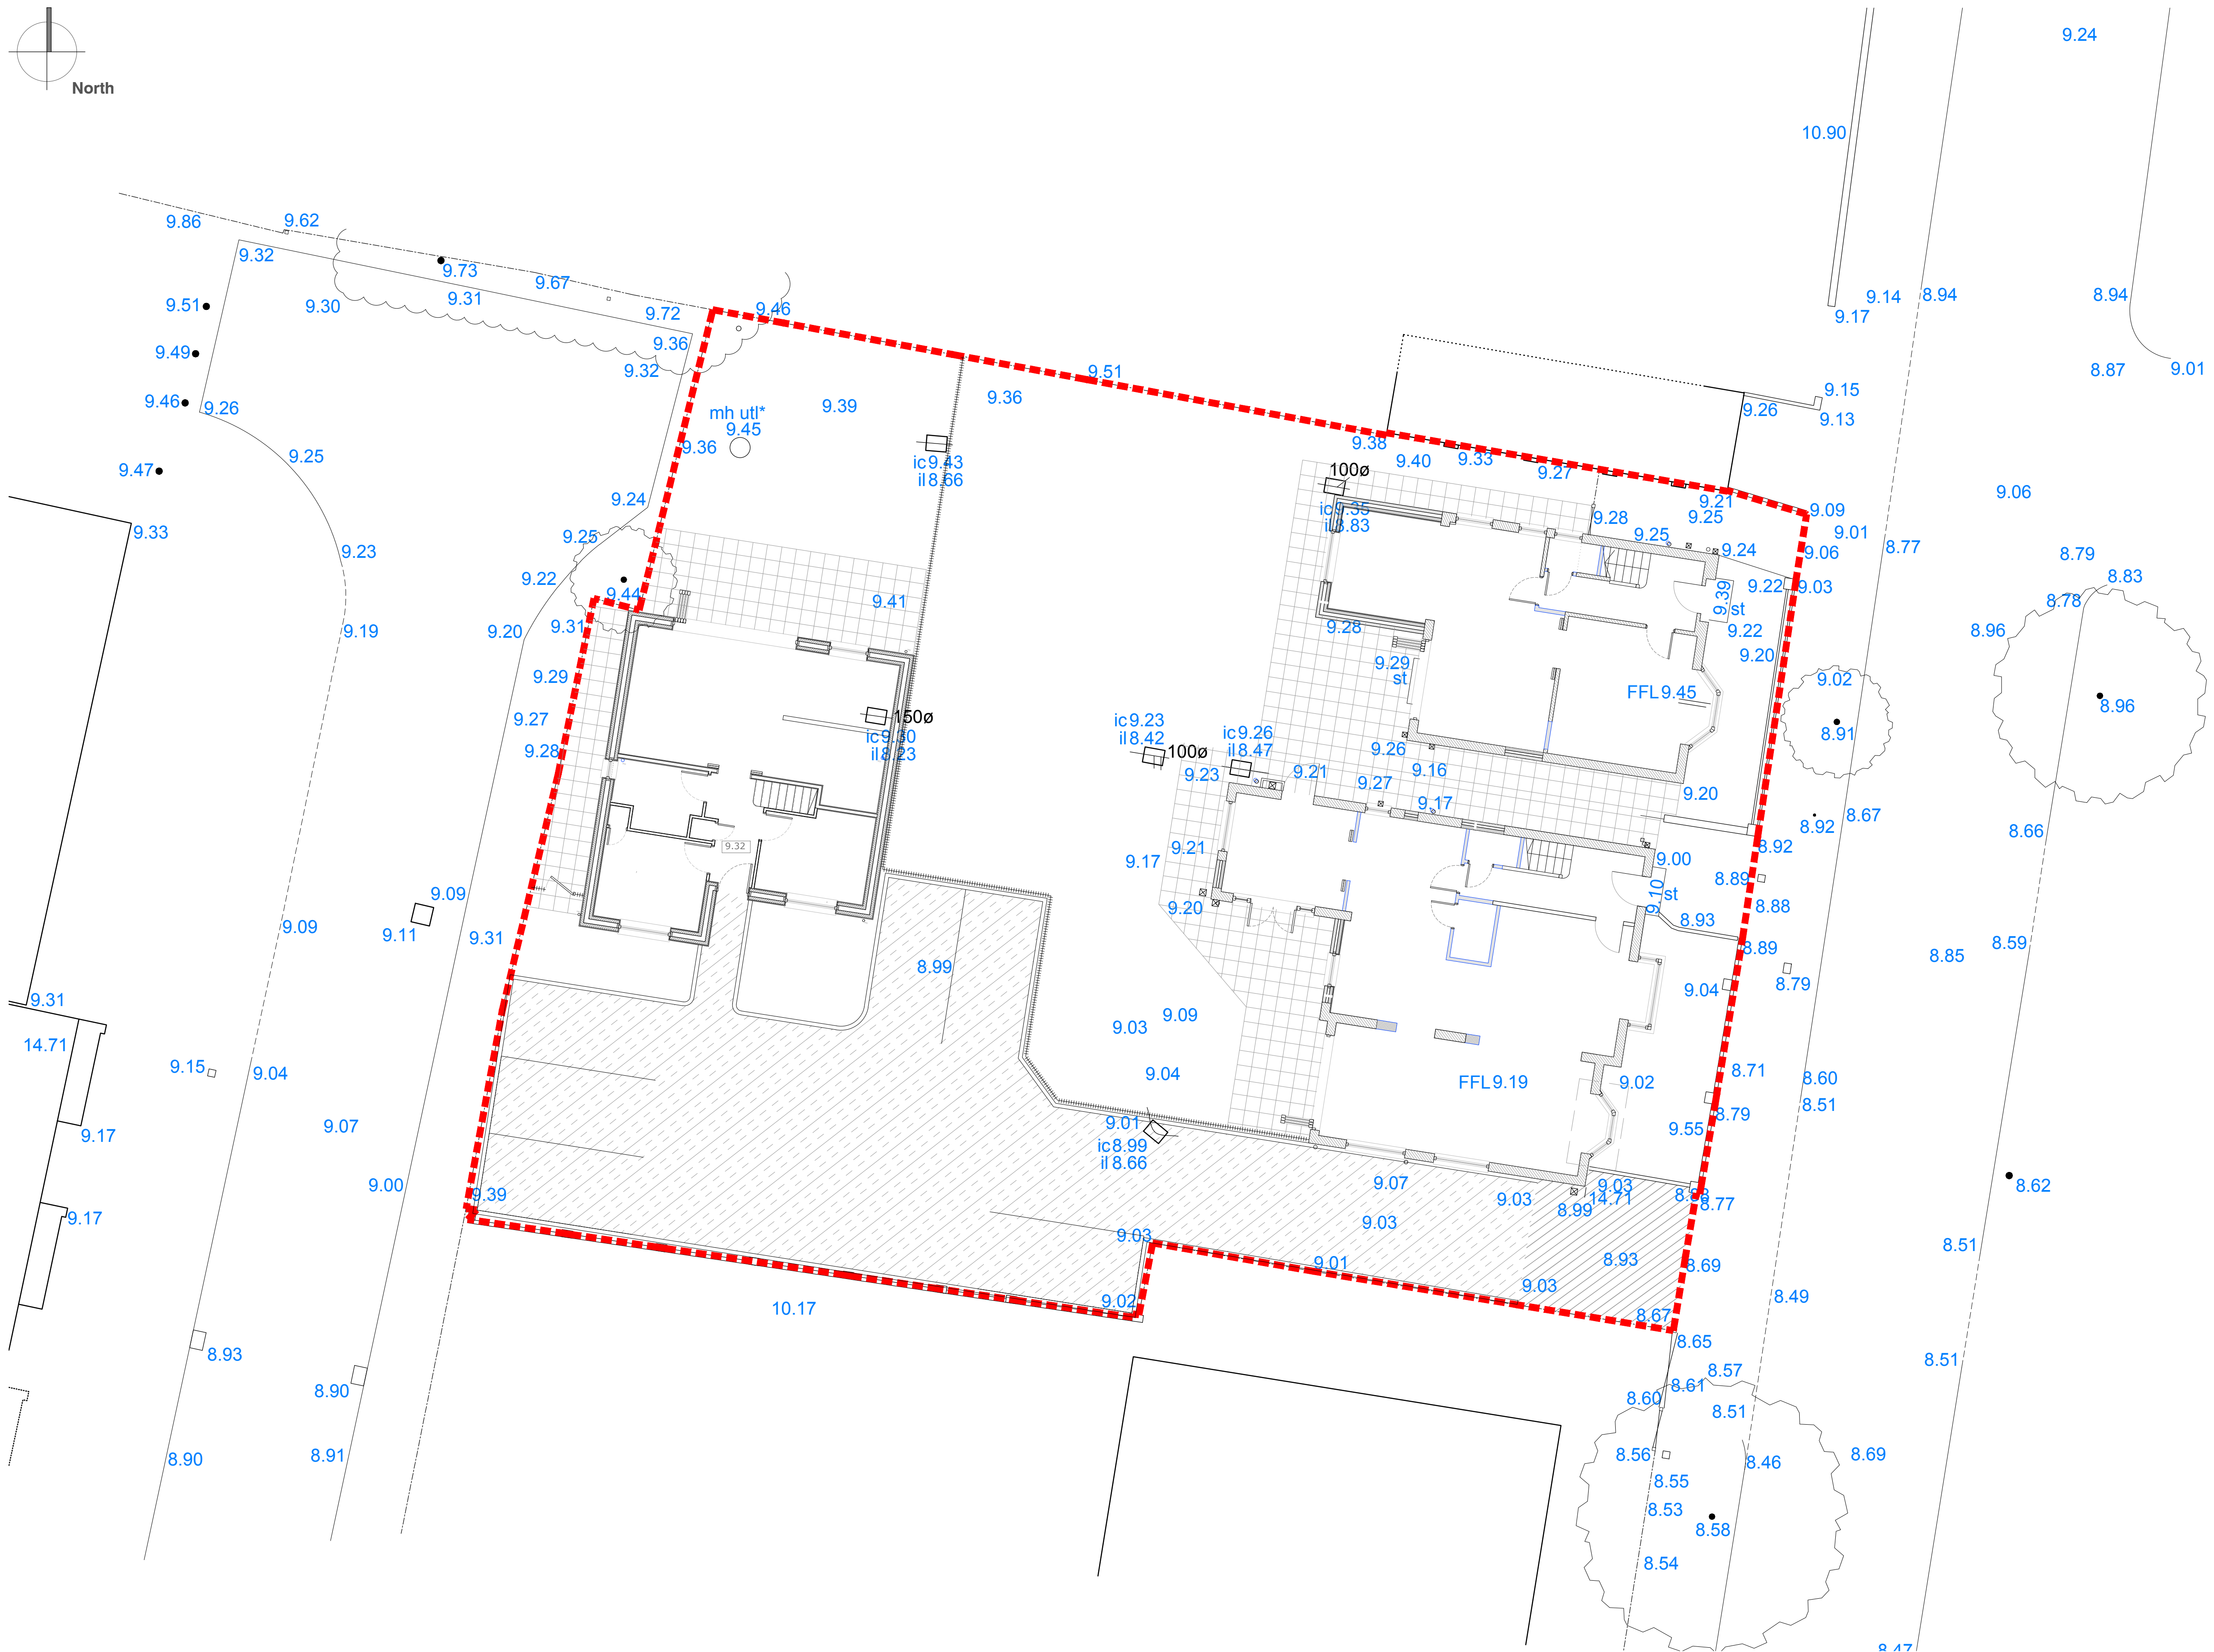


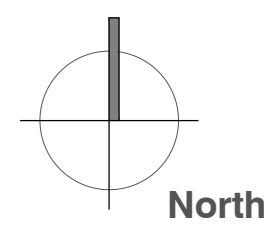

Proposed External Works Plan

Scale: 1:100@A1

Key

Boundary Treatment	
	1.8m high timber close boarded fence with 300mm trellis to top
	1.8m close boarded fence to top of low replacement boundary wall
	450mm high knee rail

Surface Treatments	
	Permeable Surface
	Existing Block Paving
	450mm x 450mm flag paving
	Grass or planting beds

Levels

ALL LEVELS ARE BASED ON OS DATUM

$\begin{matrix} + \\ 68 & 34 \end{matrix}$ Existing Level (retained)

73.380 + Proposed External Level

73.53 Proposed Internal Floor Level

D84 architects

17 Pembroke Road
Portsmouth
PO1 2NT

Telephone
+44 (0)2392 177850
+44 (0)7790 322989

Email
mail@D84architects.co.uk

Web
www.D84architects.co.uk

Project
2 - 4 Orchard Road, Havant

Title
Proposed External Works
Plan

Status
PRELIMINARY

Drawn	Checked	Date
KR		Feb '19
Project No.	Scale	
D8418_10	1:100@A1	
Drawing No.		Rev
D8418_10/100		P3