




2019

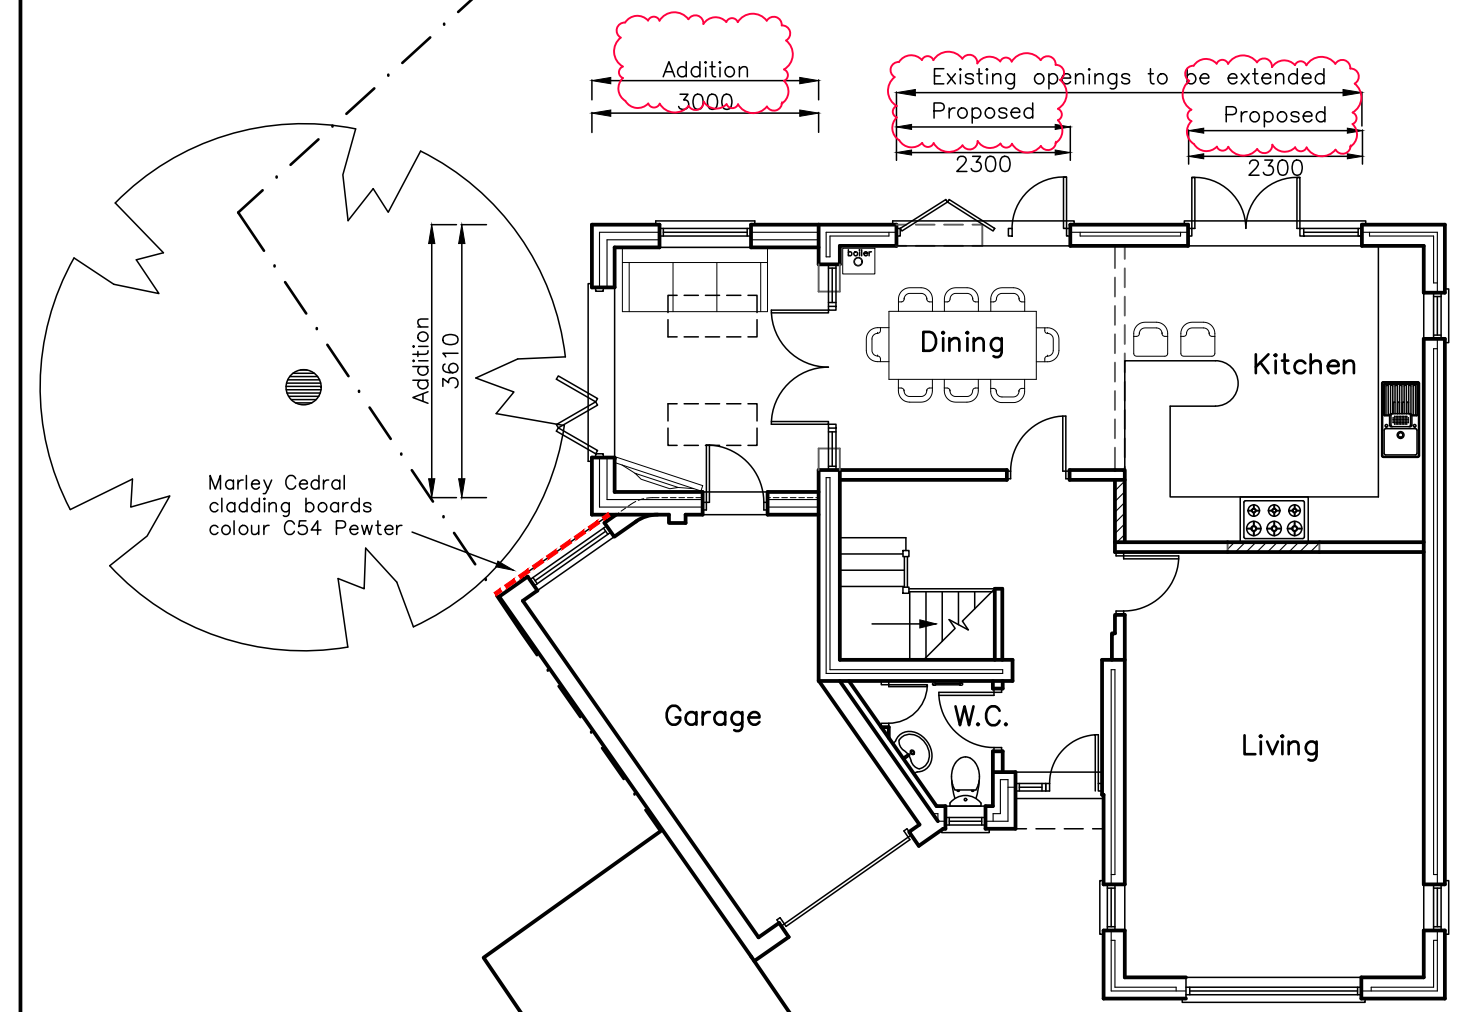

GROUND

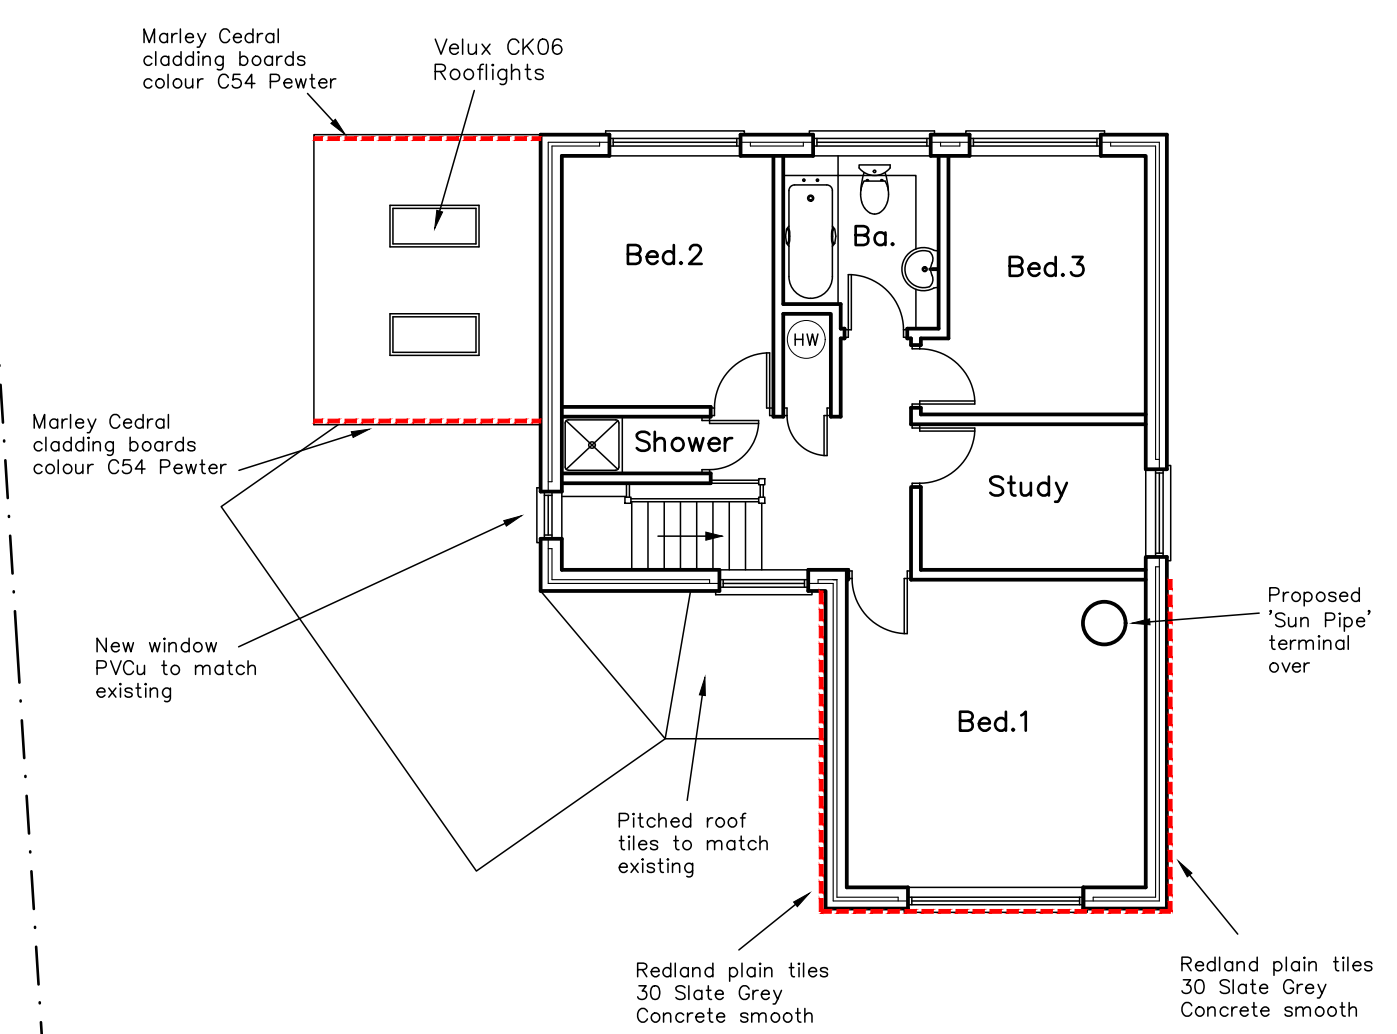

FIRST

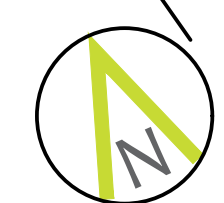

PROPOSAL PLANS 2019

Revisions	a) May 2019 Issue. 08/05/19 MHC
	b) Plain tile and french door revisions. 30/07/19 CAL
	c)
	d)

9 Pine Grove,
Havant,
PO9 2RW

