

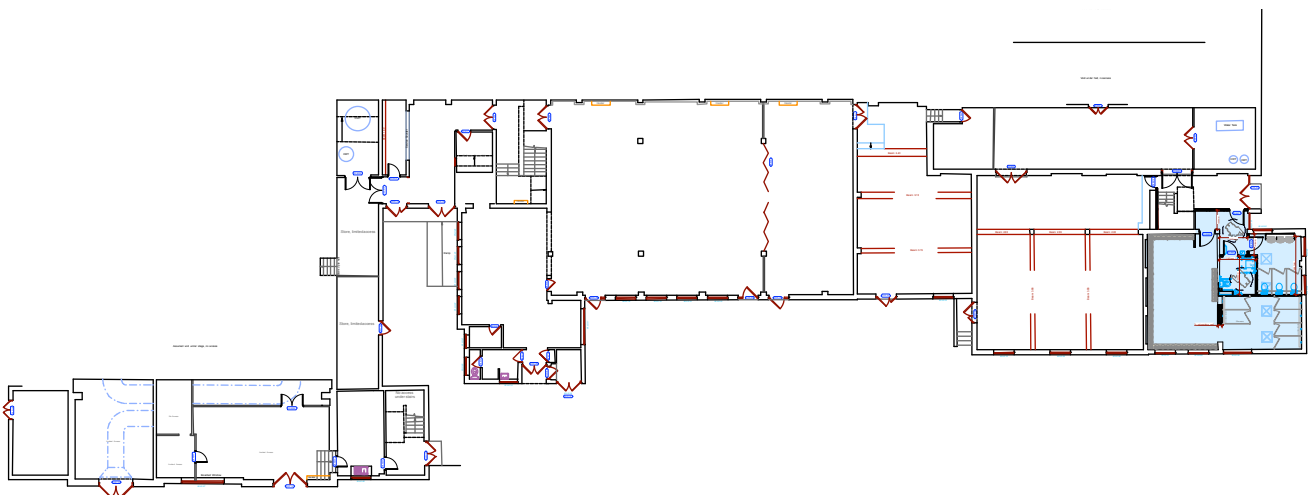
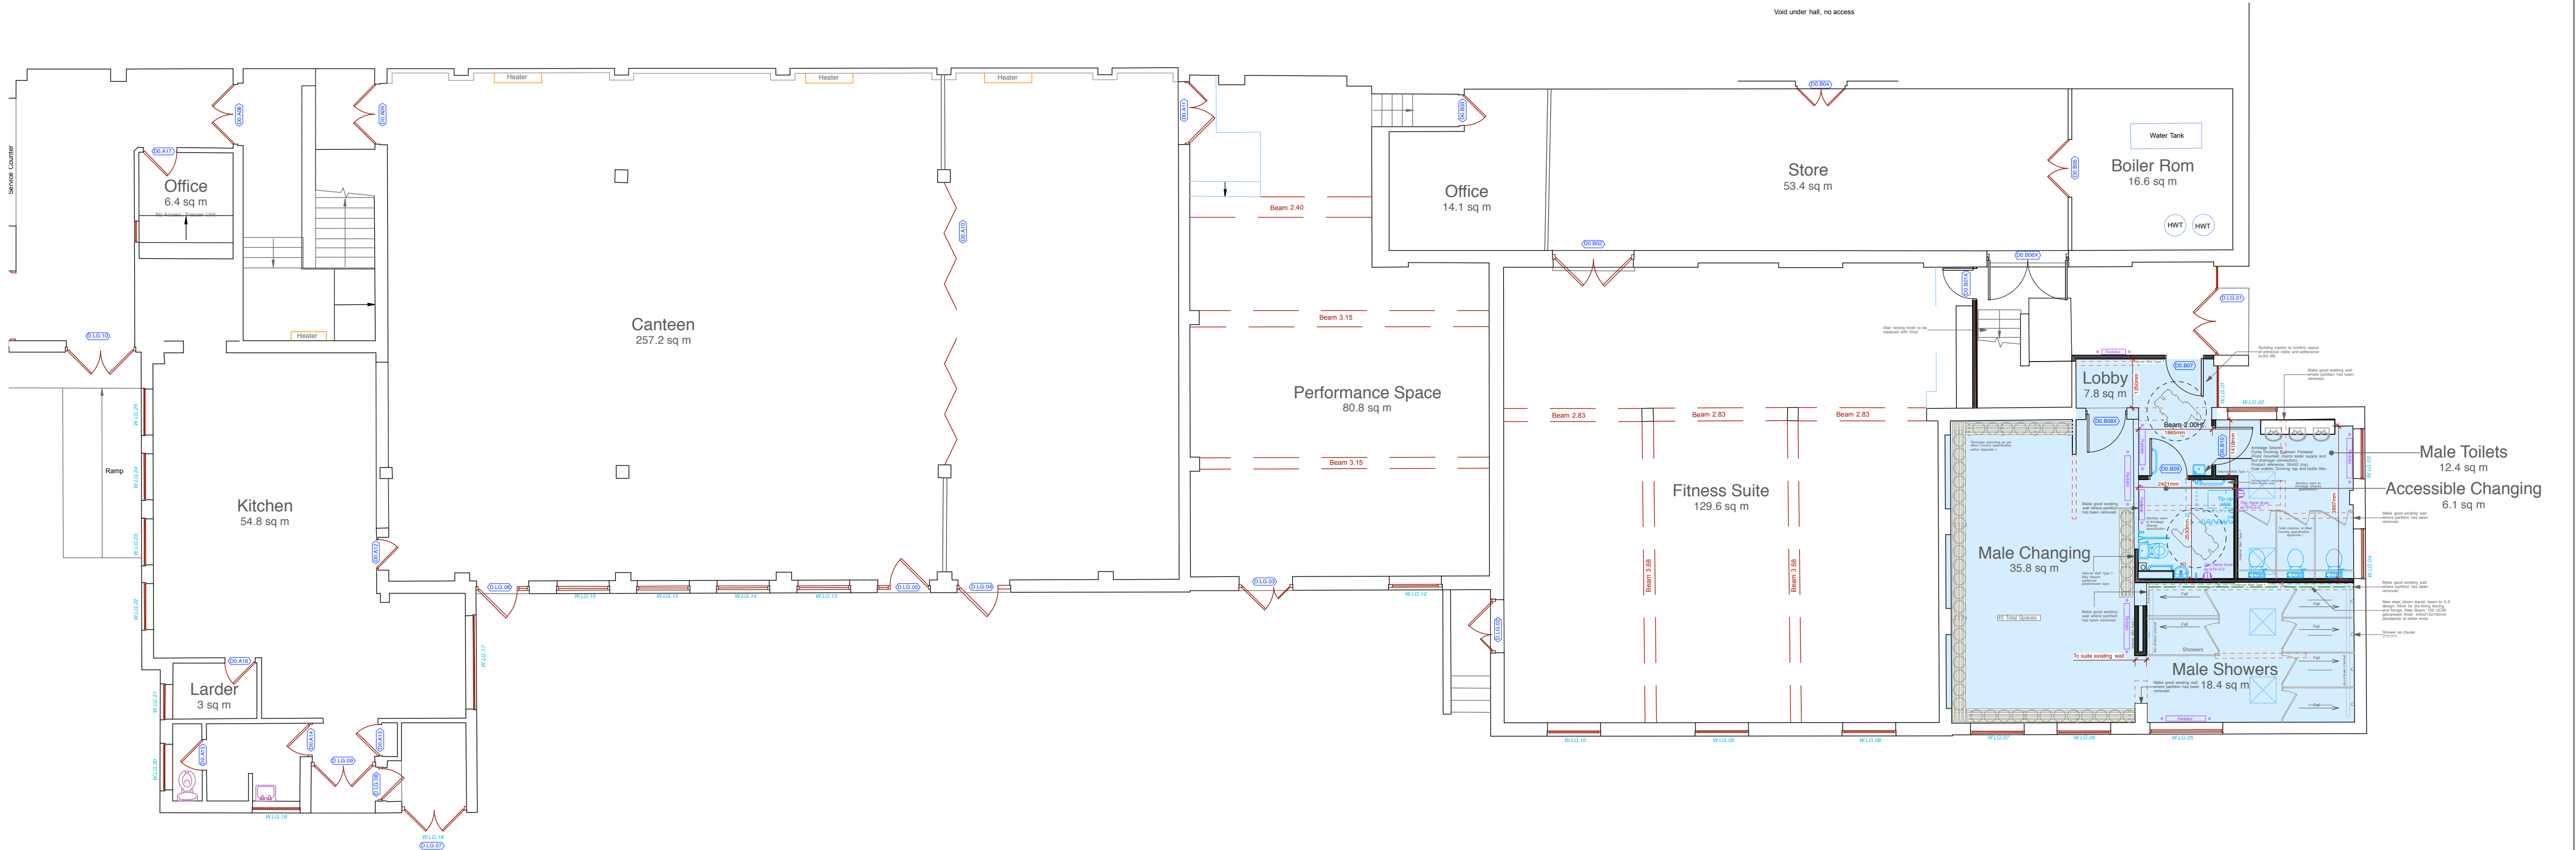


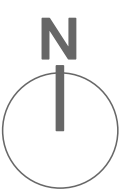

KEY PLAN

KEY
Remodelled - replaced male pupil's sports changing facilities.

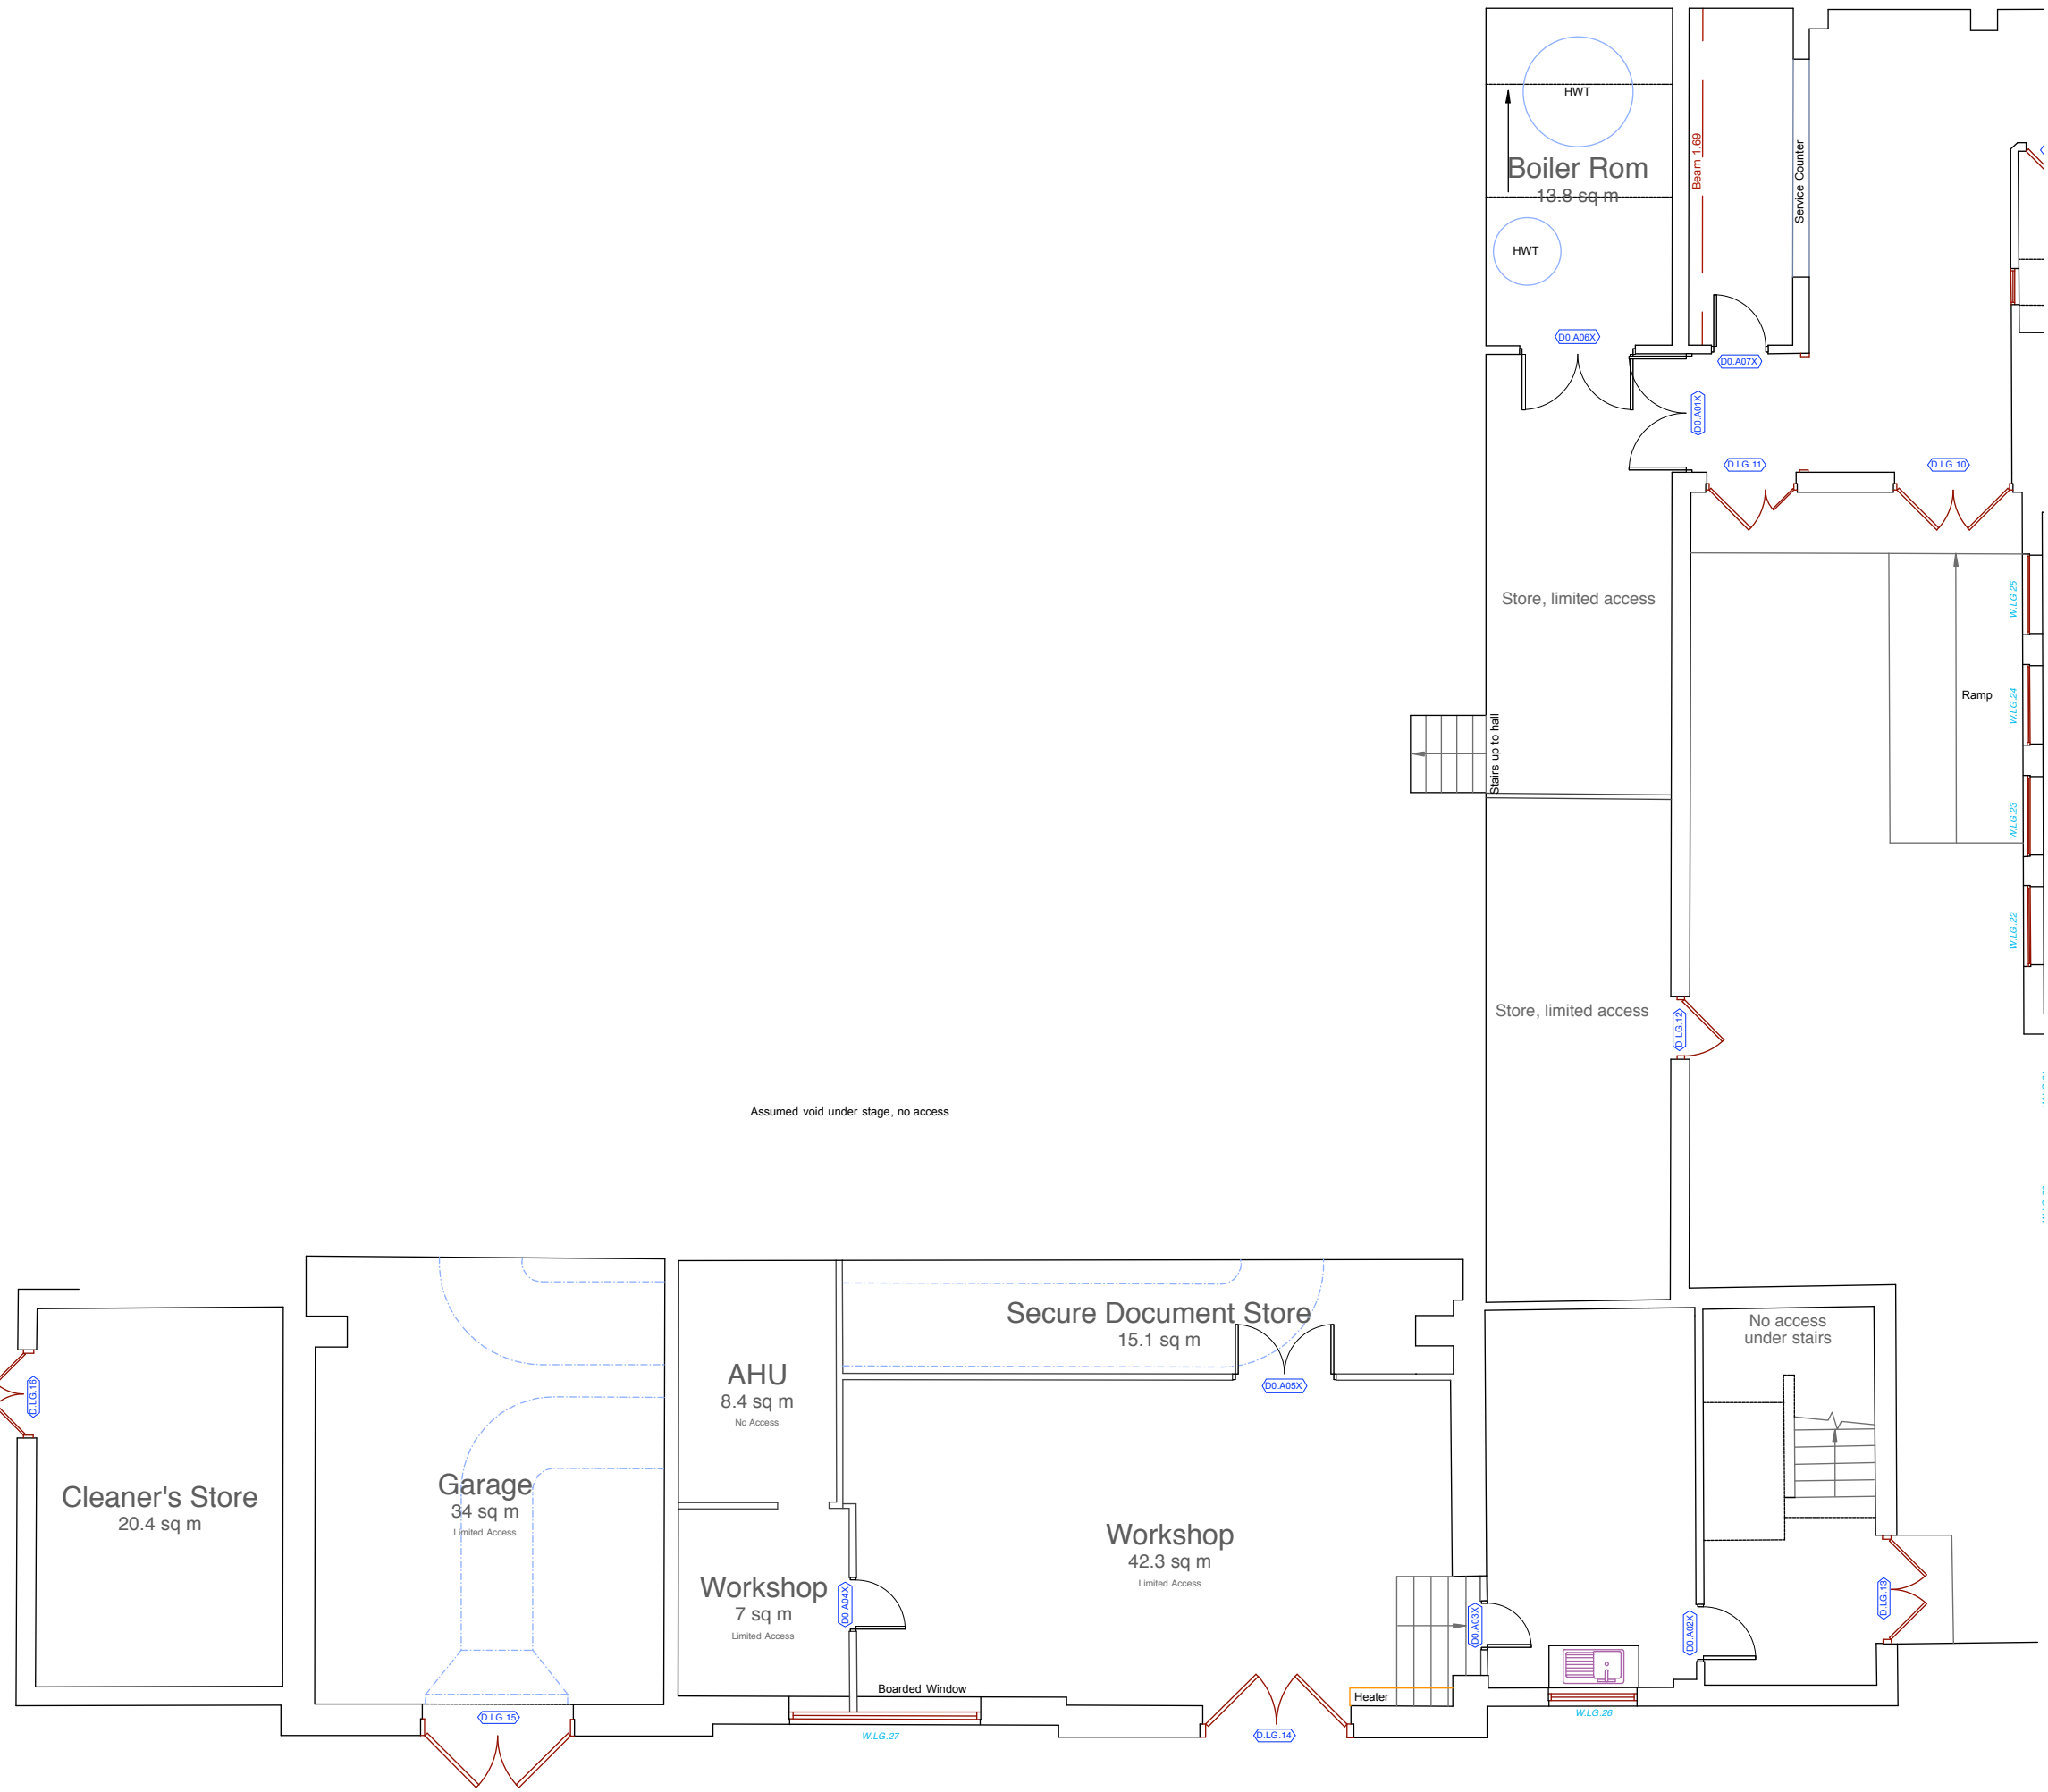

PROPOSED BASEMENT PLAN



Scale 1:100 @ A1



Chartered Architects
Chartered Building Surveyors
Interior Designers
CDM Services

3 GP Centre, Yeoman Road,
Ringwood, Hampshire, BH24 3FF

+44 (0)1425 472 833
www.kendallkingscott.co.uk

© Copyright

Project
Compliance of Romero Block

Client
Oaklands Academy

Scale Paper Size Filename
1:100 A1 180767.vwx

© Copyright

C2 03/07/19 TC DM Revised to Planning issue.
C1 07/06/19 TC DM Revised to Construction status.
Door replacement note added.

P02 23/11/18 RP AL Wall added
Rev Date By Ap Note

Drawing Title
Proposed Basement Plan

Project Number Drawing Number Revision
180767-2000 C2

Date Drawn Checked Status
09/10/18 CW AL PLANNING

Check all dimensions and levels on site

Only to be used on the site for which designed. The electronic transmission of design/information contained in this drawing is carried out entirely at the User's risk and Kendall Kingscott Ltd. will have no liability for any errors or inaccuracies arising therefrom. The production of amended or updated information from the said design/information by the User is entirely the responsibility of the User and Kendall Kingscott Ltd. shall have no responsibility in respect thereof whatsoever.