


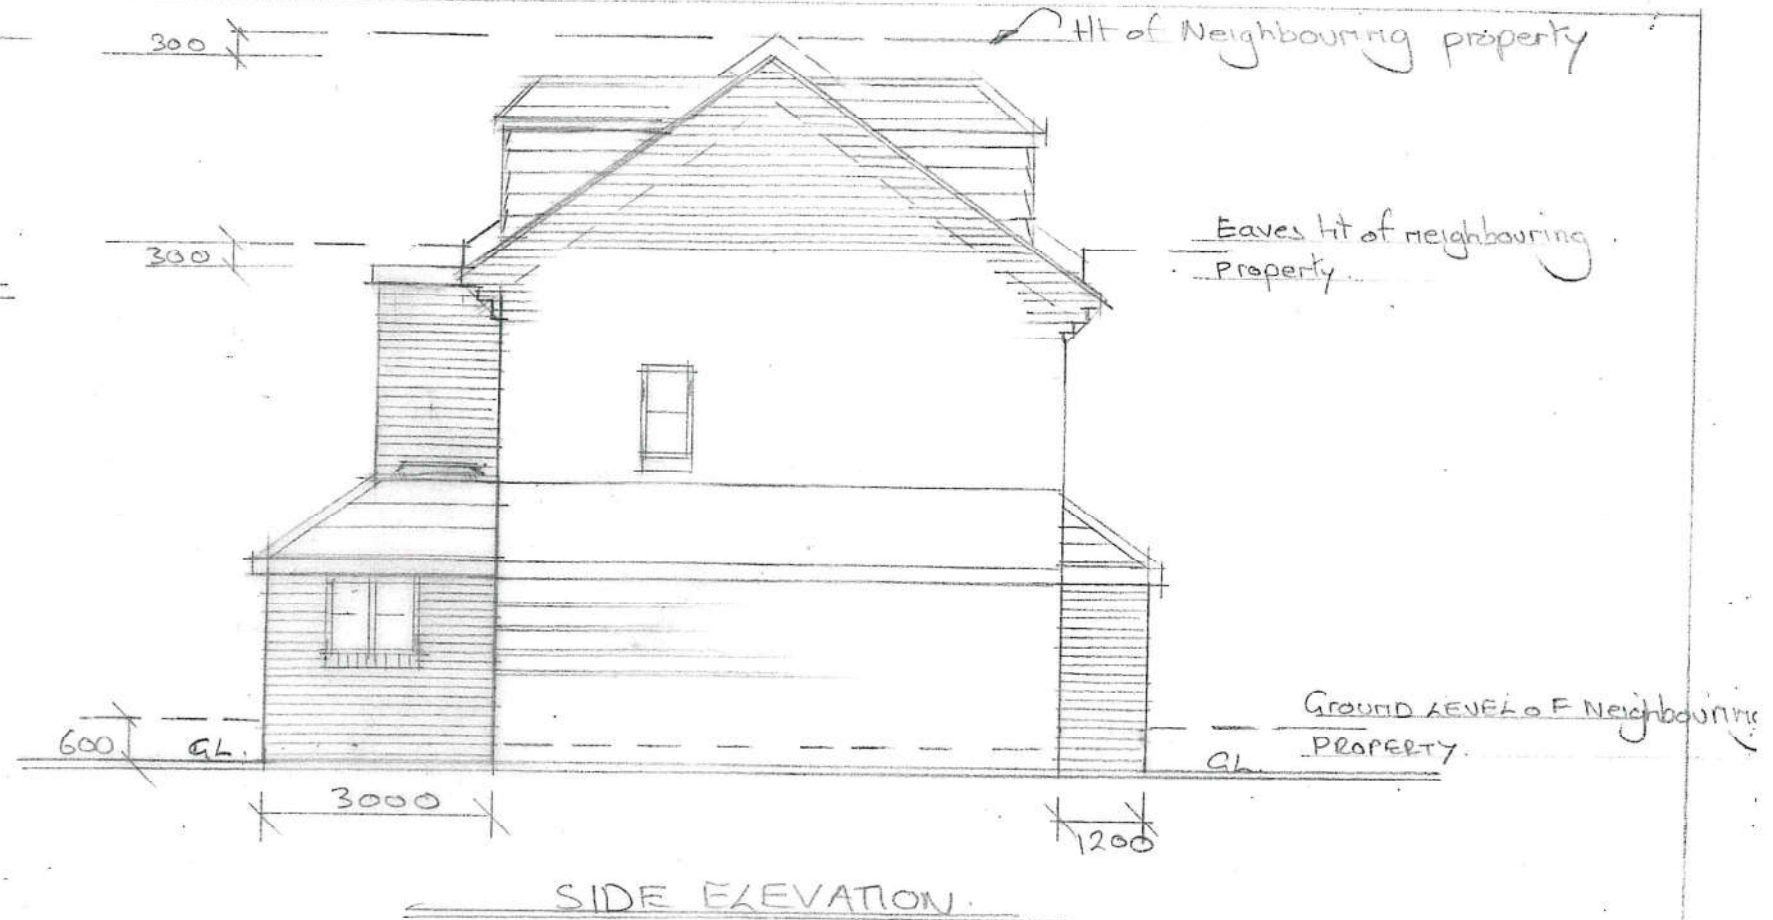

PROPOSED 3-Storey REAR EXTENSION AND LOFT
CONVERSION WITH FRONT AND REAR DORMERS.

33 MARALYN AVE. WATERLOOVILLE P877LP