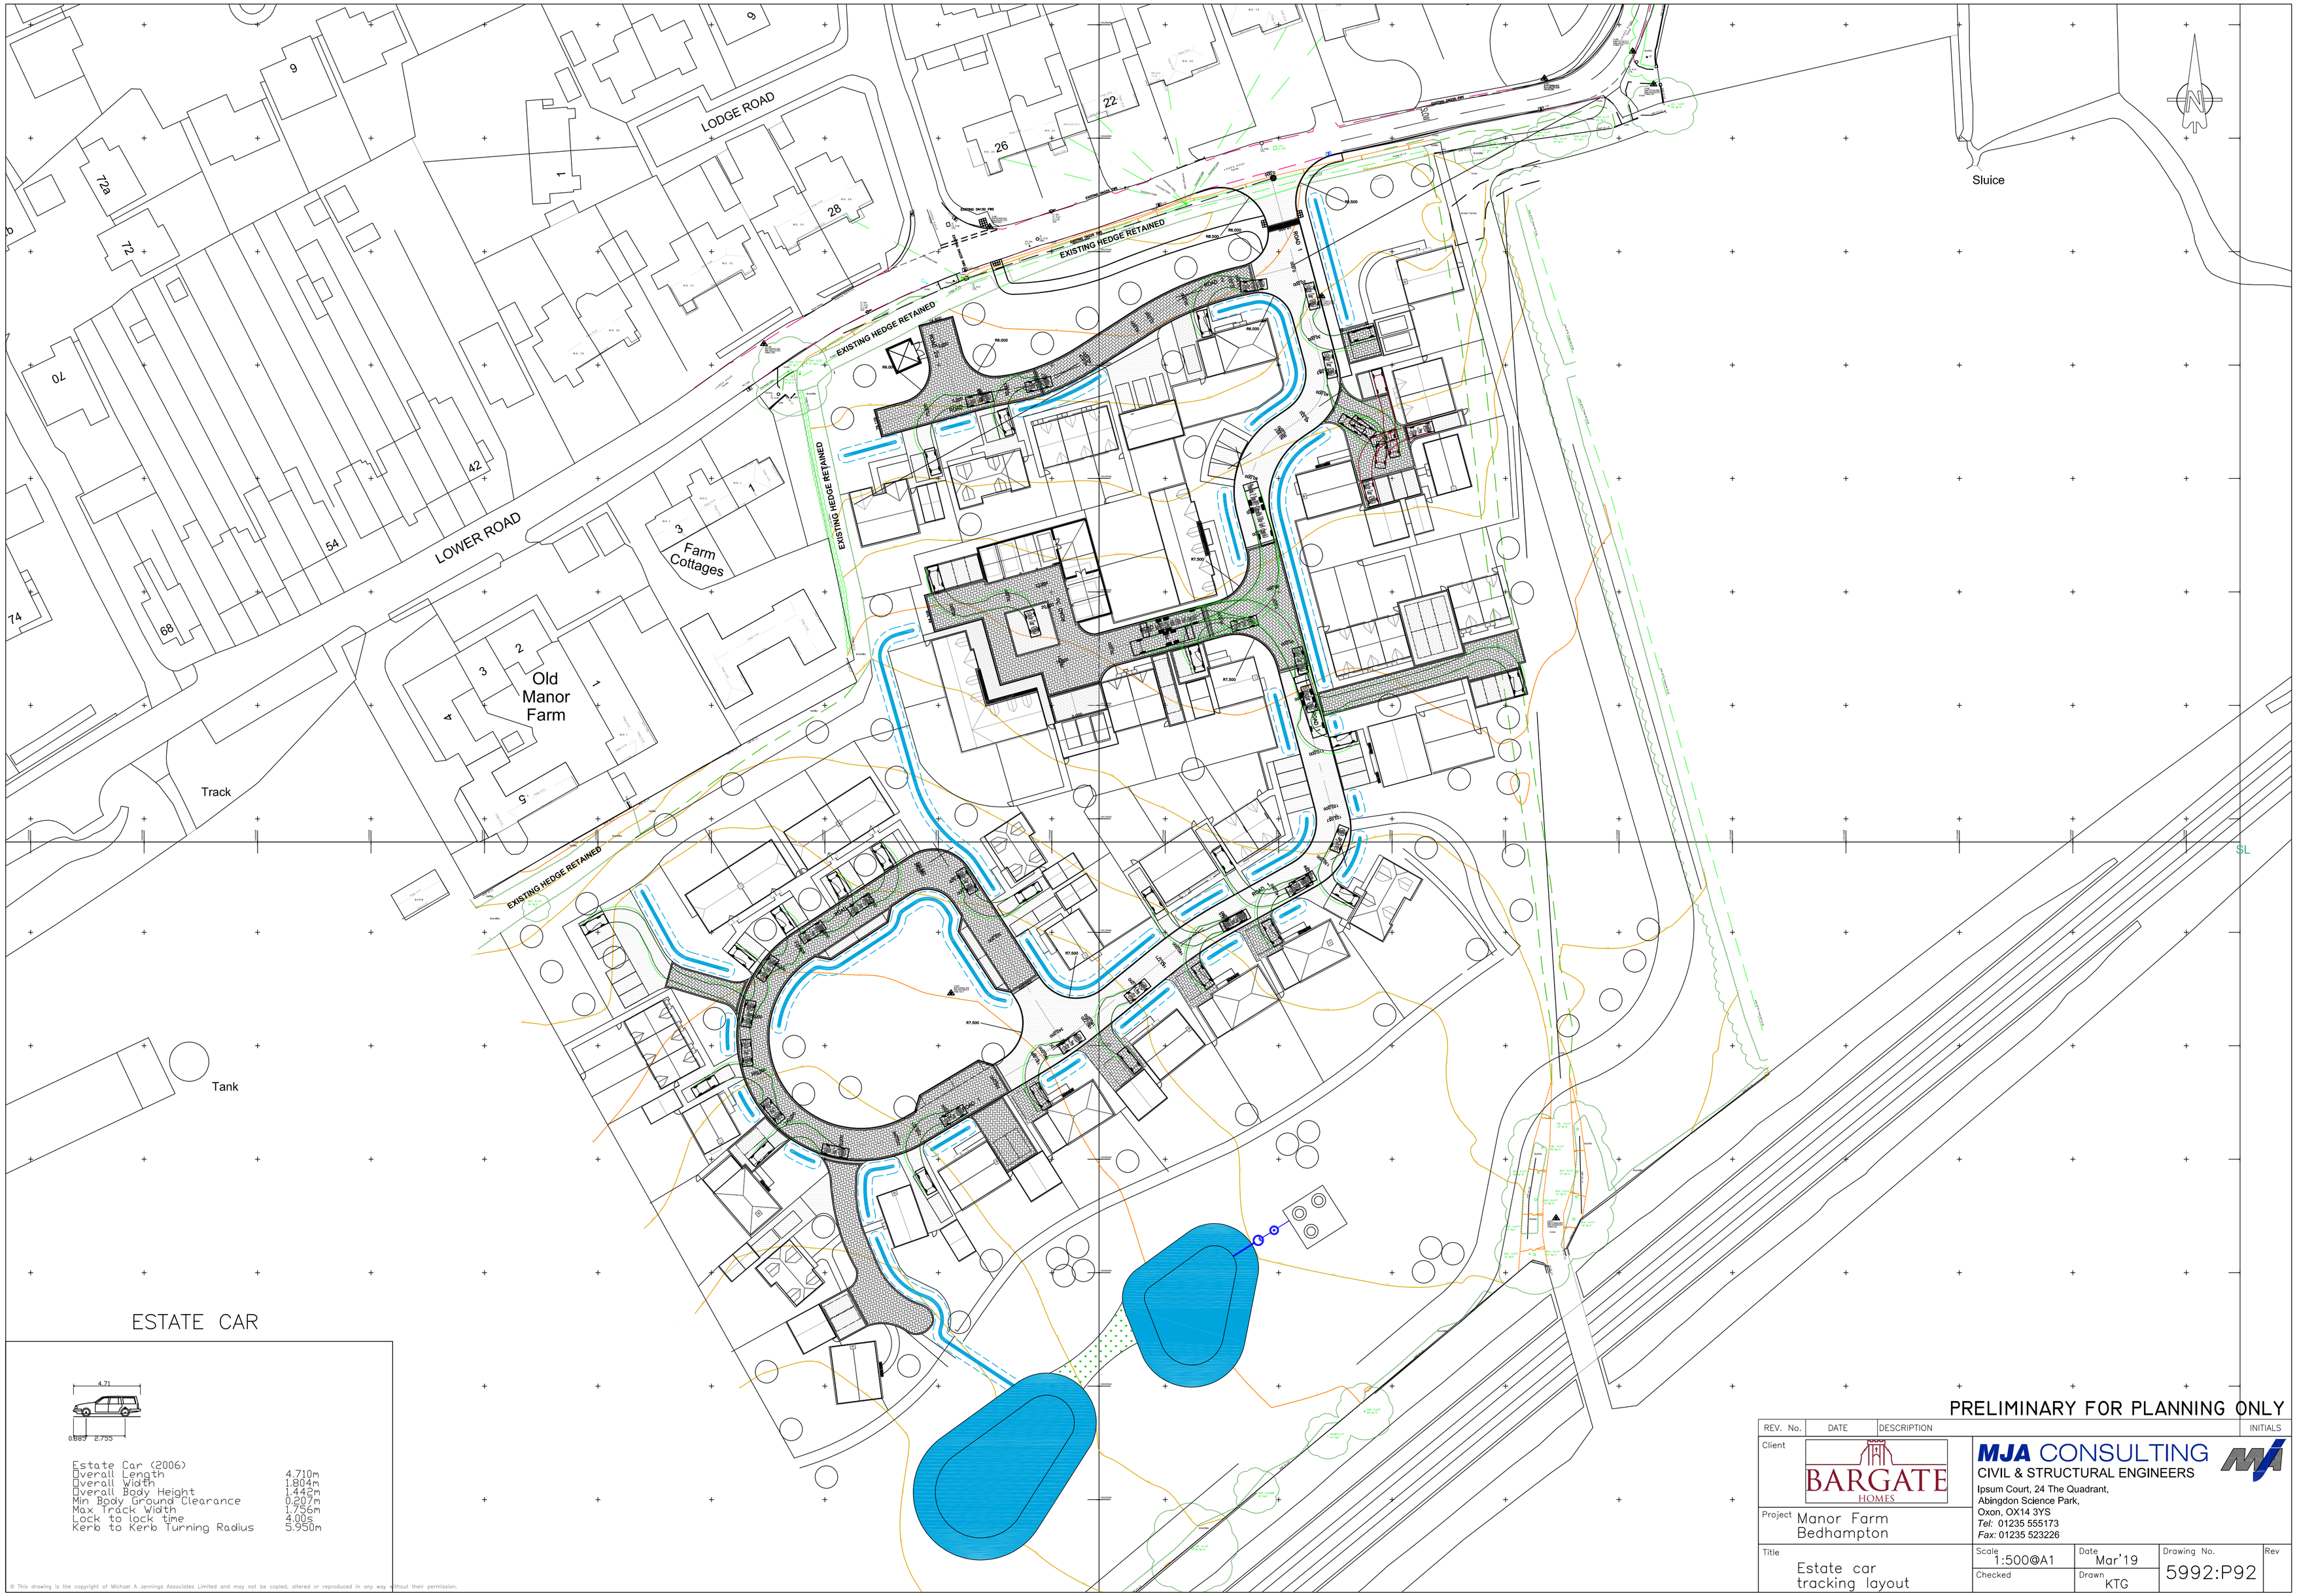


ESTATE CAR

Estate Car (2006)	
Overall Length	4.710m
Overall Width	1.804m
Overall Body Height	1.442m
Min Body Ground Clearance	0.207m
Max Track Width	1.756m
Lock to lock time	4.00s
Kerb to Kerb Turning Radius	5.950m

© This drawing is the copyright of Michael A Jennings Associates Limited and may not be copied, altered or reproduced in any way without their permission.

PRELIMINARY FOR PLANNING ONLY

REV. No.	DATE	DESCRIPTION	INITIALS

Client: BARGATE HOMES

Project: Manor Farm Bedhampton

Title: Estate car tracking layout

MJA CONSULTING
CIVIL & STRUCTURAL ENGINEERS
Ipsum Court, 24 The Quadrant,
Abingdon Science Park,
Oxon, OX14 3YS
Tel: 01235 555173
Fax: 01235 523226

Scale	Date	Drawing No.	Rev
1:500@A1	Mar'19	5992:P92	
Checked	Drawn		
	KTG		