




Longitudinal Section Through Central Part of Site
(From Plot 16 through to Plot 10)

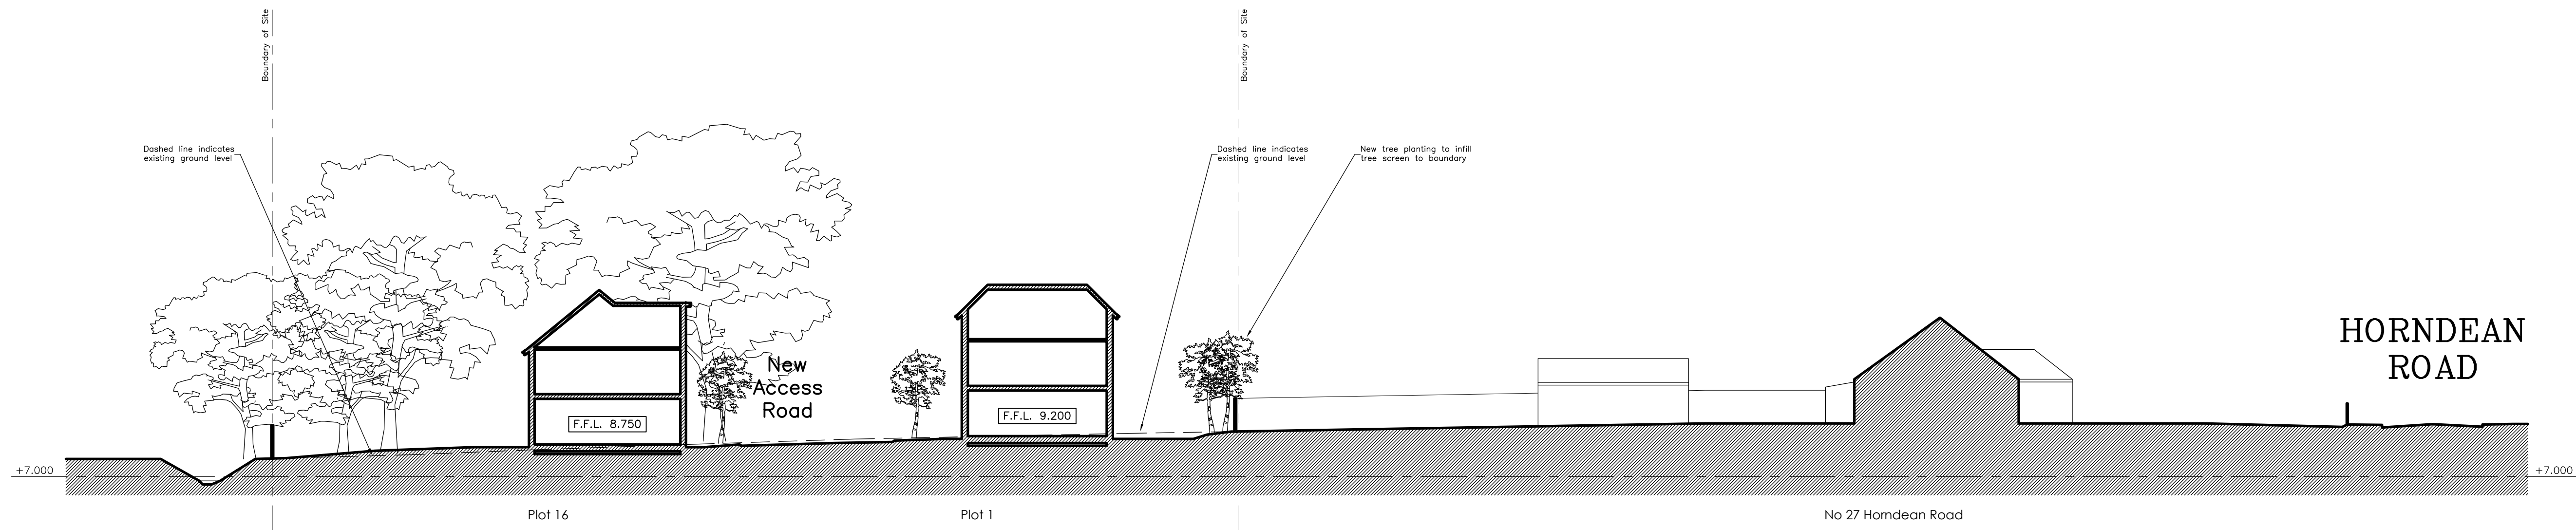


Cross Section Through Northern Part of Site
(From Plot 16 through to Plot 1)

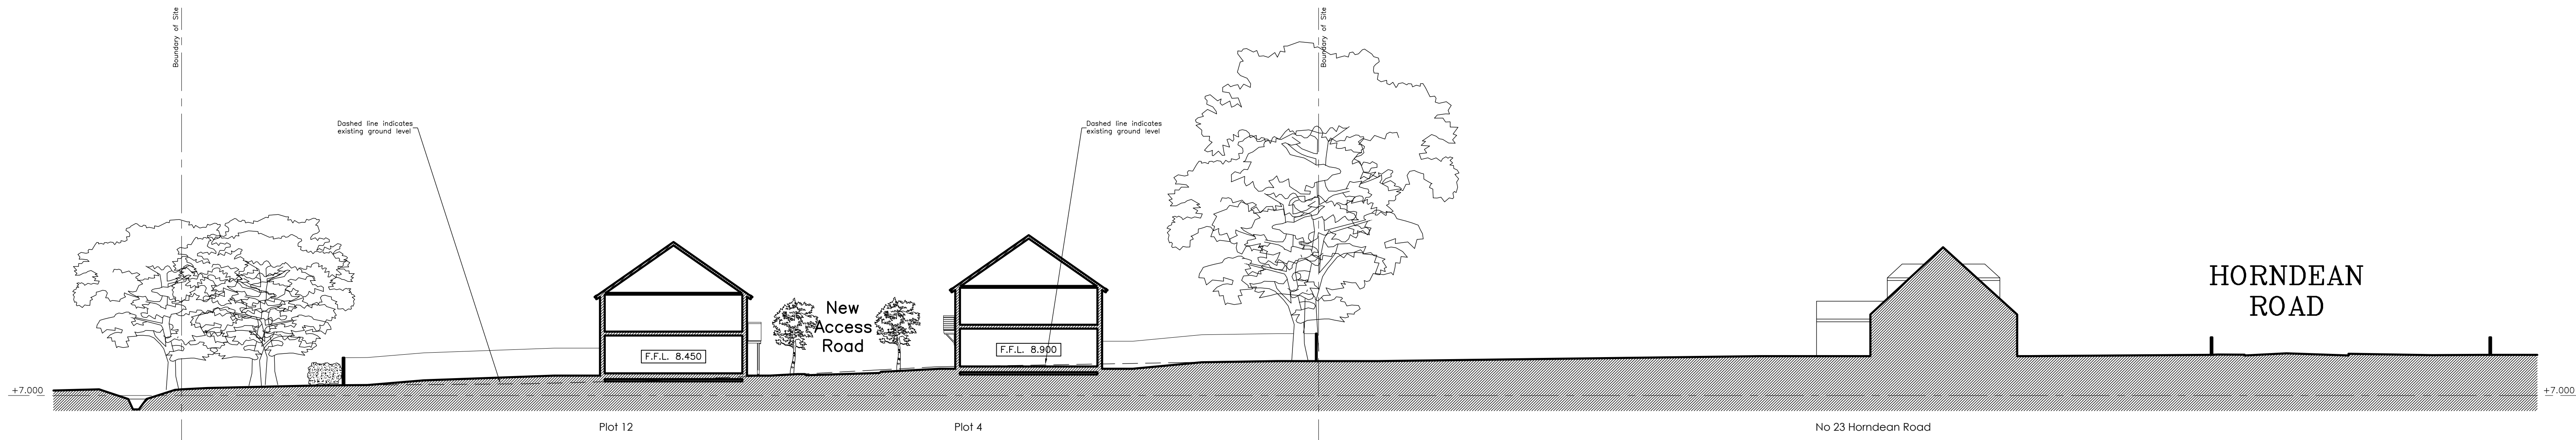

Cross Section Through Central Part of Site
(From Plot 12 through to Plot 4)

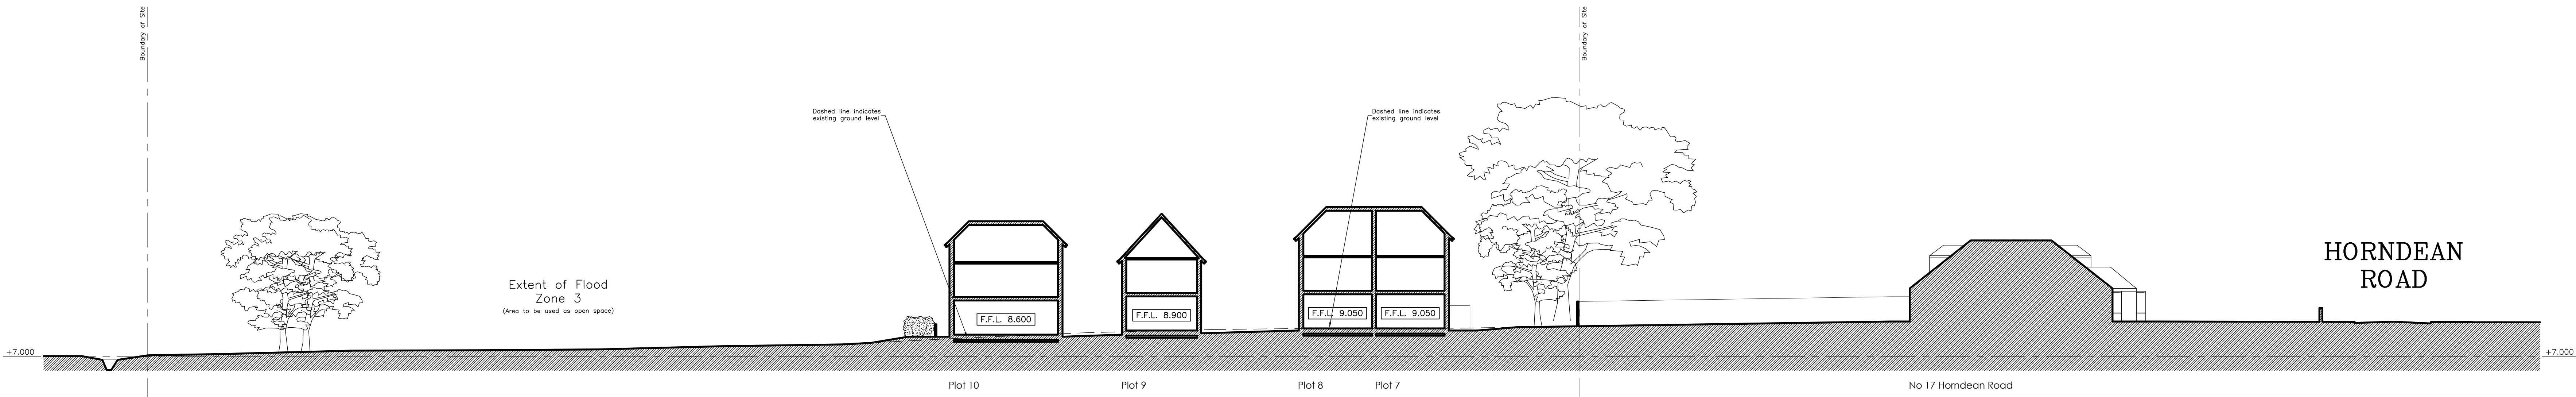

Cross Section Through Southern Part of Site
(From Plot 10 through to Plot 7)

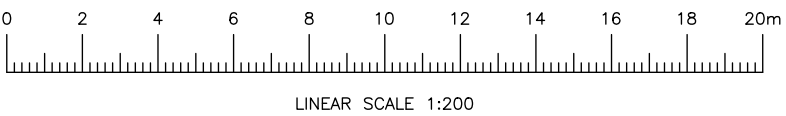

RIBA #

Chartered Practice

arb

ARB Registered Firm

This drawing is the copyright of ACP Architects Ltd. It may not be altered or reproduced in any form or copied onto third parties without the written consent of ACP Architects Ltd.

Drawing For Planning Purposes Only

All dimensions and details on this drawing are for planning purposes and should not be used for construction or other purposes. Do not scale from this drawing. All dimensions should be highlighted without date.

Note: This drawing has been produced with information from a topographical survey carried out by ACP Architects. All information derived from the survey drawing is deemed to be accurate. ACP Architects Ltd. cannot be held accountable for any discrepancies discovered on site.

If ACP Architects Ltd. is not a contractor, it is not responsible for any discrepancies discovered on site.

METIS HOMES

Modern Homes. Traditional Values.

Metis Homes Development

This drawing has been produced to Metis Homes' requirements

Survey information undertaken by:-

D&H Surveys

The Millers, Station, Gost Smeeth, Chippingham, Wiltshire, SN15 5ST.

Tel: 01248 720444 Fax: 01248 721124

Email: admin@dh-surveys.co.uk Website: www.dh-surveys.co.uk

Topographic Surveys

Elevation Surveys

Plot Plan Surveys

Valuation Surveys

As Built Drainage Surveys

Site Setting Out

Construction Of Site Layouts

Residential Photo Elevations

CAD Plotting Services