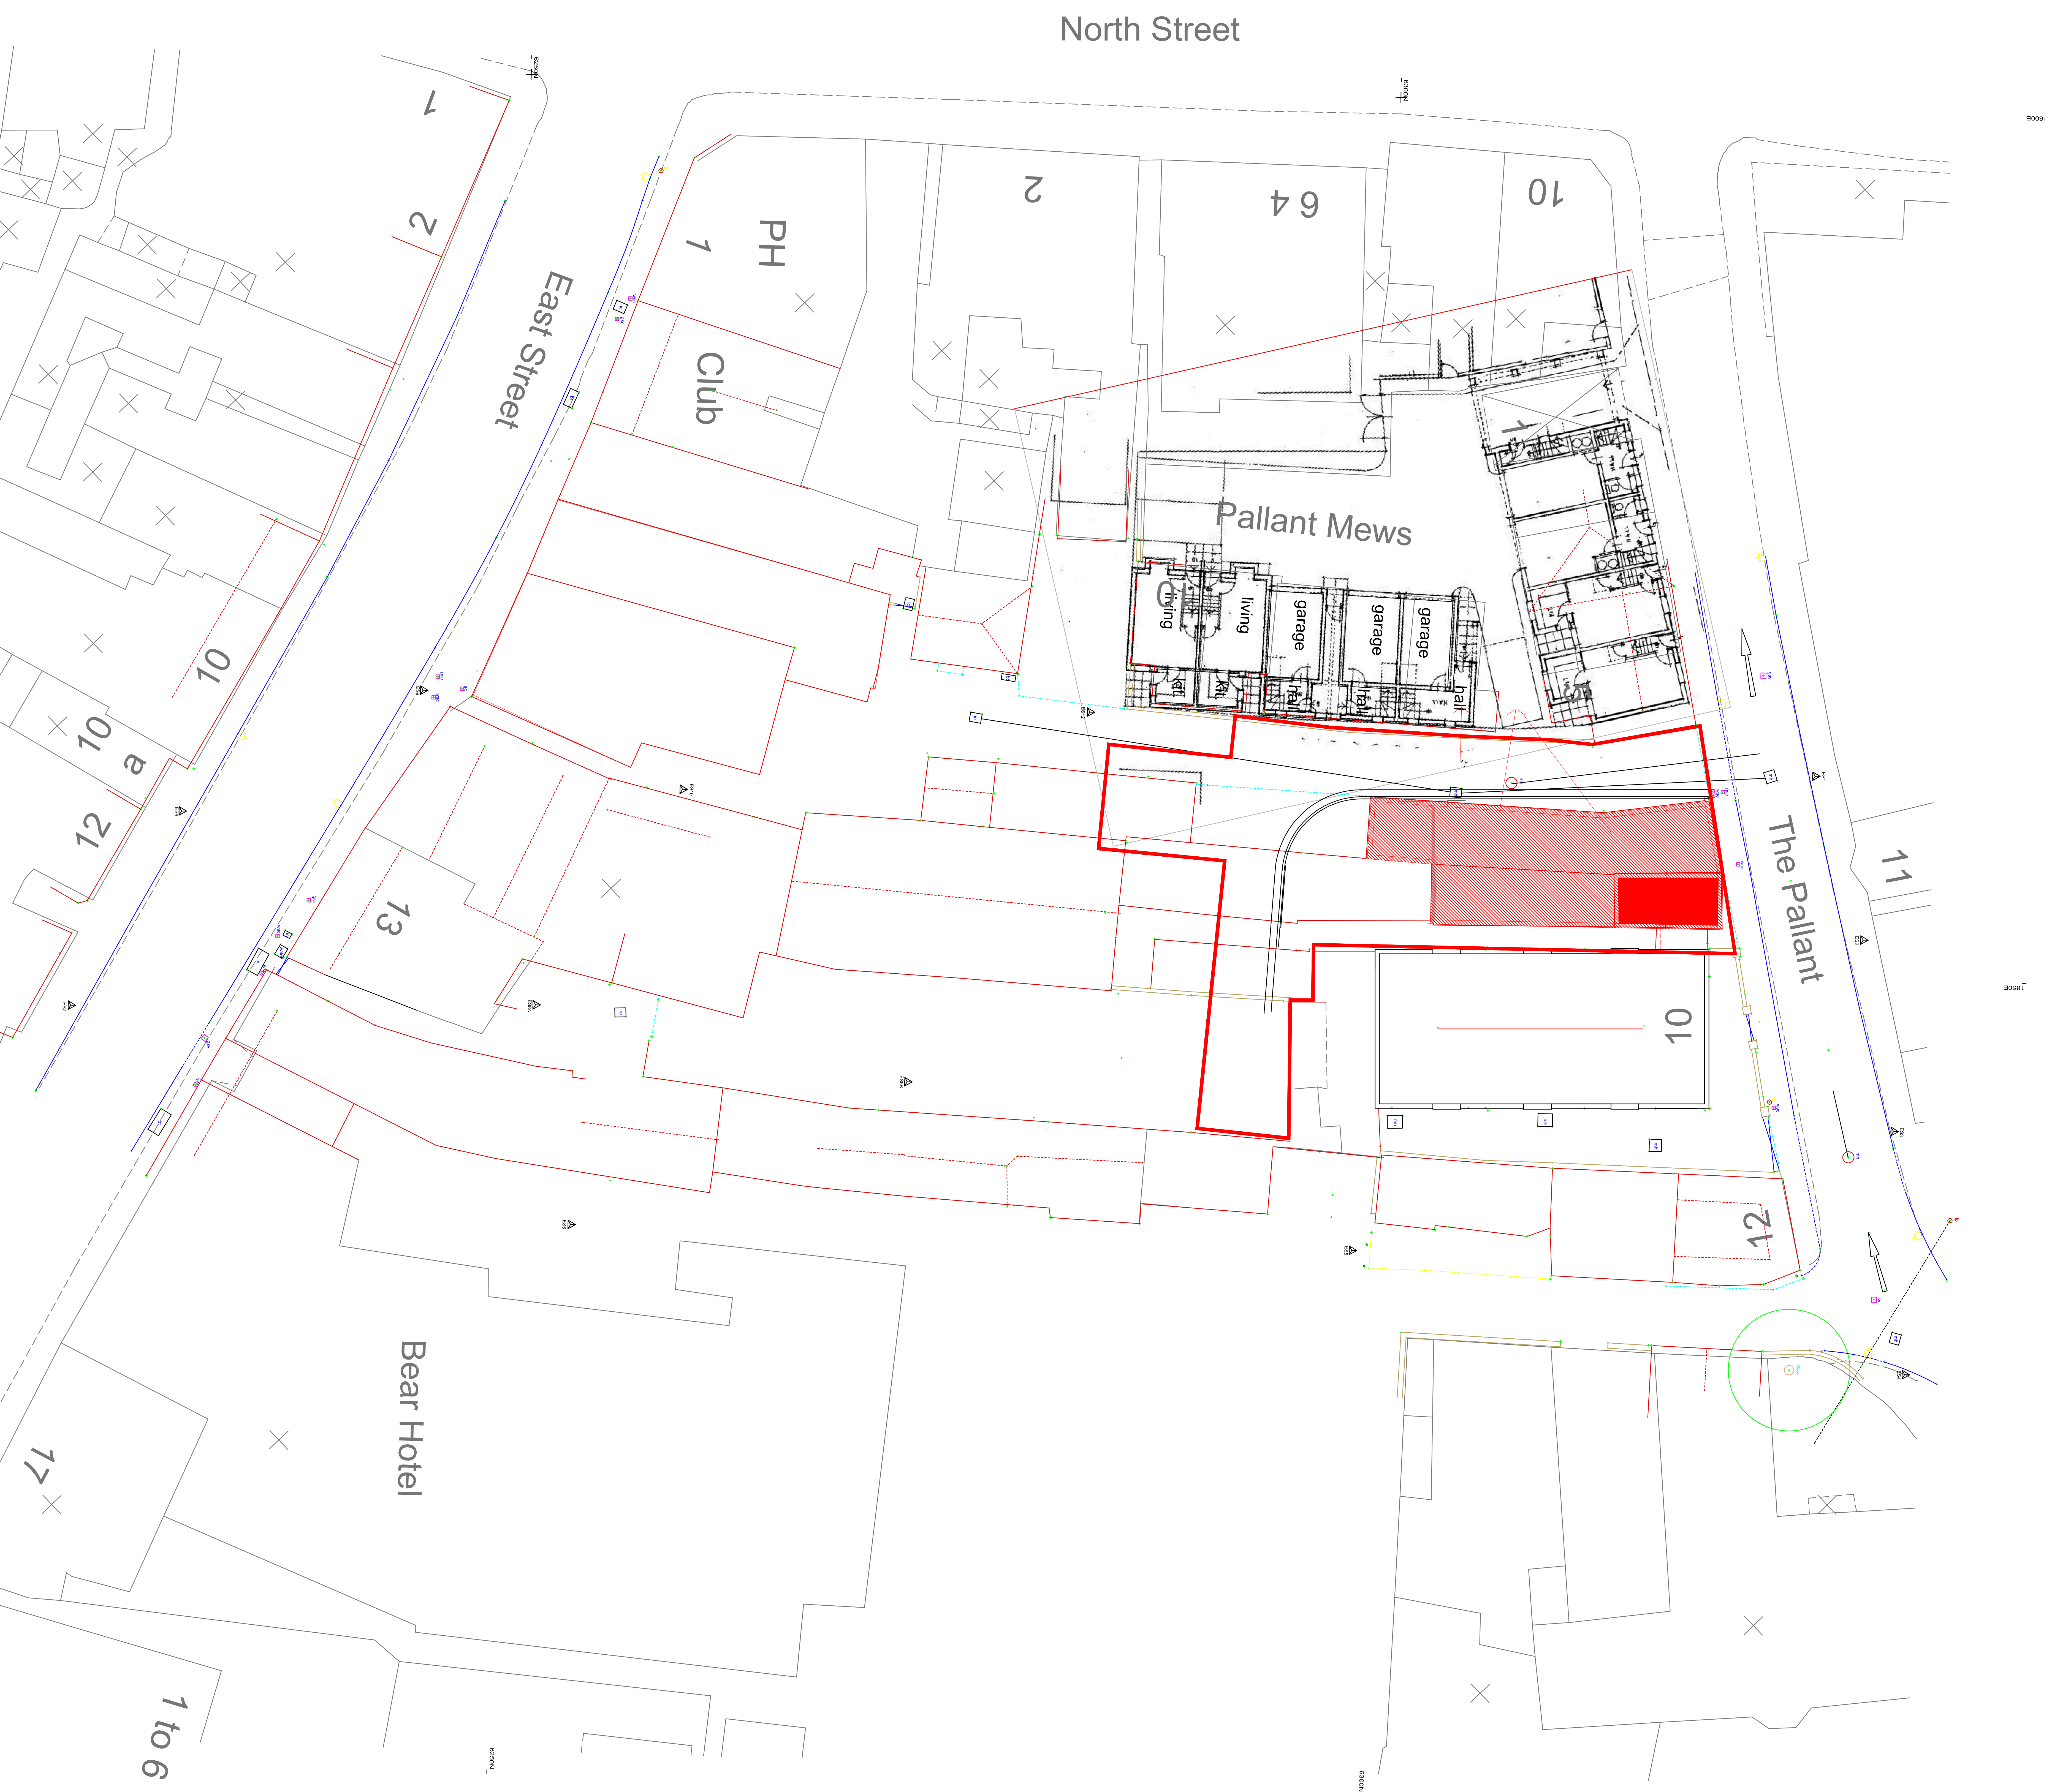

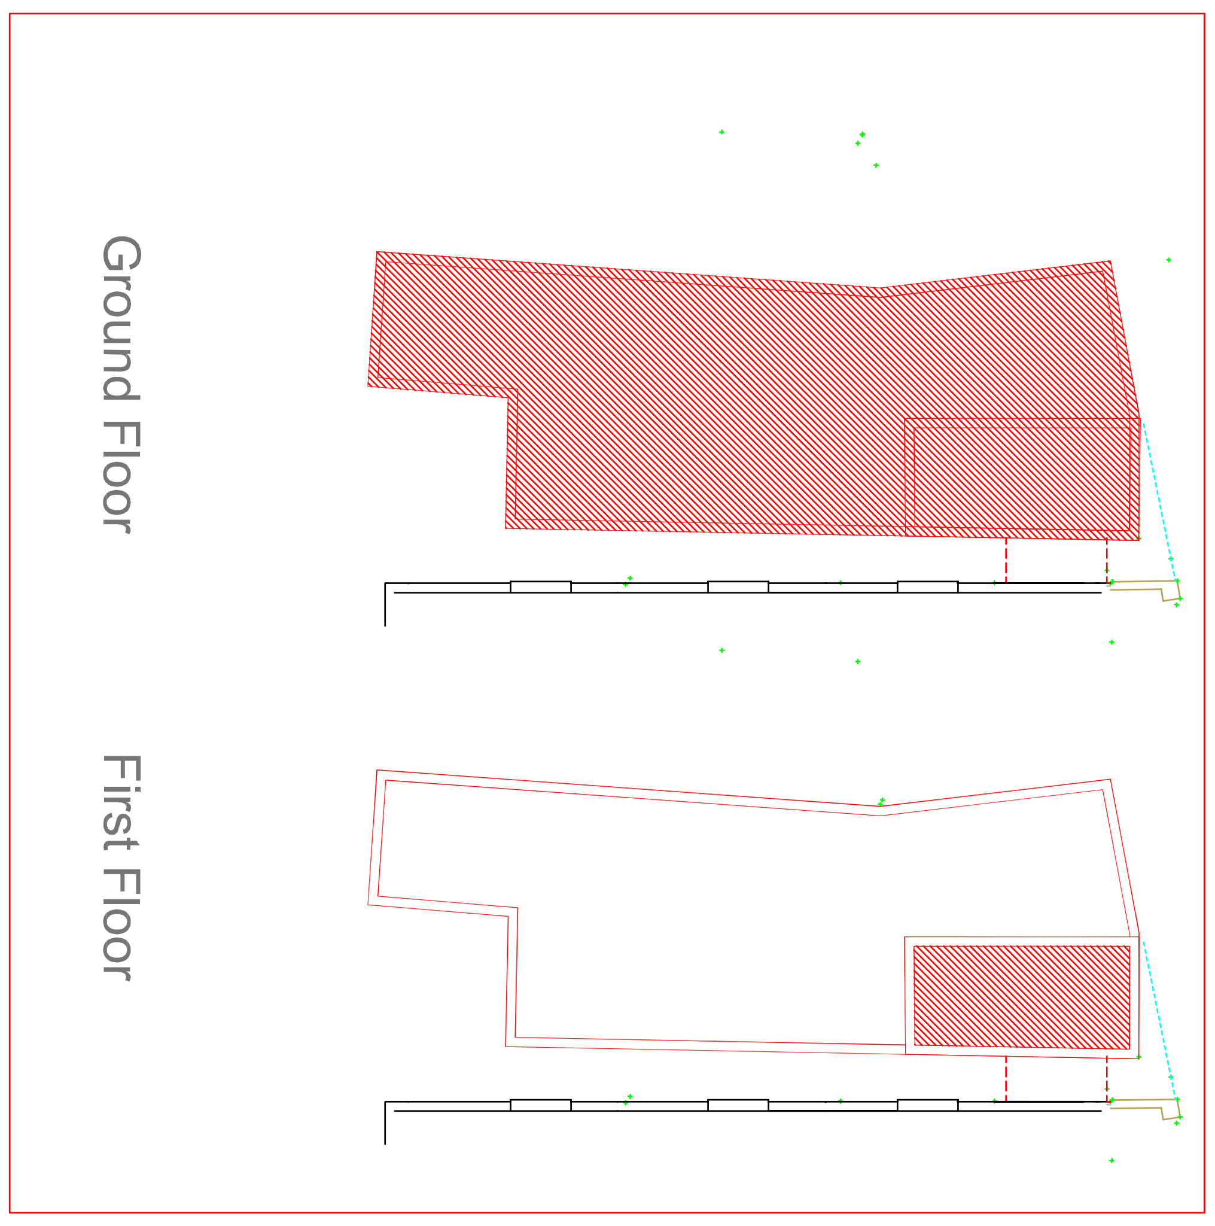

▨ Buildings to be demolished

SURVEY DATA PREPARED BY BROTHERTONS

REVISION A: FIRST FLOOR AREA OF PROPOSED DEMOLITIONS ADDED - 29/10/19 - PG

SCALE 1/200	TITLE Residential Proposals
DATE Oct. 19	10A The Pallant - Havant
CONTRACTOR MUST CHECK ALL DIMENSIONS ON SITE ONLY FIGURED DIMENSIONS ARE TO BE WORKED FROM DISCREPANCIES MUST BE REPORTED TO THE ARCHITECT BEFORE PROCEEDING © COPYRIGHT	DETAIL Ex. Site Survey/Demolitions
AUTHOR PG	DRAWING No 19/01/S01

A B C D E F G H
J K L M N P Q R
S T U V W X Y Z

PETER GALLOWAY PARTNERSHIP

pgp
ARCHITECTS

HAVANT, HAMPSHIRE PO9 1RA
TEL: 02392 483153 MOB: 07808 483362
E-MAIL: peter@pgparchitects.co.uk