



—	Flat 1: 38.5m ²
—	Flat 2: 50.0m ²
—	Flat 3: 37.0m ²
—	Flat 4: 33.0m ²
—	Flat 5: 50.0m ²

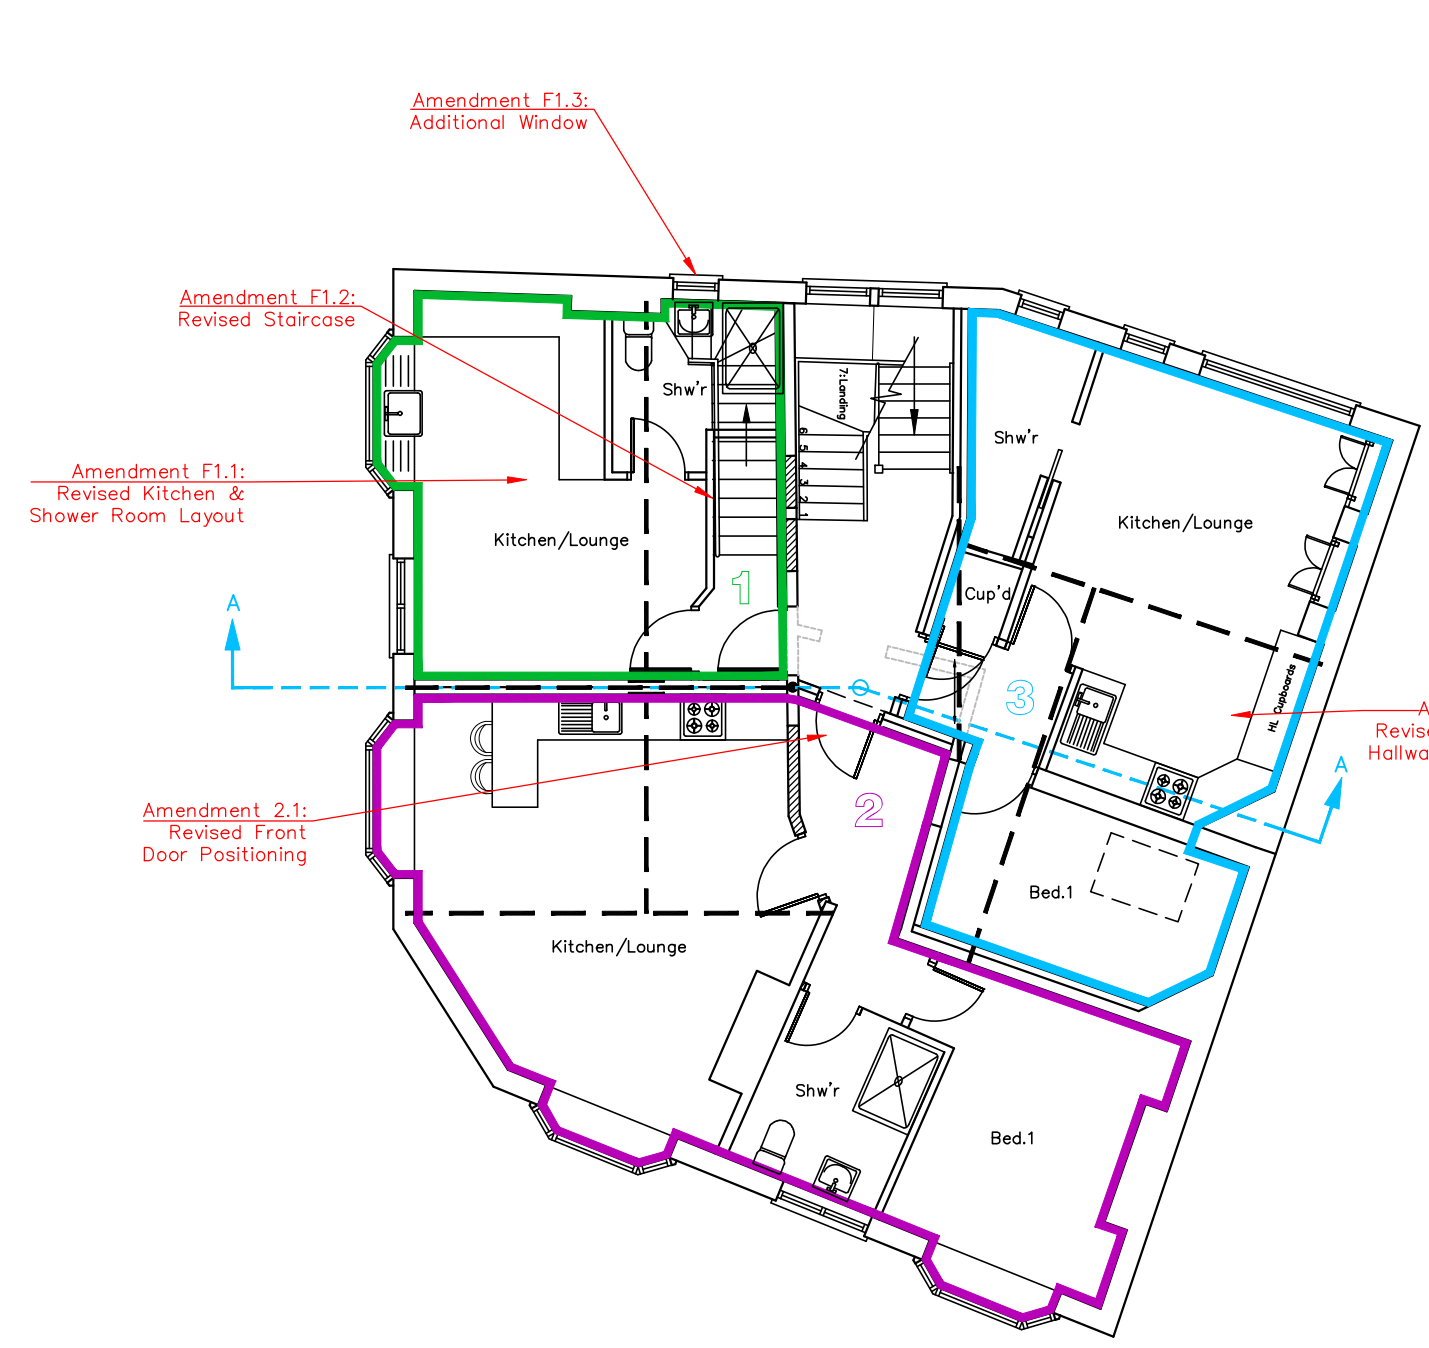

FIRST FLOOR

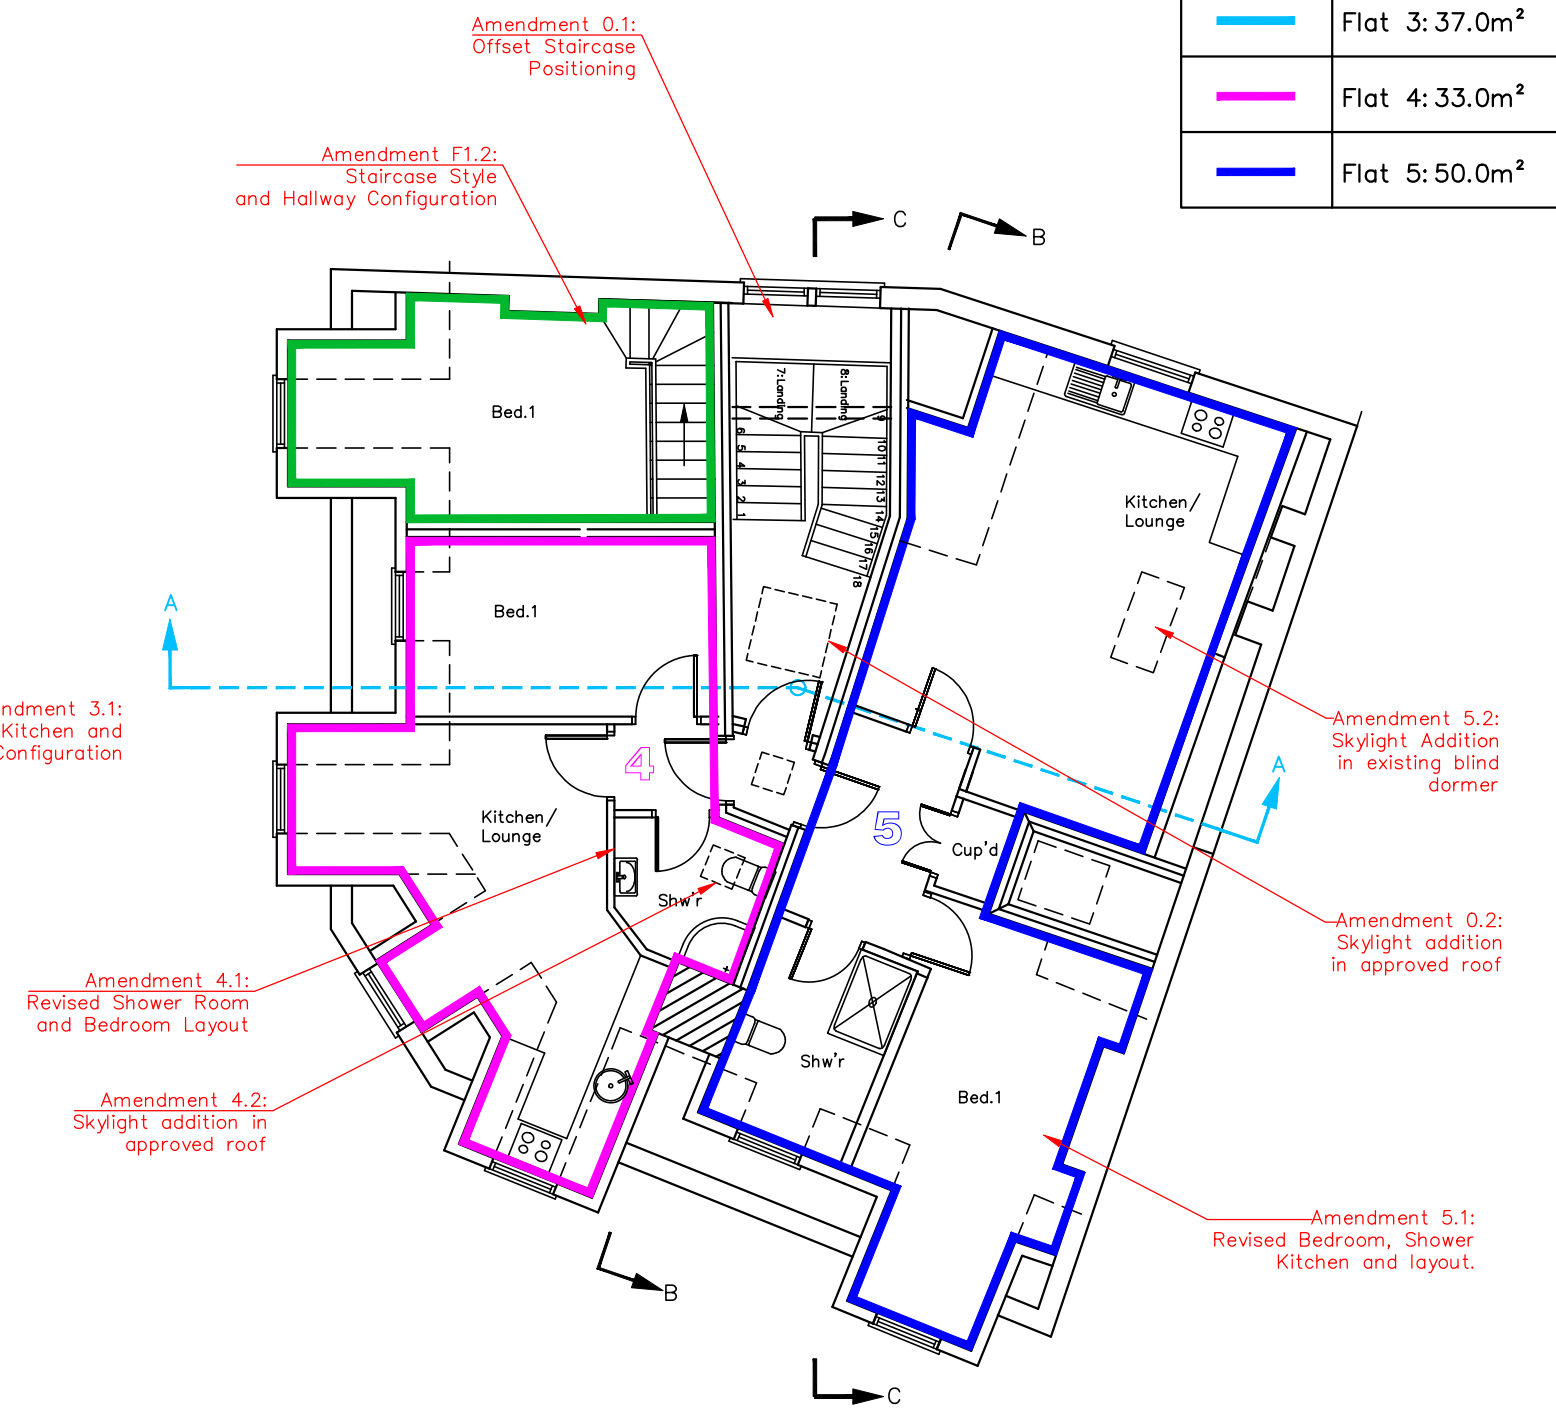

SECOND FLOOR