


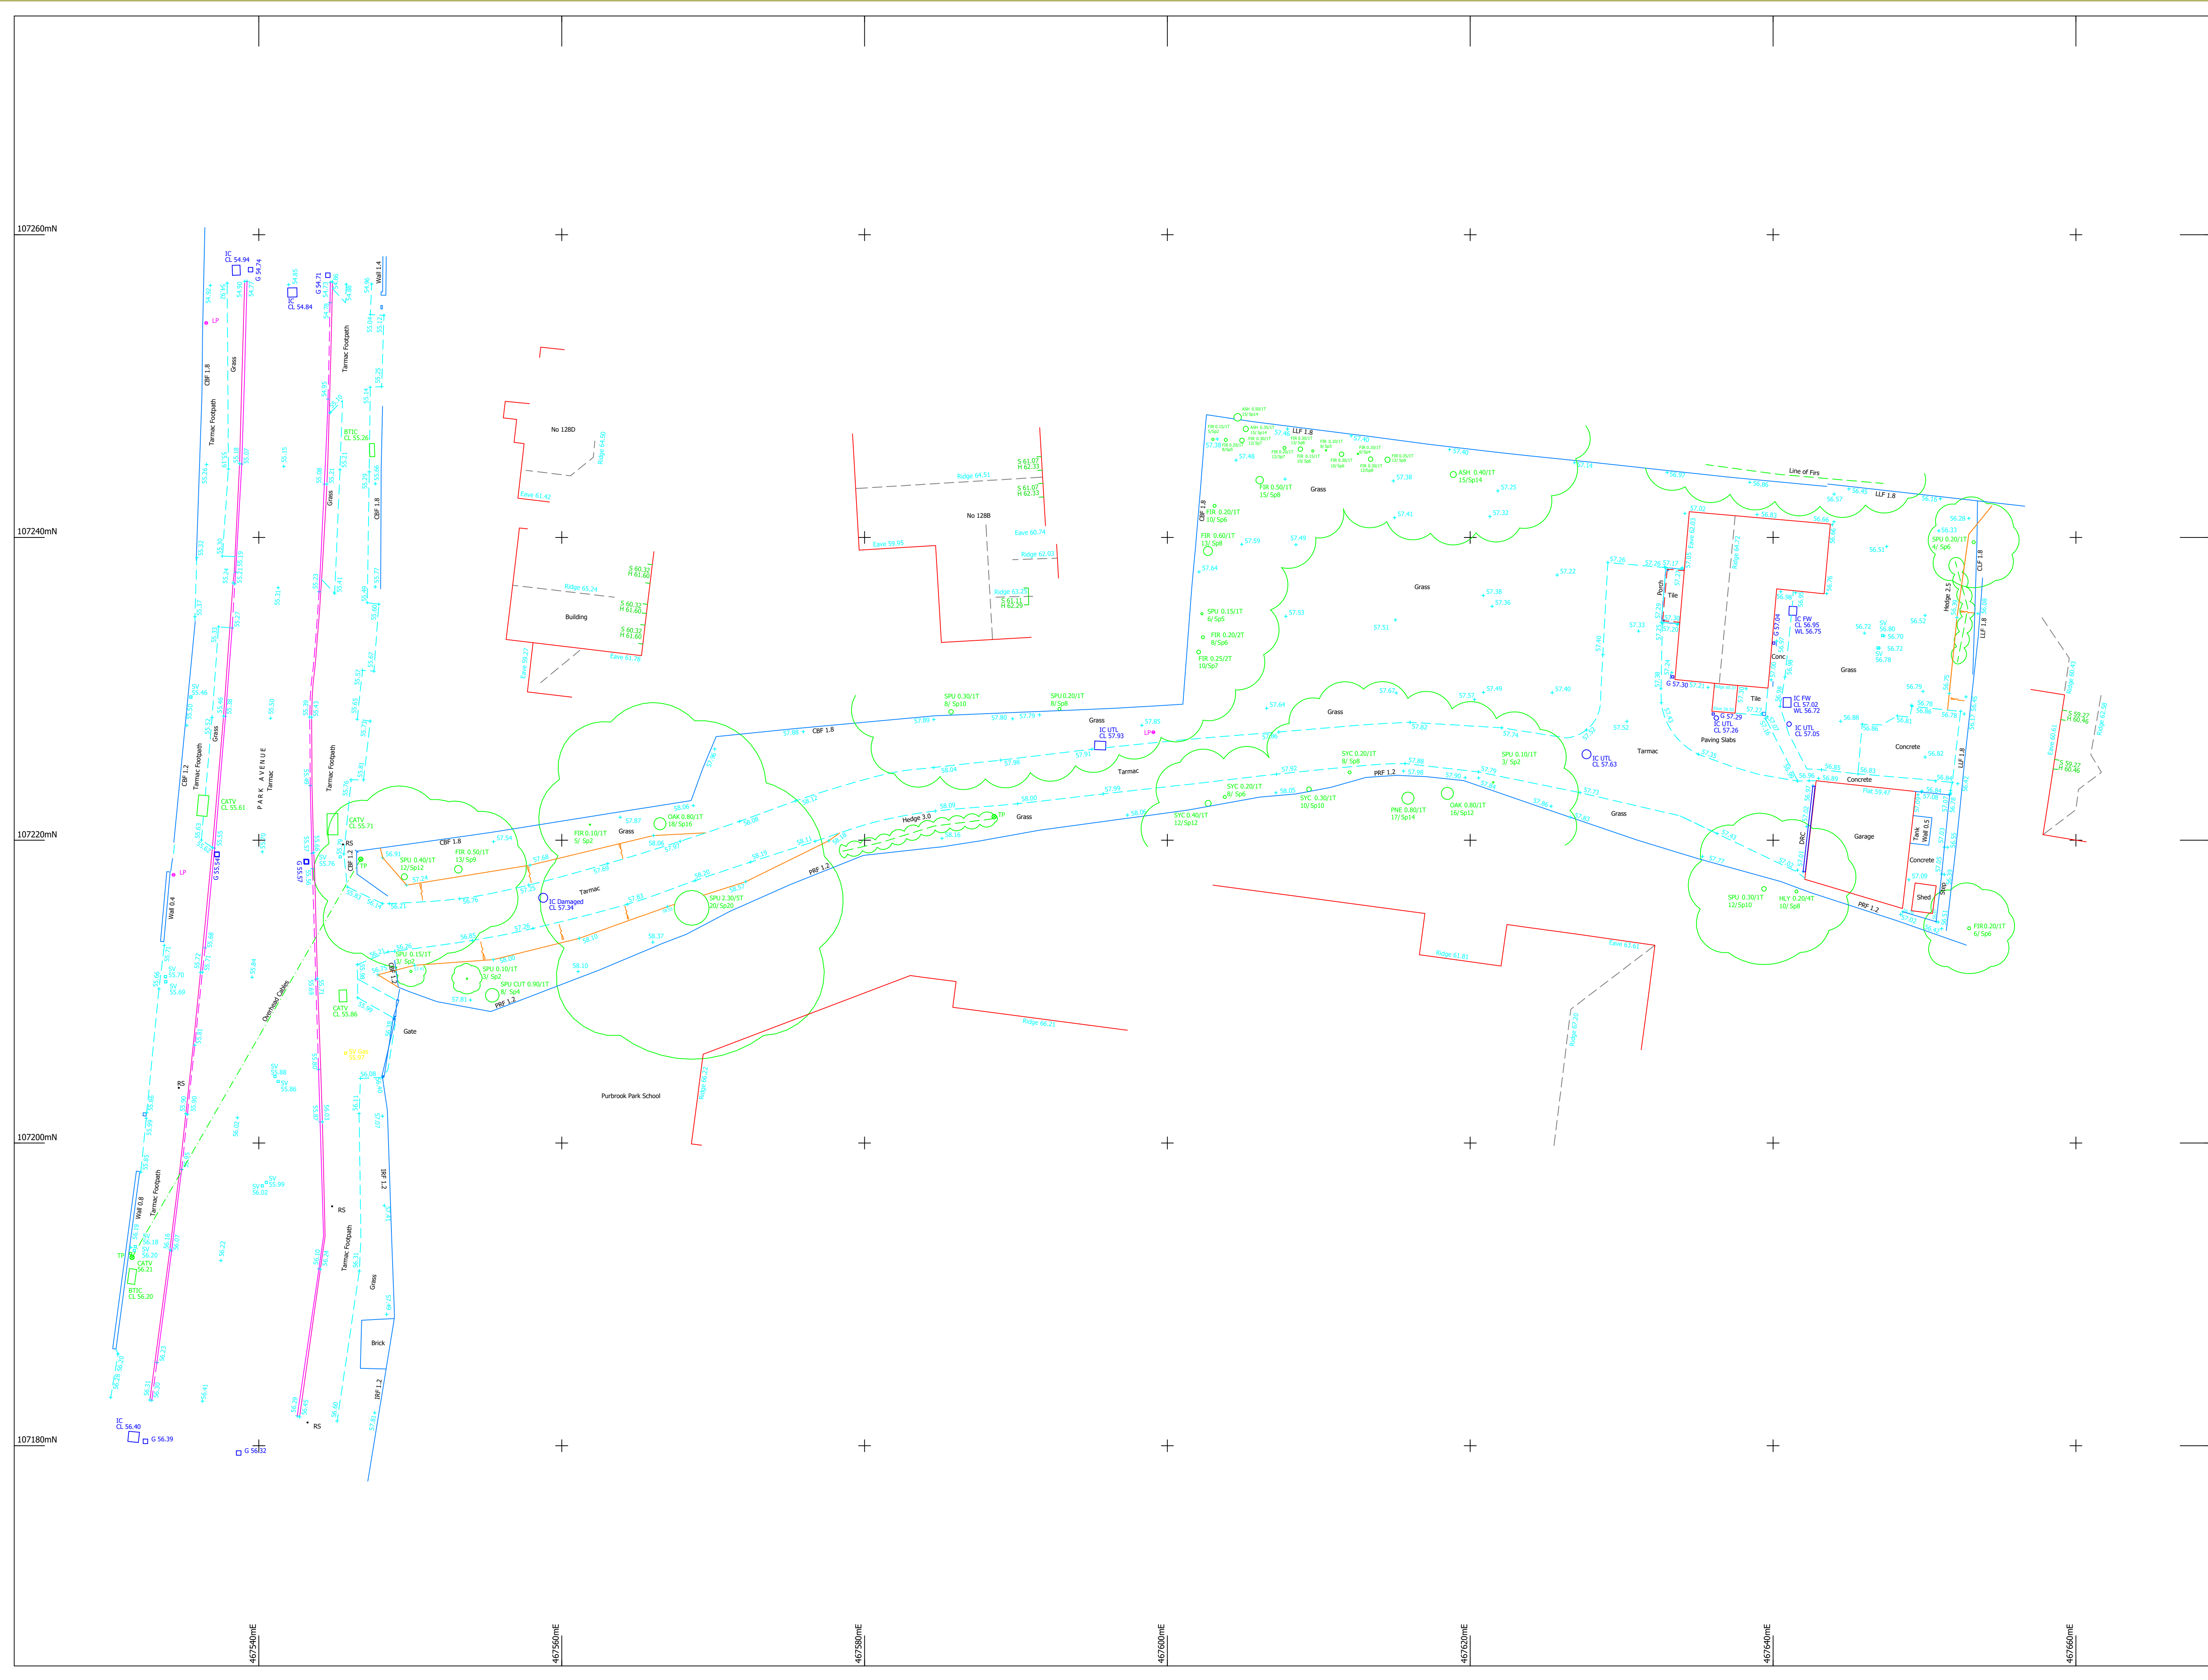

NOTES:

Drainage:
All drainage invert information has been obtained through visual inspection only, with no entry into manholes. Therefore the complete accuracy cannot be guaranteed. Where drainage is of critical importance we suggest the services of a specialist drainage expert be used.

Trees:
Every effort has been made to identify and detail all trees on site but where trees are of critical importance we suggest the use of a specialist such as an arborist. Tree spread and heights are indicative.

GPS:
GPS levels and grid are obtained using industry standard guidelines and can vary according to the quality of the GPS network at the time of survey. Therefore all GPS detail is relative to the time and date of the survey.

Copyright:
This survey information is Copyright Encompass Surveys Ltd (2009). All rights reserved.

LEGEND

TREE SPECIES INFORMATION

ALDER	ASH	ASPEN	BEECH	CEDAR	CHERRY	CYPRESS	ELM	FIR	FRUIT	HAWTHORN	HAZEL	HOLLY	HORSE CHESTNUT	LABURNUM	LARCH	LIME	ALD	LOCUST	LOC														
ASH	ASP	BOH	MAPLE	PINE	POP	PRUNUS	RHODODENDRONS	ROWAN	SILVER BIRCH	SORBUS	SWEET CHESTNUT	SYCAMORE	WALNUT	WILLOW	YEW	SPECIES UNKNOWN	LOCUST	LONDON PLANE	MAGNOLIA	MPL	OPAK	PNE	POP	PNS	RDN	RWN	SIB	SCH	SYC	WNT	WLVW	SPU	COP

TREE ANNOTATIONS: Tree Species / Tree Bolt Size / No of Bolts
Tree Height / Tree Canopy Spread

FENCE INFORMATION

BARBED WIRE FENCE	BWF	CORRUGATED IRON FENCE	CF	CLOSE BOARD FENCE	CBF	CHAIN LINK FENCE	CLF	CHERRYWOOD PALING	CPF	CRASH BARRIER	CBR	HANDRAIL	HDL	IRON RAILINGS	IRF	LARCH LAF FENCE	LFF	MISCELLANEOUS FENCE	MSF	PALISADE FENCE	PSF	PICKET FENCE	PKF	POST AND CHAIN FENCE	PCF	POST AND RAIL FENCE	PRF	POST AND WIRE FENCE	PWF	STOCK WIRE FENCE	SWF	TRELLIS FENCING	TLF	BASEMENT LEVEL	BDL	BED LEVEL	BL	COVER LEVEL	CL	DAMP PROOF COURSE	DPC	FLOOR LEVEL	FL	INVERT LEVEL	IL	OUTFALL LEVEL	OL	THRESHOLD LEVEL	TL	FOUL WATER	FW	SURFACE WATER	SW	UNABLE TO LIFT	UTL	WATER LEVEL	WL
-------------------	-----	-----------------------	----	-------------------	-----	------------------	-----	-------------------	-----	---------------	-----	----------	-----	---------------	-----	-----------------	-----	---------------------	-----	----------------	-----	--------------	-----	----------------------	-----	---------------------	-----	---------------------	-----	------------------	-----	-----------------	-----	----------------	-----	-----------	----	-------------	----	-------------------	-----	-------------	----	--------------	----	---------------	----	-----------------	----	------------	----	---------------	----	----------------	-----	-------------	----

SURFACE INFORMATION

CONCRETE	CONC	BRICK PAVERS	BP	FLOWERBED	FB	PAVING SLABS	PS	RETAINING WALL	RWall	TACTILE PAVING	Tac
----------	------	--------------	----	-----------	----	--------------	----	----------------	-------	----------------	-----

FEATURE INFORMATION

BOLLARD	BO	BRITISH TELECOM BOX	BTB	BRITISH TELECOM IC	BTIC	BUS STOP	BS	CABLE TELEVISION BOX	CATB	CABLE TELEVISION IC	CATV	EARTHING ROD	ER	ELECTRICITY CABLE PIT	ELCP	ELECTRICITY CONTROL BOX	ECB	ELECTRICITY POLE	EP	FIRE HYDRANT	FH	INSPECTION COVER	IC	LAMP POST	LP	LETTER BOX	LB	LITTER BIN	BLN	KIRBY OUTLET	KO	NAME PLATE	NP	NOTICE BOARD	NB	POST	P	RAIN WATER PIPE	RWP	RAISED FLOWERBED	RFB	ROAD SIGN	RS	ROCKING EYE	RE	SERVICE MARKER POST	SMP	SOIL VENT PIPE	SNP	STOP COX	SC	STOP VALVE	SV	TELEGRAPH POLE	TP	TELEPHONE CALL BOX	TCB	TRAFFIC SIGNAL	TS	TRAFFIC SIGNALS IC	TSC	WATER METER	WM	WATER TAP	Tap
---------	----	---------------------	-----	--------------------	------	----------	----	----------------------	------	---------------------	------	--------------	----	-----------------------	------	-------------------------	-----	------------------	----	--------------	----	------------------	----	-----------	----	------------	----	------------	-----	--------------	----	------------	----	--------------	----	------	---	-----------------	-----	------------------	-----	-----------	----	-------------	----	---------------------	-----	----------------	-----	----------	----	------------	----	----------------	----	--------------------	-----	----------------	----	--------------------	-----	-------------	----	-----------	-----

Level Datum:
Levels are related to OS datum derived from GPS
????

Grid:
Grid is related to local arbitrary grid established at the time of survey

Northpoint:
The Northpoint position shown on this drawing has been located as accurately as possible, but is only indicative of true North

ENCOMPASS SURVEYS

Encompass Surveys Ltd
Unit 2
Tallman Business Centre
Duncan Road
Park Gate, Southampton
Hampshire SO31 7GA
Tel: 023 80692002
Fax: 023 80697125
Email: info@encompass-surveys.co.uk
Website: encompass-surveys.co.uk

Client: Mr Gavin Spurway c/o Judwaa Consulting

Survey Location: 128a Park Avenue
Widley
Waterlooville PO7 5EH

Survey type: Topographical
Scale: 1:200@A1

Drawing ref: ENC/SGGS/160719/T
Date: July 2019

Drawn/QA: CH/SH
Revision: