


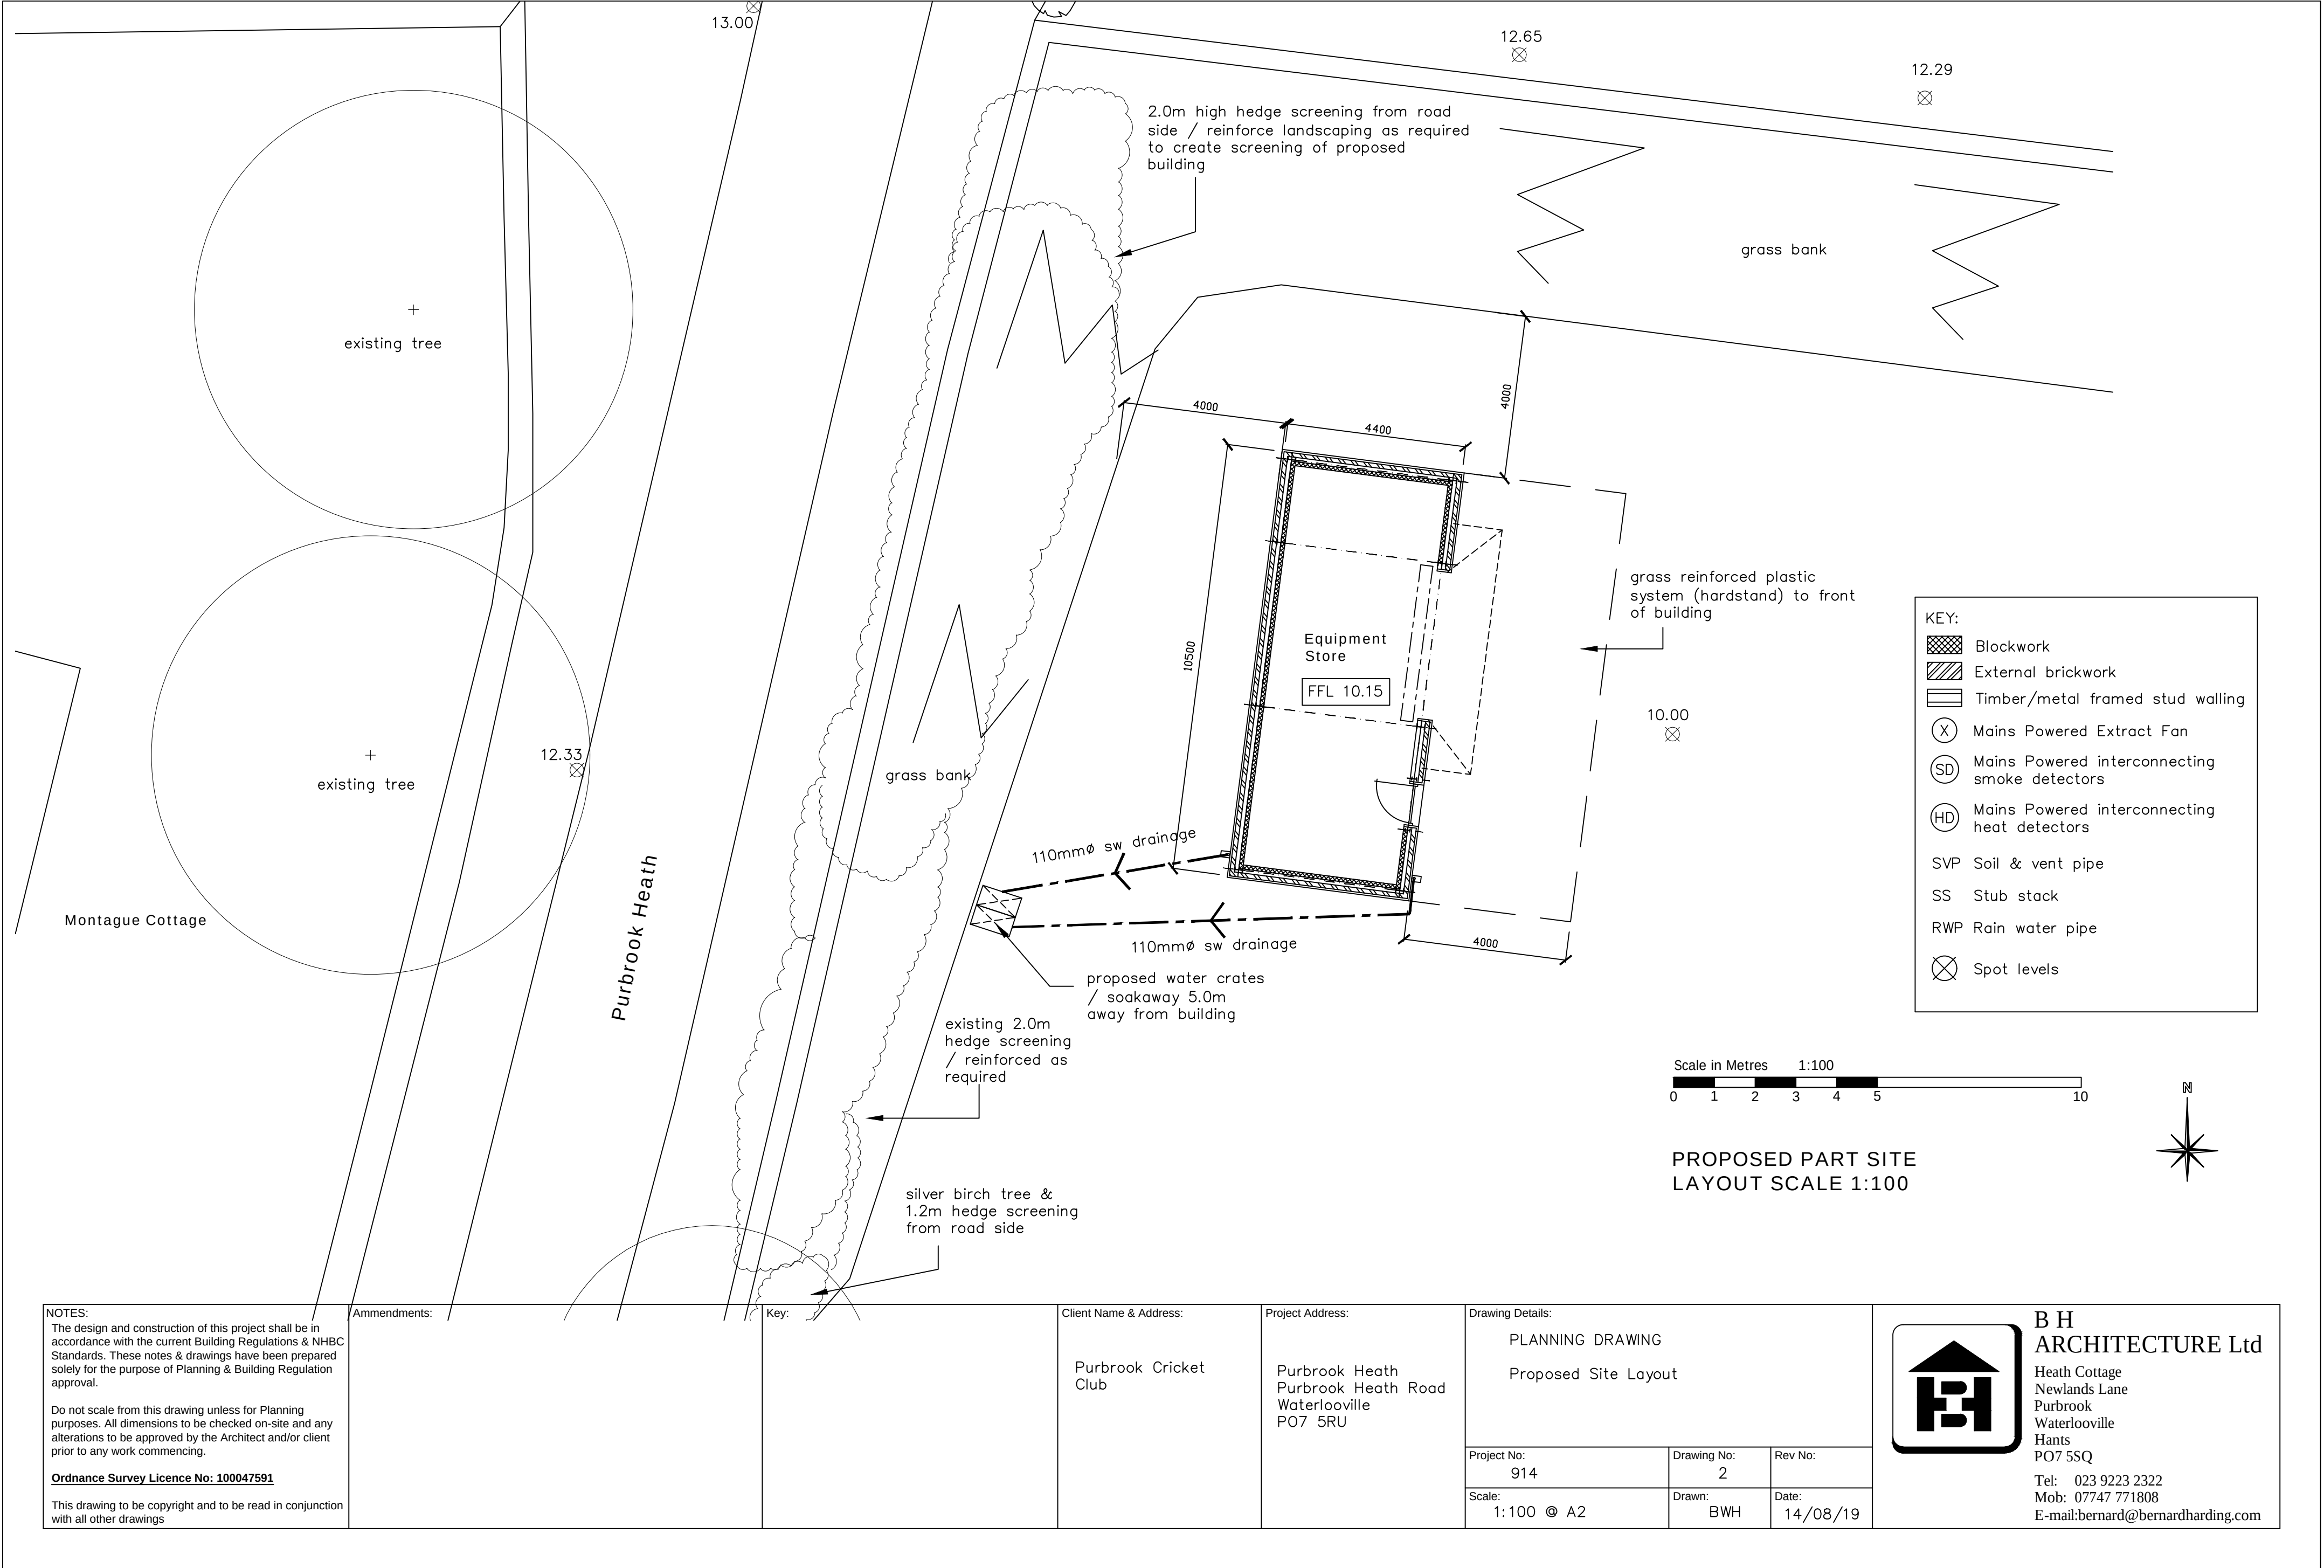

NOTES:
The design and construction of this project shall be in accordance with the current Building Regulations & NHBC Standards. These notes & drawings have been prepared solely for the purpose of Planning & Building Regulation approval.

Do not scale from this drawing unless for Planning purposes. All dimensions to be checked on-site and any alterations to be approved by the Architect and/or client prior to any work commencing.

Ordnance Survey Licence No: 100047591

This drawing to be copyright and to be read in conjunction with all other drawings

Ammendments:

Key:

Client Name & Address:

Purbrook Cricket Club

Project Address:

Purbrook Heath
Purbrook Heath Road
Waterlooville
PO7 5RU

Drawing Details:		
PLANNING DRAWING		
Proposed Site Layout		
Project No: 914	Drawing No: 2	Rev No:
Scale: 1:100 @ A2	Drawn: BWH	Date: 14/08/19



B H ARCHITECTURE Ltd

Heath Cottage
Newlands Lane
Purbrook
Waterlooville
Hants
PO7 5SQ

Tel: 023 9223 2322
Mob: 07747 771808
E-mail:bernard@bernardharding.com