


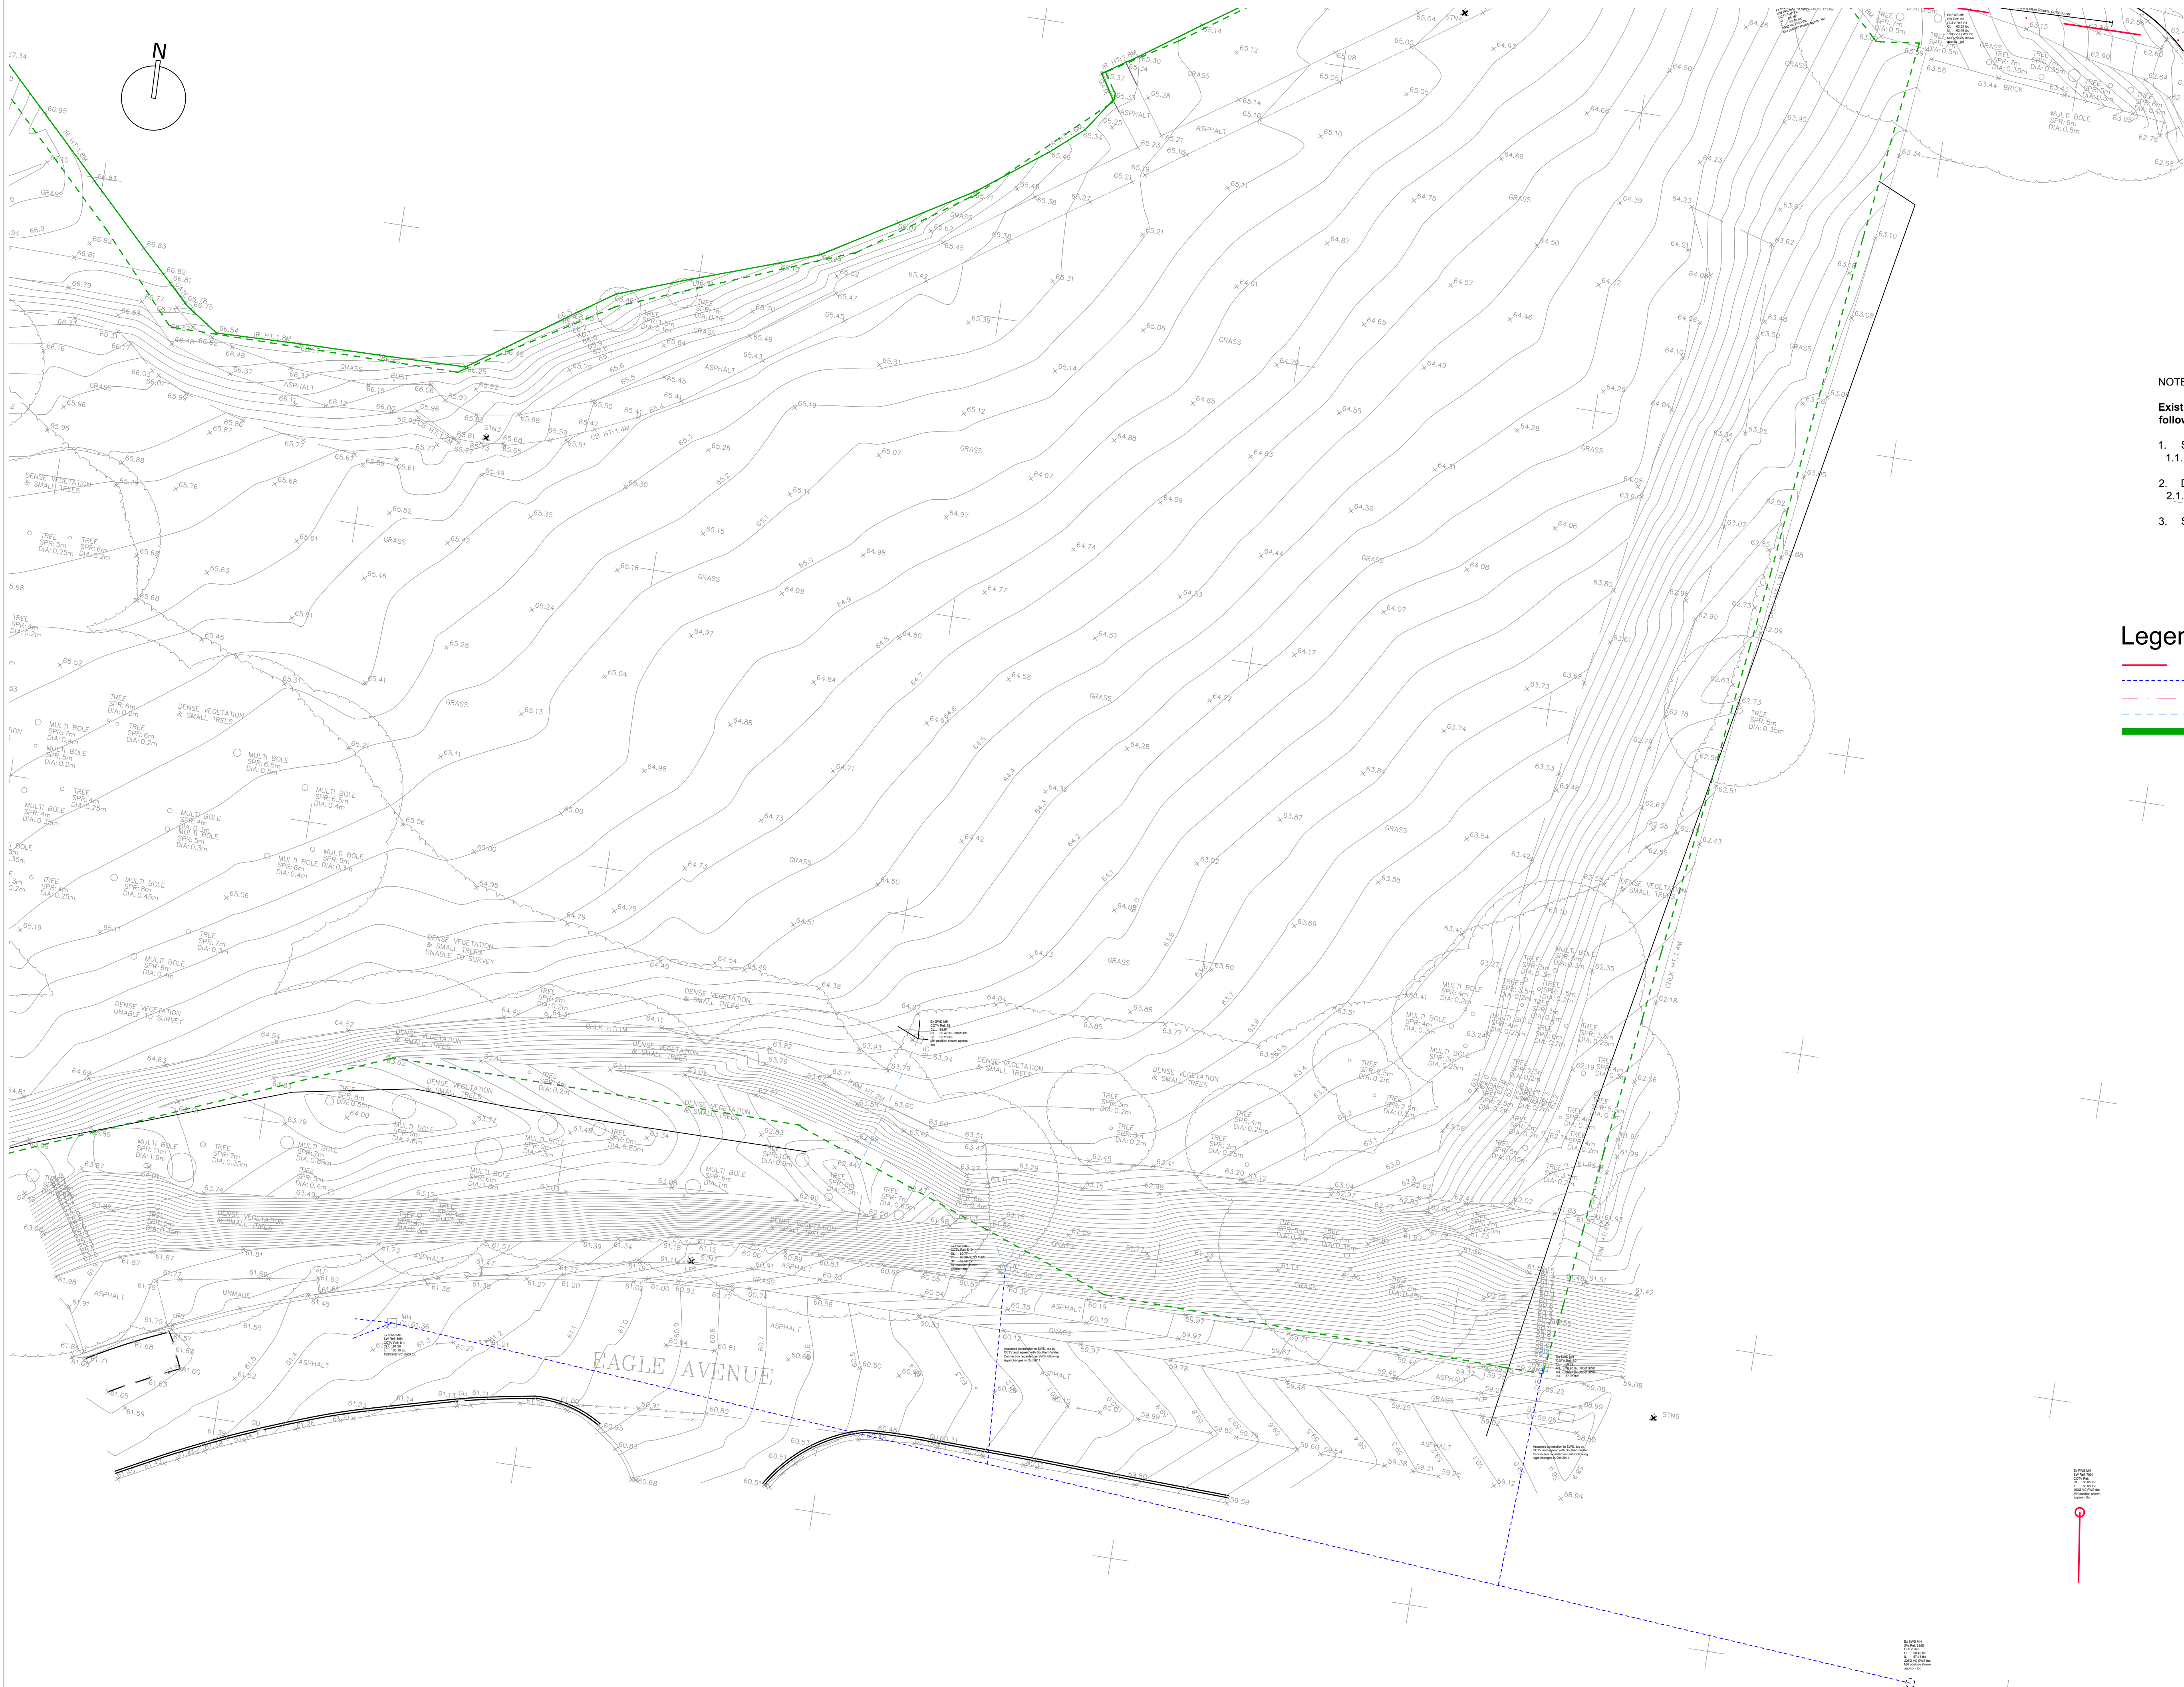

NOTE THE FOLLOWING:


Existing Drainage information based on the following:

1. Southern Water Sewer Records
1.1. Dated 24/01/2019 Ref 325253
2. Drainage CCTV Survey by Utility Survey Ltd
2.1. Dated 04/04/19 Ref 071254
3. Site boundary tbc by others - shown indicatively

Legend

- Existing Foul Sewer
- Existing Storm Sewer
- Existing Foul Drain
- Existing Surface Drain
- Site Boundary

A	Issued For BUDGET/APPROVAL ONLY	07/08/19
-	Issued For BUDGET/APPROVAL ONLY	05/02/19
REV	DESCRIPTION	DATE

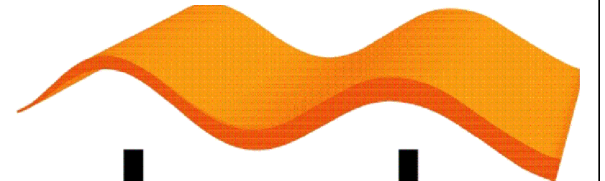

abmh
ABMH Civils Ltd
1 The Grove, Felpham, Bognor Regis, West Sussex PO22 7EY
Mark Mob: 07761 950000
Email: mark@abmh.co.uk / Web: www.abmh.co.uk

PROJECT	WOODCROFT LANE WATERLOOVILLE HAMPSHIRE PO8 9QD			
DRAWING	EXISTING DRAINAGE LAYOUT SHEET 3 OF 4			
SCALE	1:200	DATE	FEB 19	REV
DATE	FEB 19	INITIAL	MH	CHKD
DATE	FEB 19	INITIAL	MH	CHKD

This drawing is produced using AutoCAD. Only written dimensions are to be respected.
© ABMH Civils Ltd. Title to this drawing remains with ABMH Civils Ltd.
Removal of this title block also removes all warranties and infringes copyright.