


Key

- 1 STOREY
2 STOREY
2.5 STOREY
3 STOREY

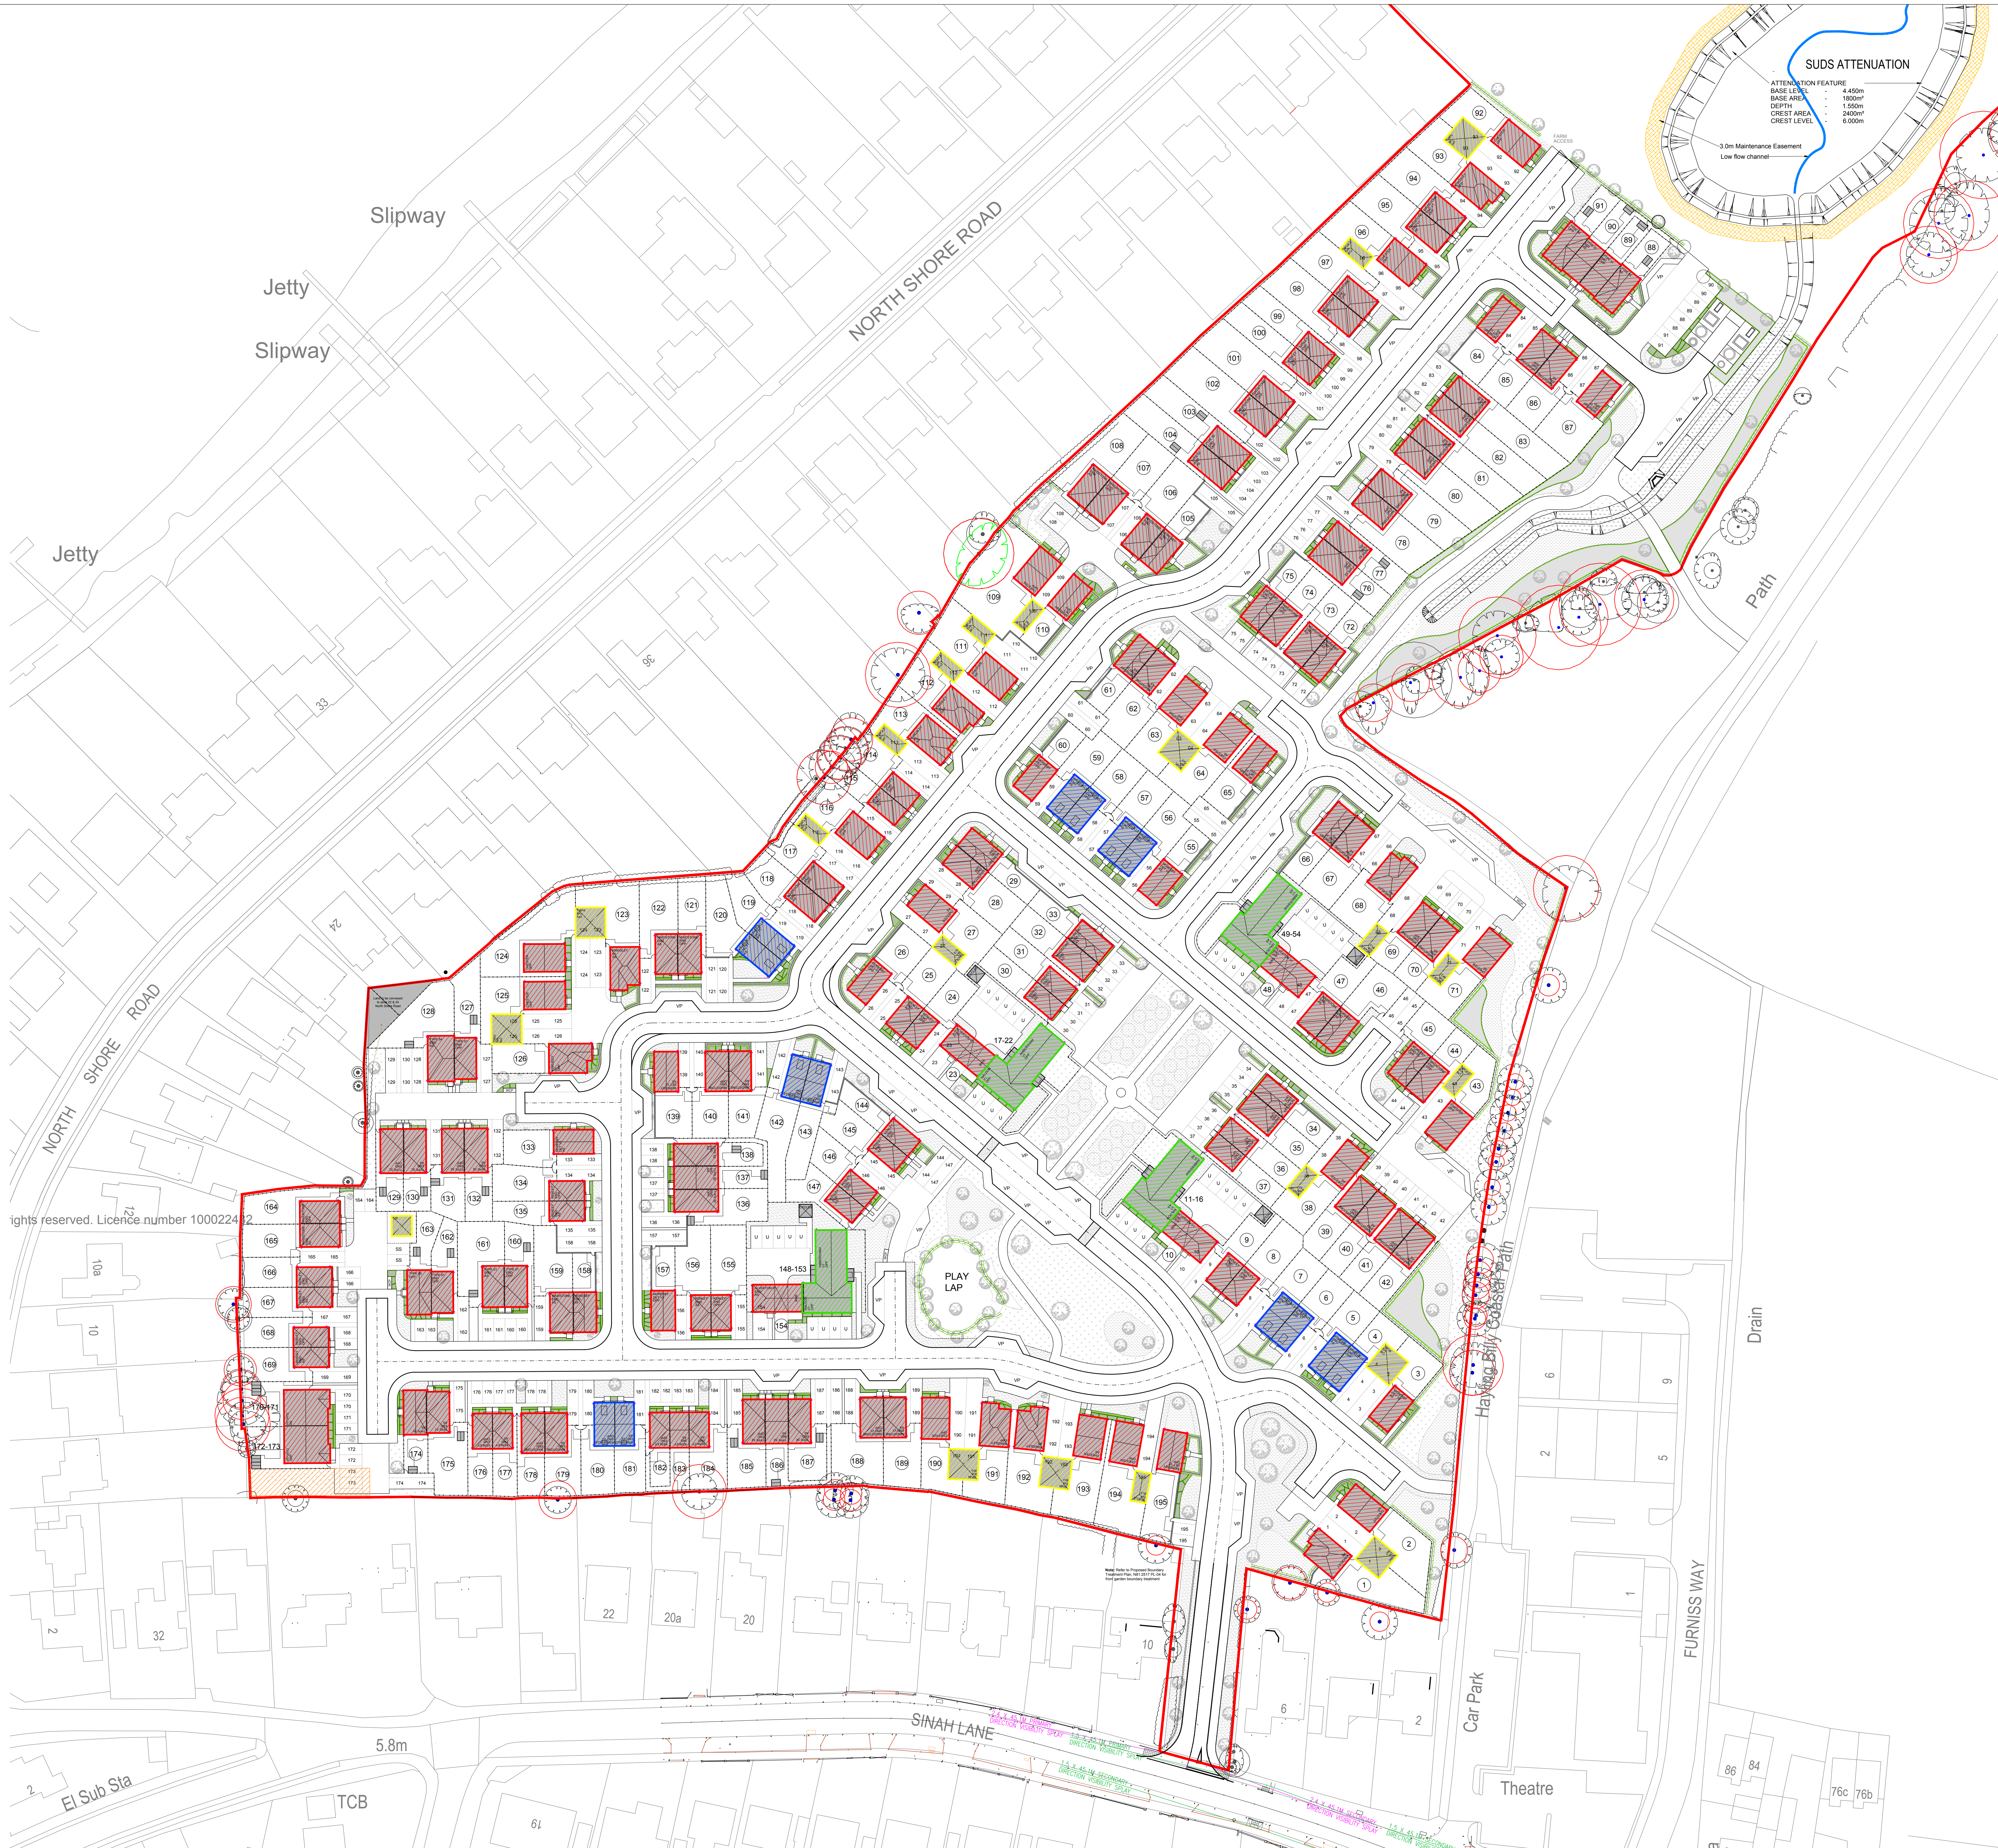


DO NOT SCALE
All dimensions to be checked on site and Architect to be notified of any discrepancies prior to commencement

DESIGNER'S RISK ASSESSMENT

Construction (Design and Management) Regulations 2015

RESIDUAL RISKS:

REF.	DESCRIPTION	DATE:		
0	5	10	20	50 metres
Scale 1:500 @ A0				

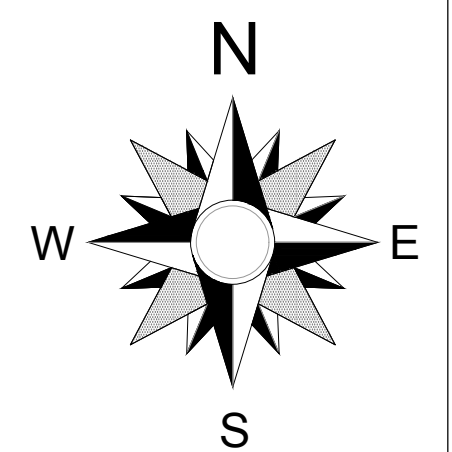

rights reserved. Licence number 100022412



P3	11/09/19	Updated to correspond with latest layout SL-01 P3.KT	
P2	16/07/19	Updated to correspond with latest layout SL-01 P2.KT	
P1	28/06/19	Updated to correspond with latest layout SL-01 P1. Issued for planning.KT	
D3	27/06/19	Updated to correspond with latest layout SL-01 D17.KT	
D2	26/06/19	Updated to correspond with latest layout SL-01 D16.KT	
D1	25/06/19	First issue.KT	
REVISION	DATE	DESCRIPTION	CHECKED



ARCHITECTURE | MASTERPLANNING | URBAN DESIGN

IDPartnership Northern, St Jude's, Barker Street, Shieldfield, Newcastle upon Tyne, NE2 1AS
T: +44 (0)191 281 4442 | W: idpartnership.com | E: info@idpartnership-northern.com

PROJECT/CLIENT Sinah Lane, Hayling Island for BDW Southampton			
DRAWING TITLE Storey Heights Plan			
PROJECT NO. KD		PROJECT NO. N81:2517	
DRAWN BY KT		DRAWING NO. PL-09	
CHECKED IDP		DRAWING NO. P3	
SCALE 1:500 @ A0		DRAWING STATUS PLANNING	
DATE June 2019			
COPYRIGHT : IDPartnership Northern			