


NOTES

1. This drawing is to be read in conjunction with all relevant Engineers' and Architects' drawings and specifications.
2. All dimensions are in millimetres unless noted otherwise.
3. The Contractor is responsible for the setting out and for checking all dimensions.
4. In accordance with The Construction (Design and Management) Regulations 2015 (CDM 2015) the Principal Designer and Contractors are to:
 - Carry out CDM works.
 - Comply with the requirements of Health and Safety Plan (if applicable).
 - Provide risk assessments and method statements for all potential hazards relevant to this project.
5. For general notes see drawing No. 414471/01.


KEY

- Ⓐ = Grid Line Reference
 - Ⓒ = Pile Location and Reference
 - = Grid Line
 - = Outline of Ground Slab
- Direction of 150dp beam and block ground floor.
- Allow the following loads:
- Dead load = 2.5 kN/m² (Excl. Self wt.)
 - Partitions, Allow = 1.0 kN/m² (light weight blockwork partitions)
 - Live load = 1.5 kN/m²
 - Live load = 2.5 kN/m² (for Garages)
- * 55.075 = Top of Beam


All Ground Beams to be 600mm wide x 450mm deep unless noted otherwise.

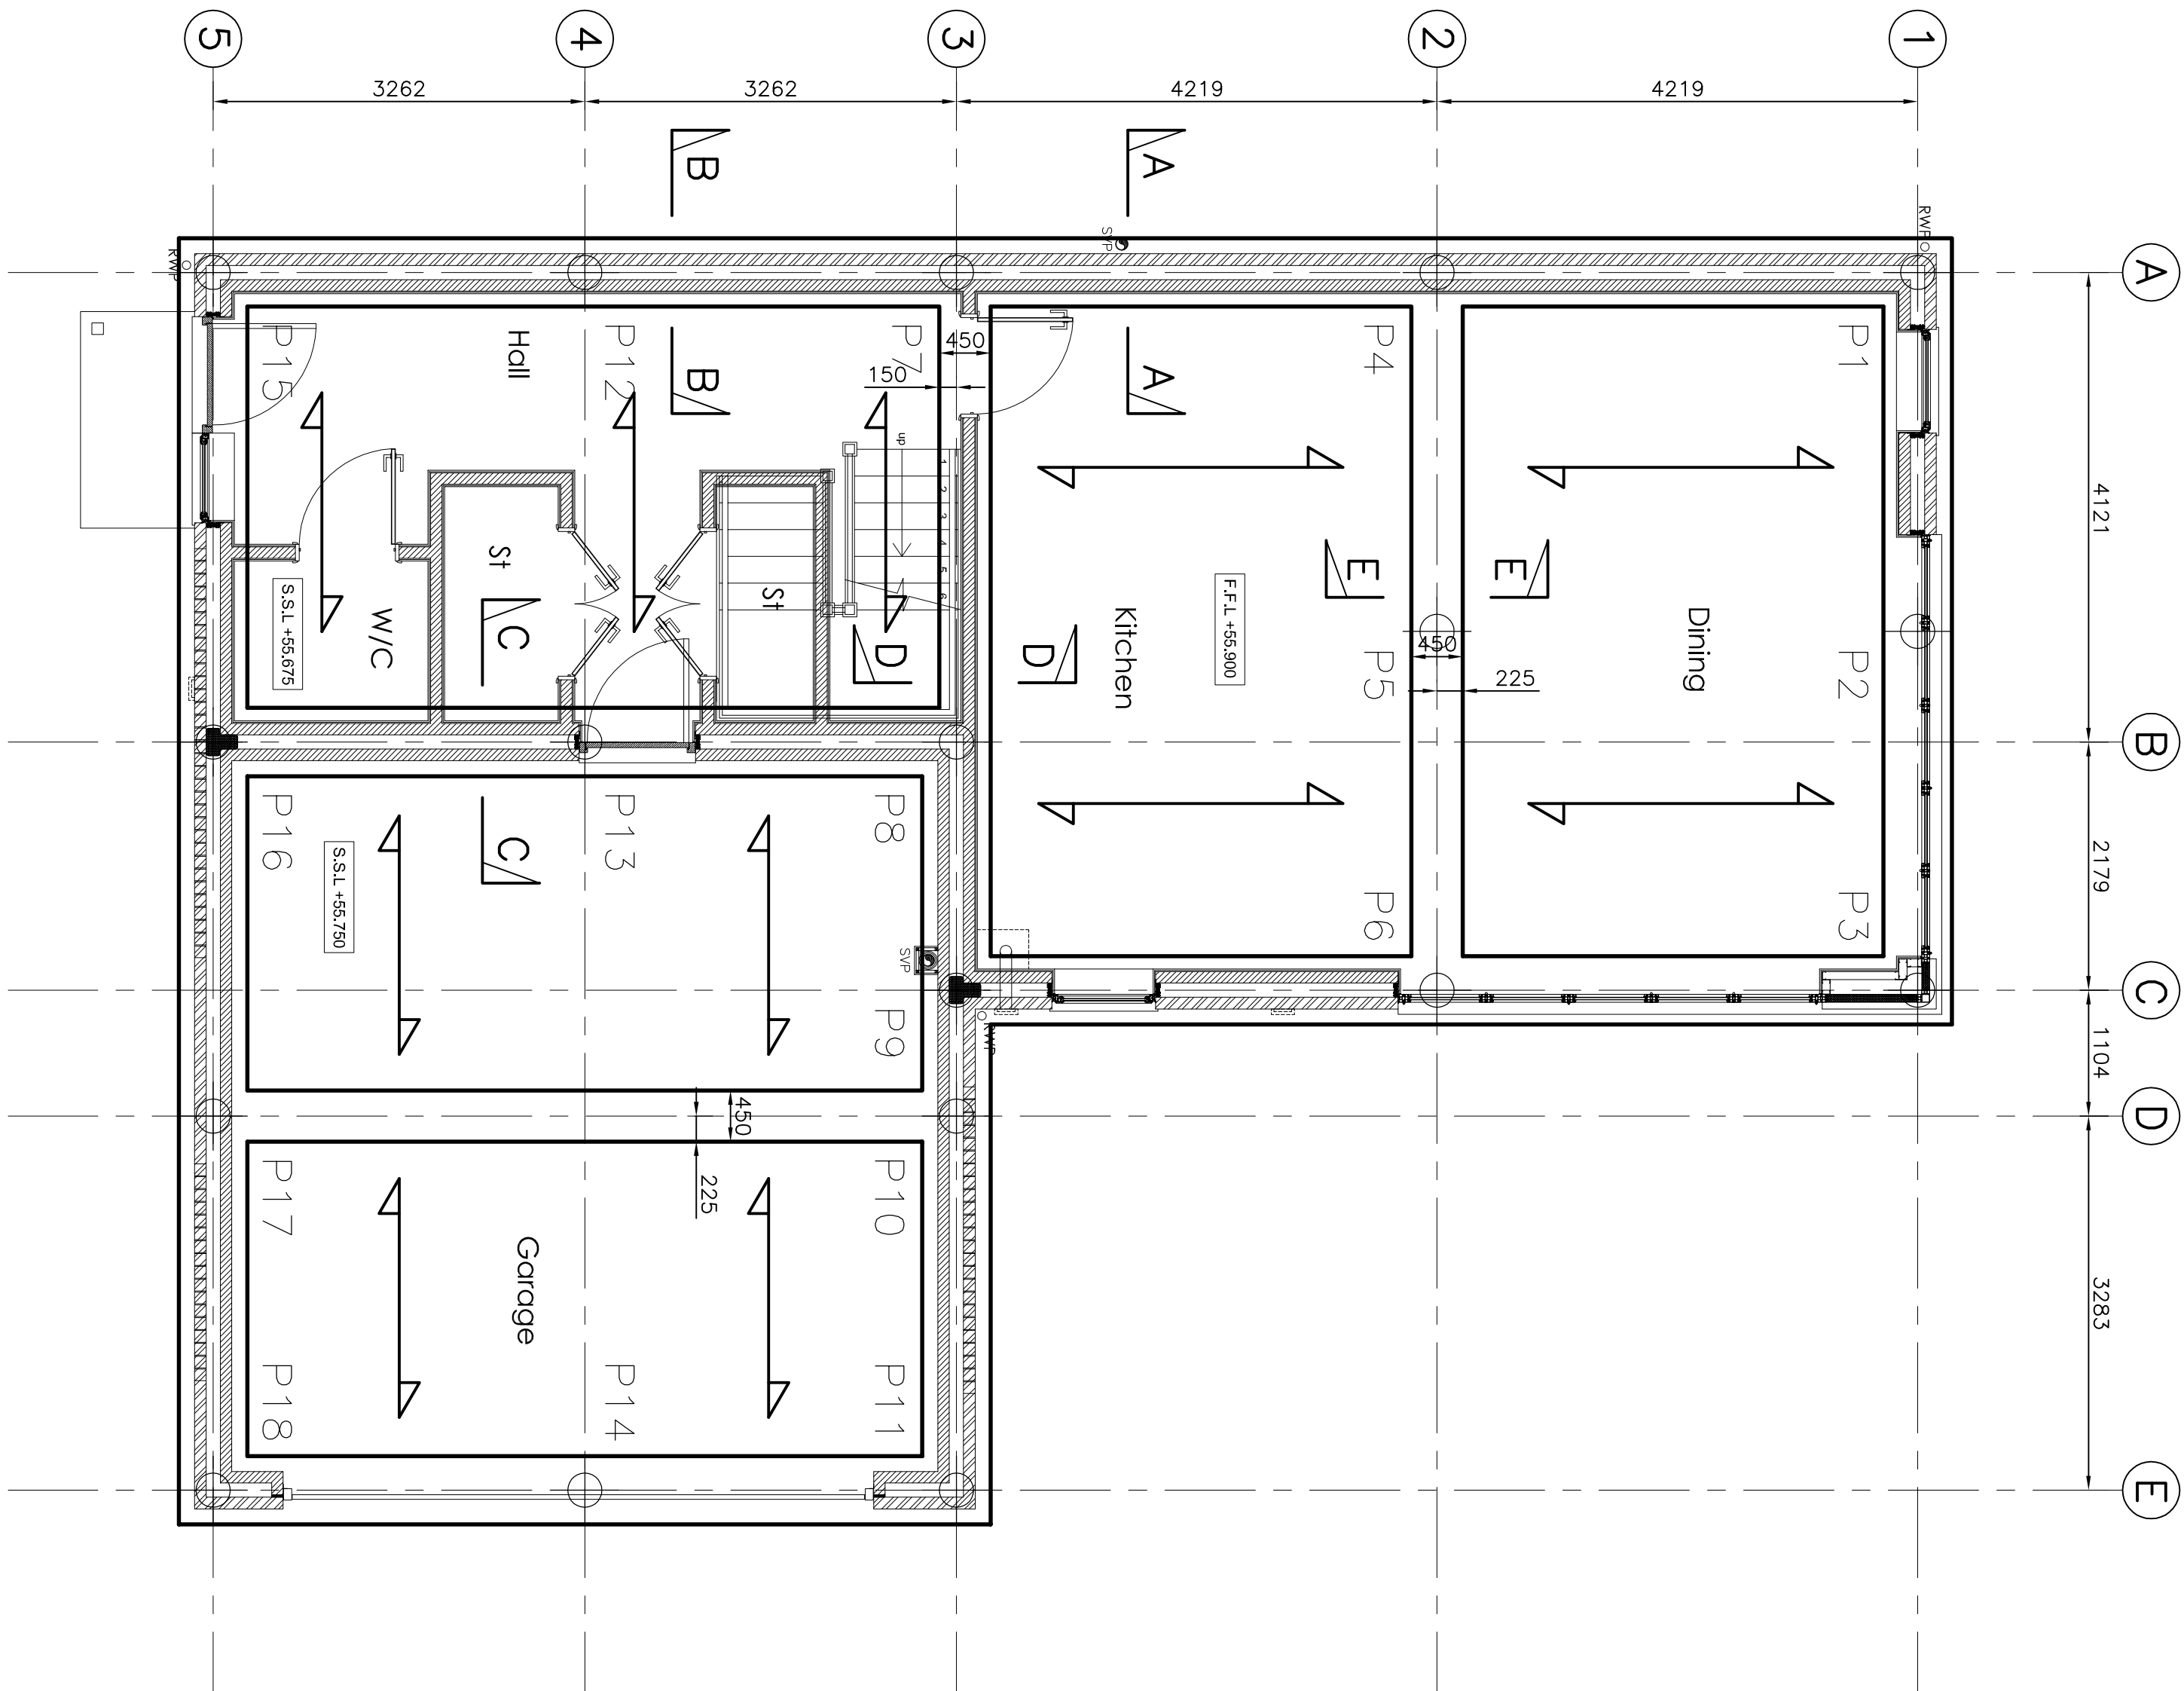


PLOT 1 GROUND BEAM LAYOUT
1:50

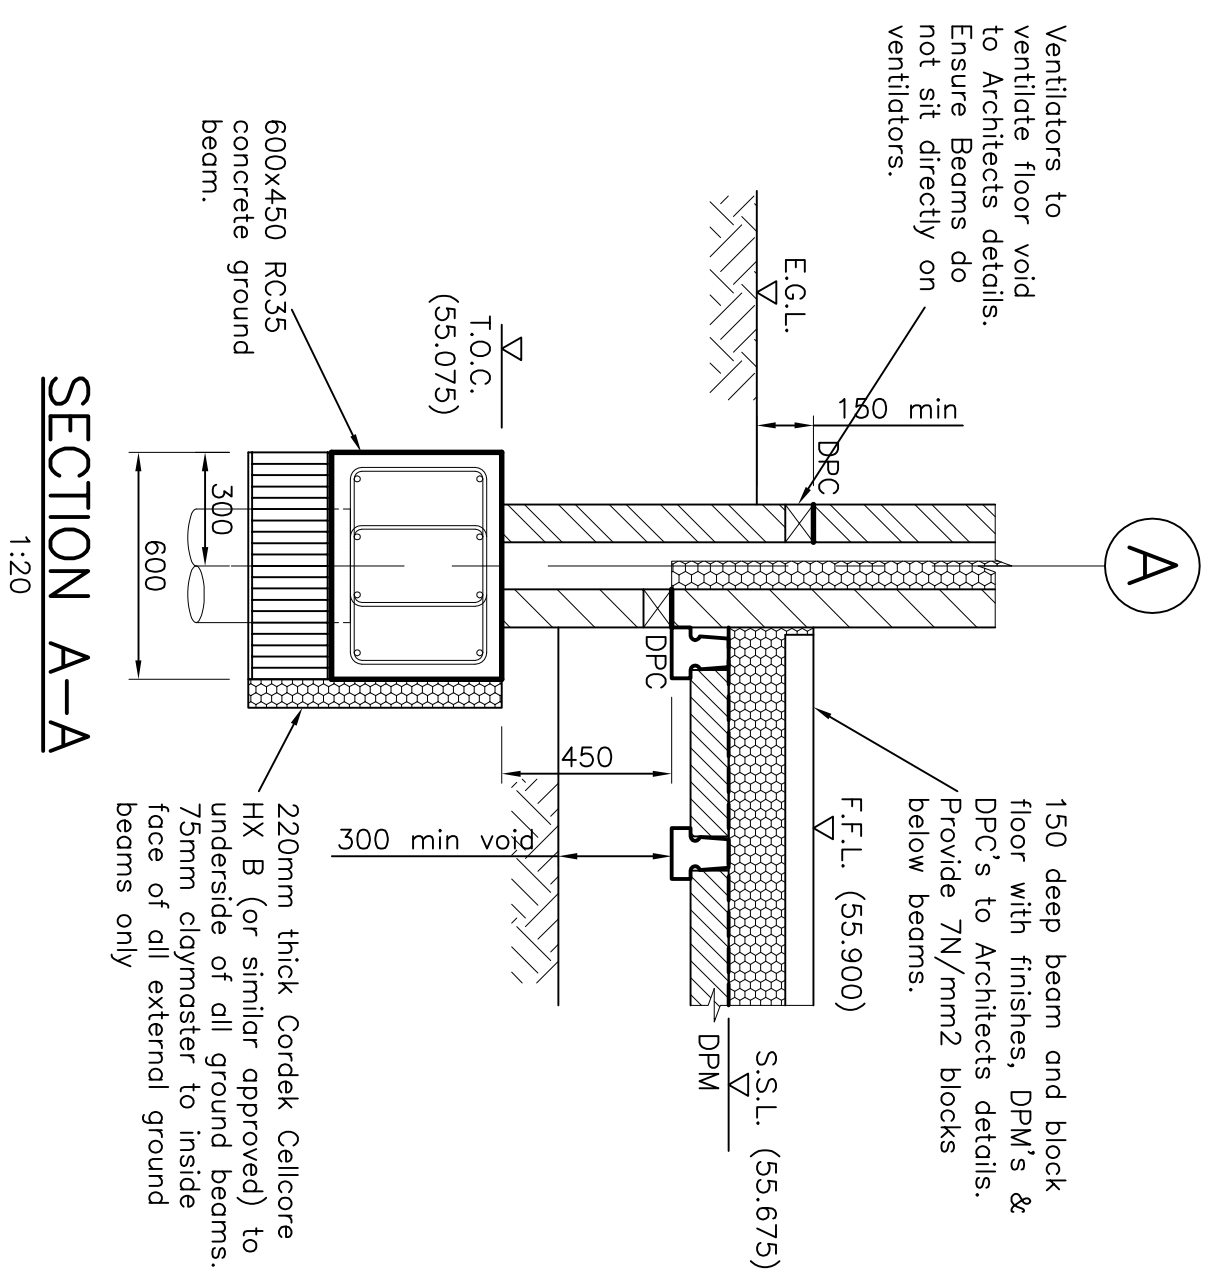


SECTION A-A
1:20

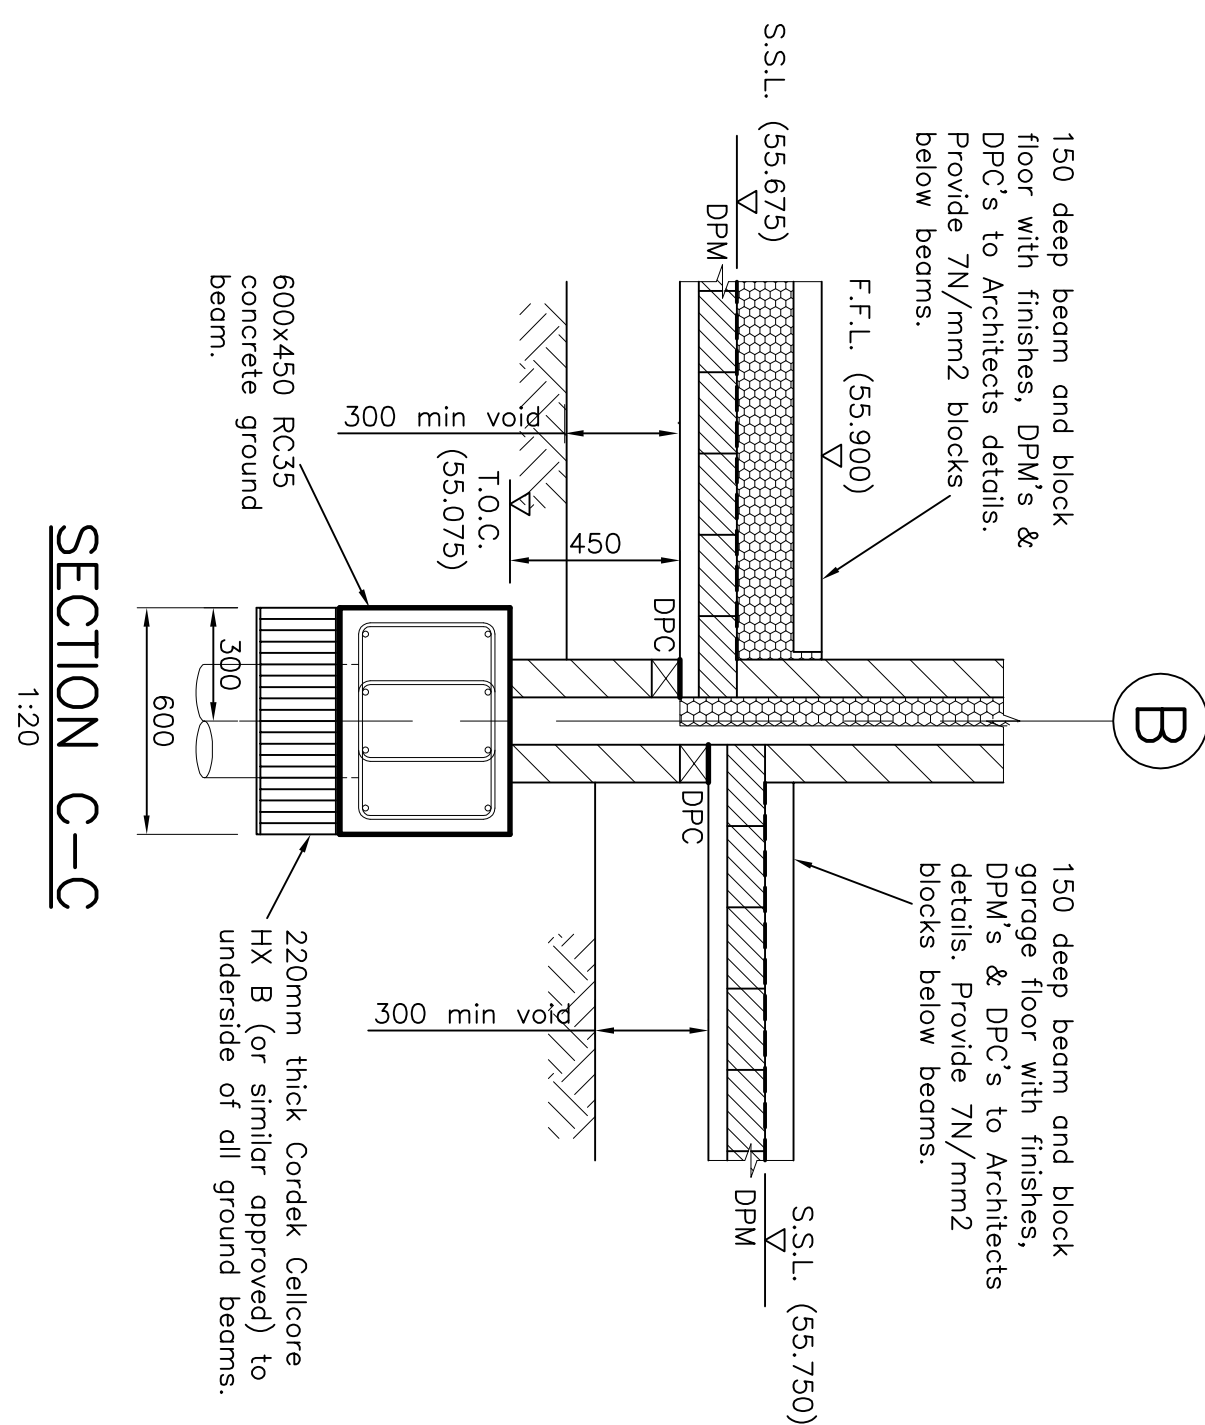


SECTION B-B
1:20

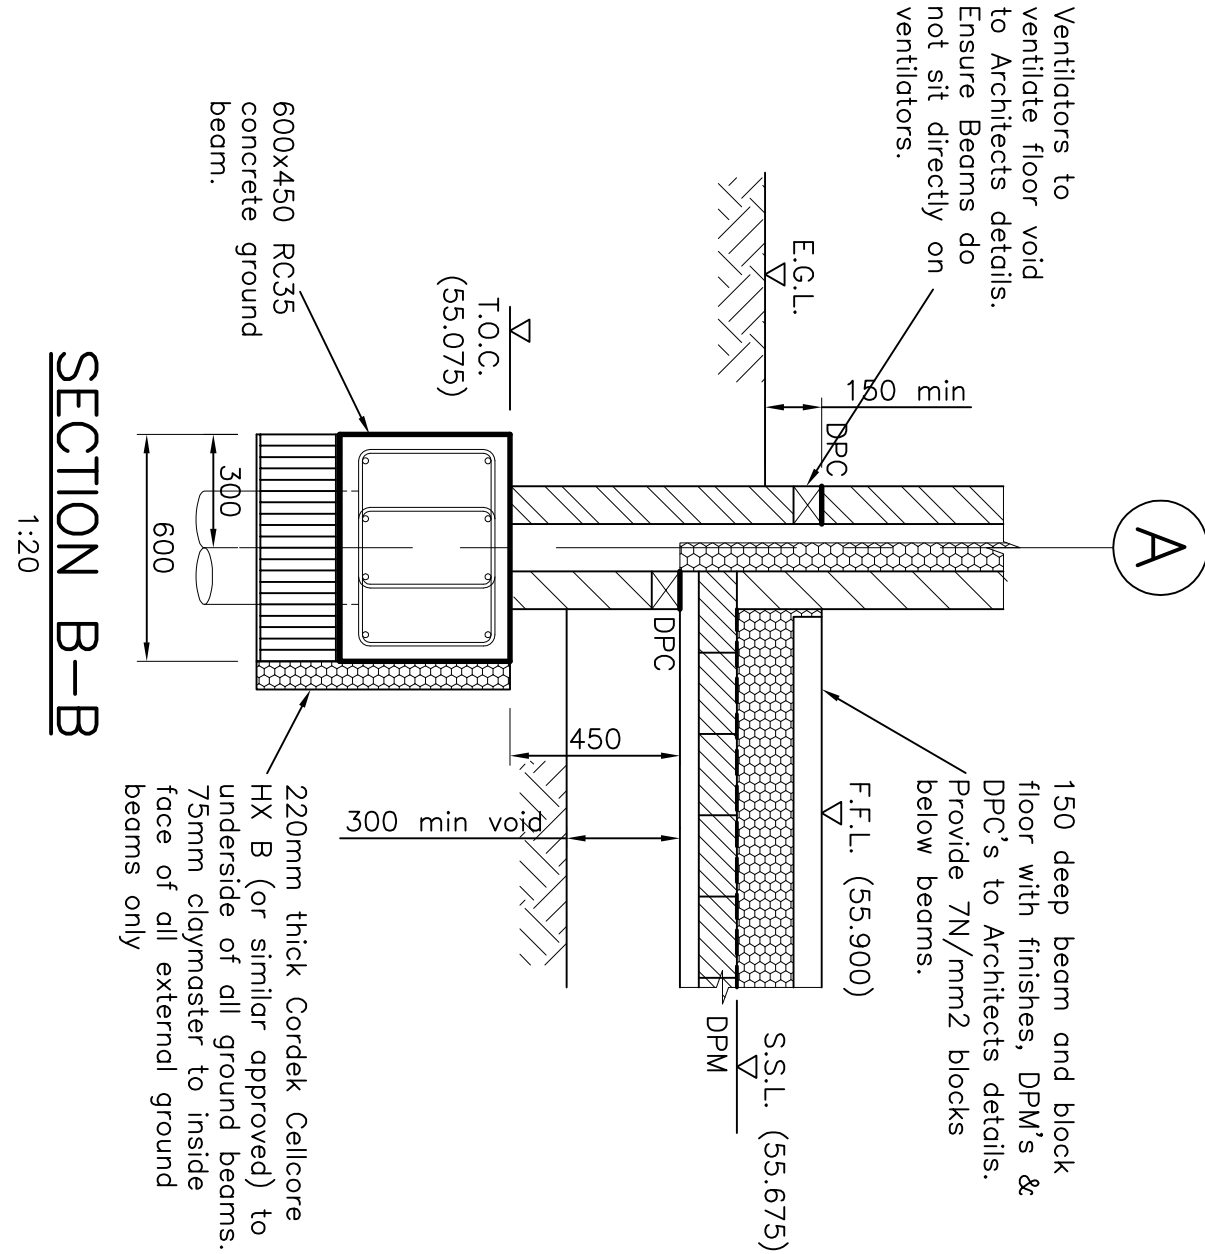

SECTION C-C
1:20

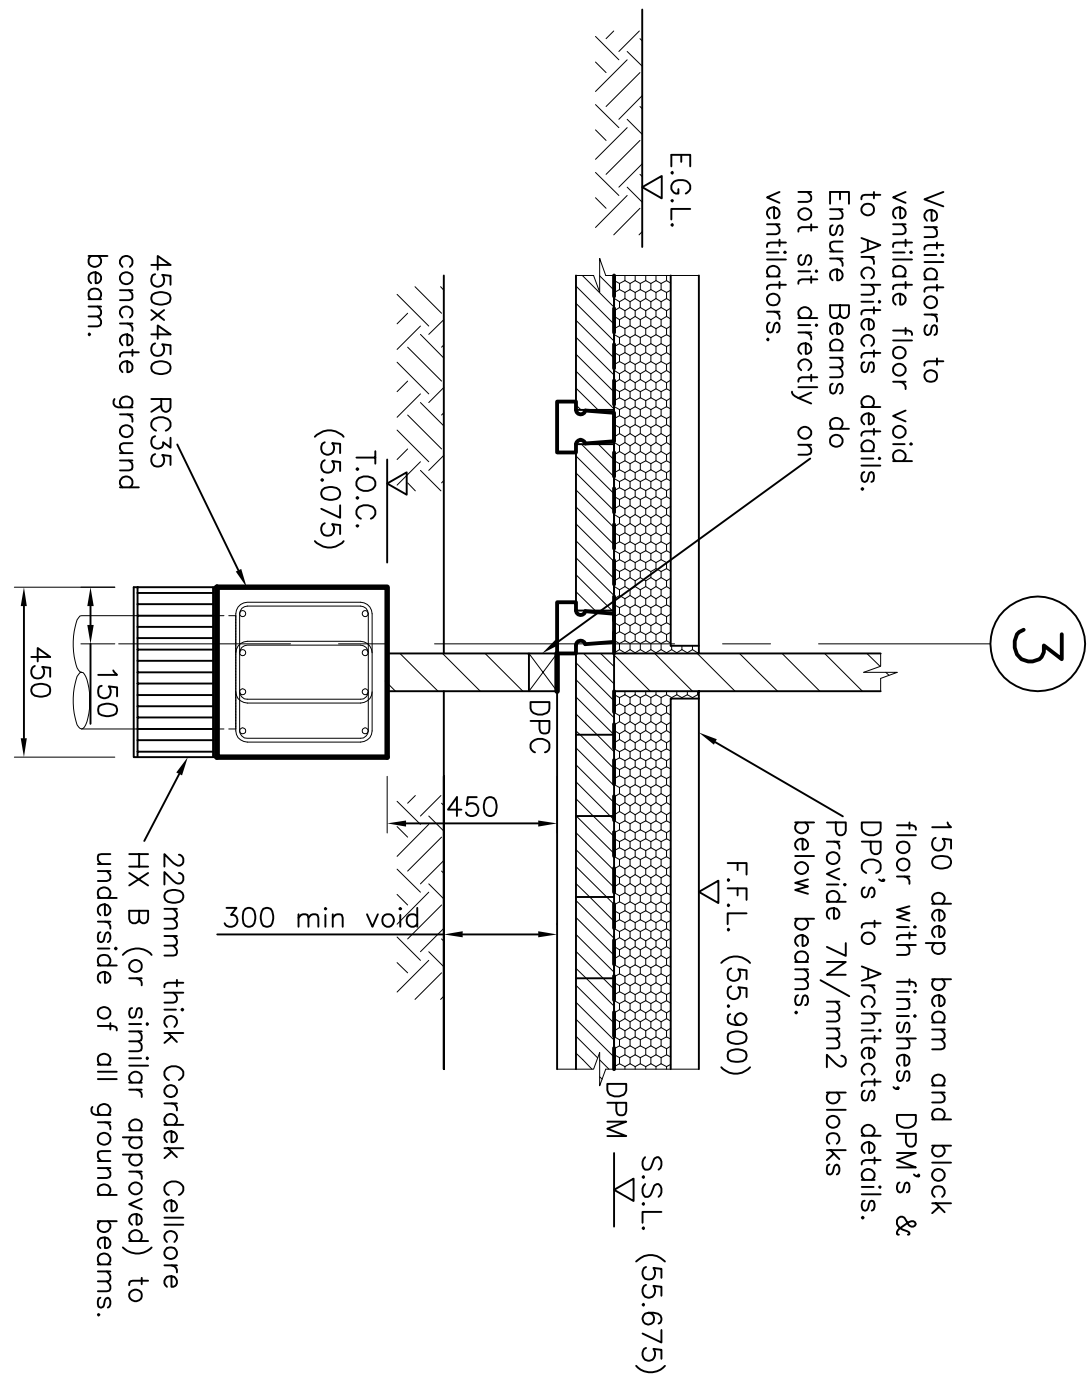

SECTION D-D
1:20

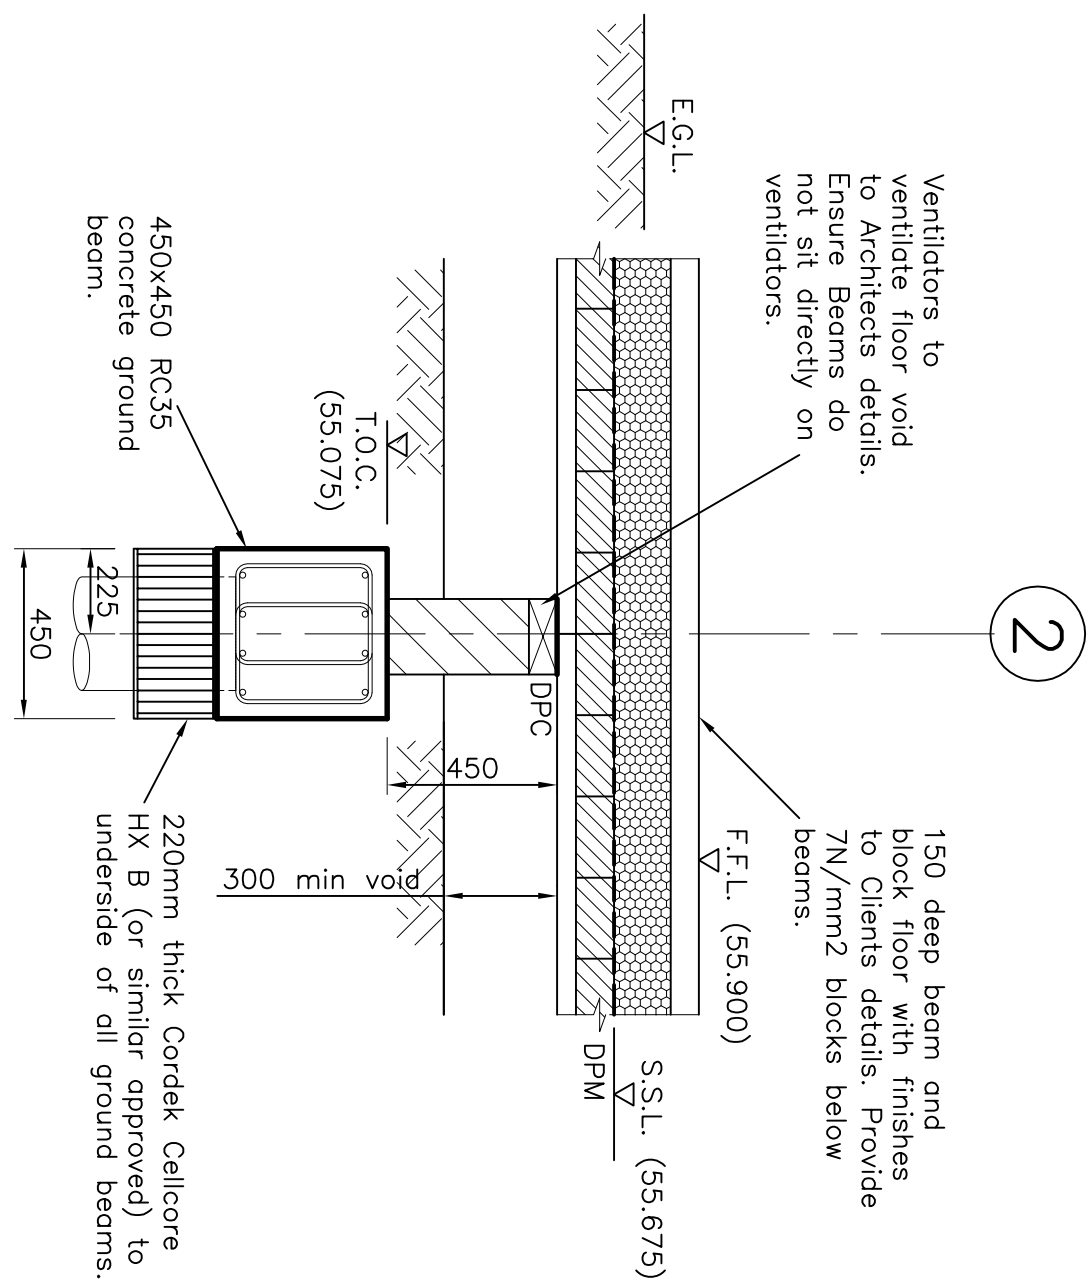

SECTION E-E
1:20

PRELIMINARY

Cowan Consultancy
STRUCTURAL, CIVIL AND BUILDING CONSULTANTS
3 Turnberry House
4400 Parkway
Whiteley
Fareham
Hampshire
PO15 7JU

Tel: 01489 577488
Fax: 01489 579873
consultants@cowanconsult.co.uk
www.cowanconsult.co.uk

Client: HERRINGGATE LTD
Project: 95 LOVEDEAN LANE, COMPLAIN, WATERLOOVILLE,
HAMPSHIRE, PO8 9RN.

Title: PLOT 1 GROUND BEAM LAYOUT AND DETAILS
Date: SEPT 2019
Scale: AS SHOWN @ A1 Dwg. No. 414274/02P1

Drawn: CMW
Ck'd: EG
Ixd: EG
P057 7/08