


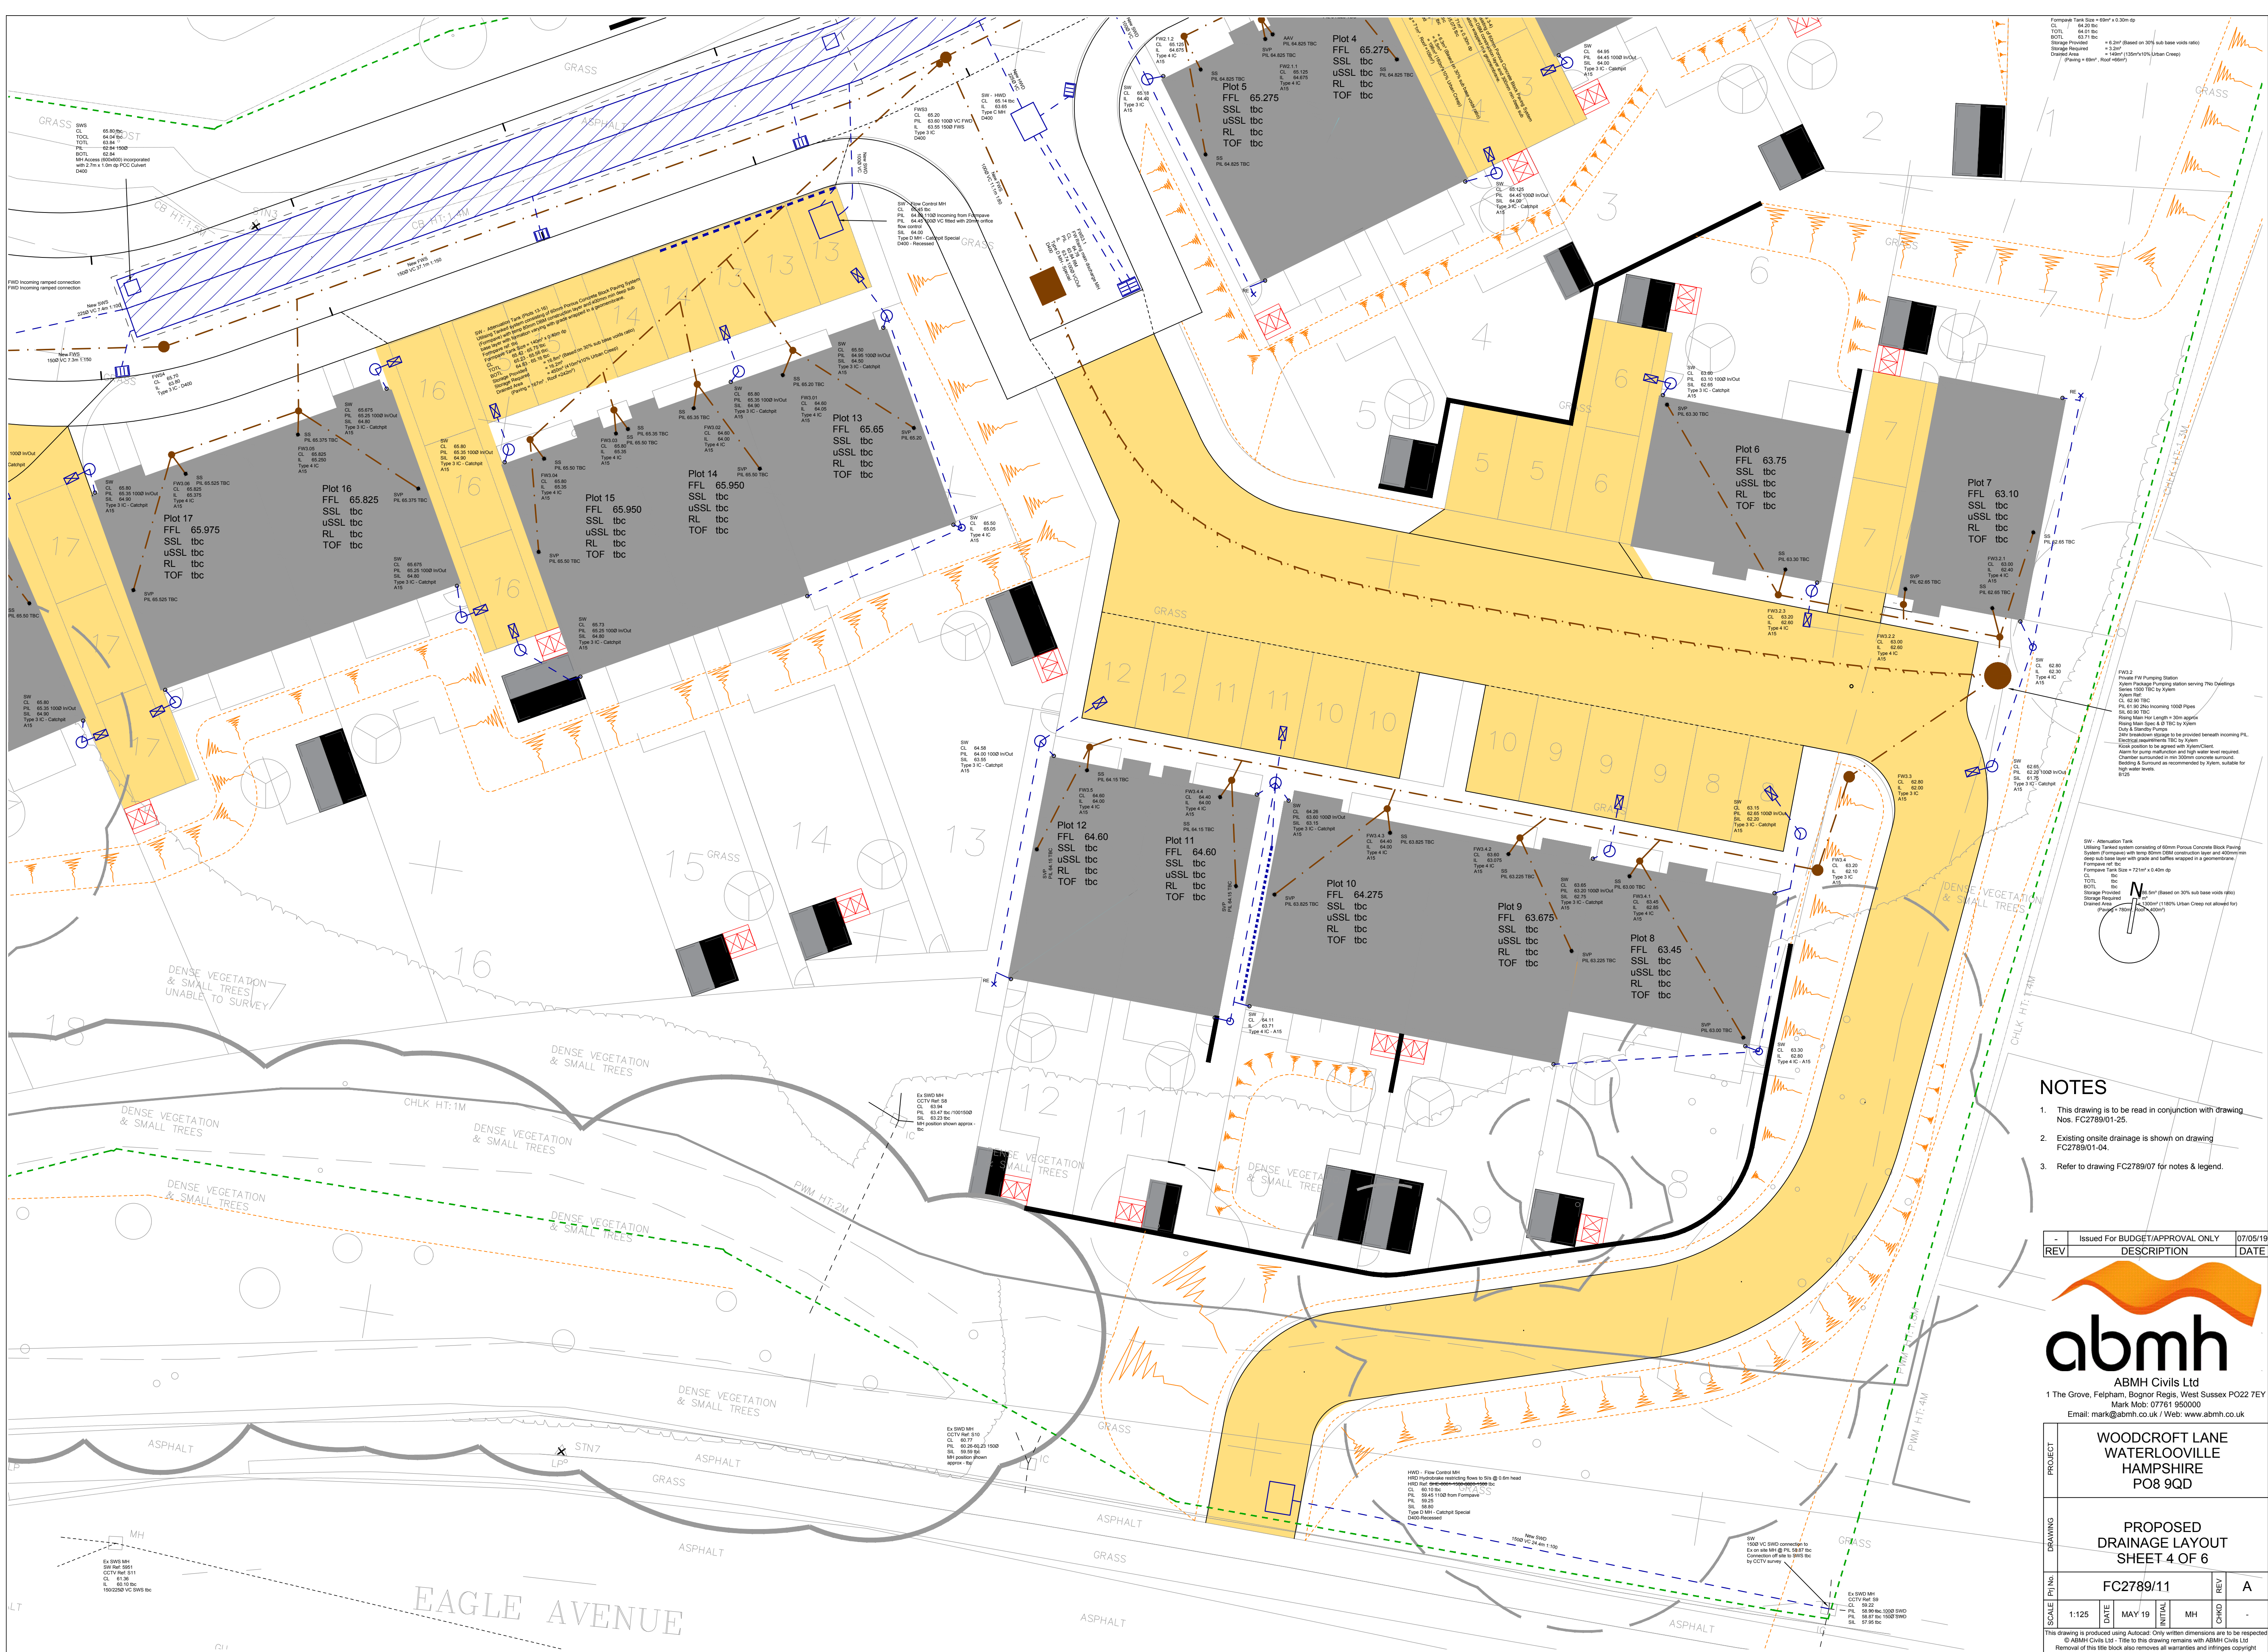

NOTES

- This drawing is to be read in conjunction with drawing Nos. FC2789/01-25.
- Existing on-site drainage is shown on drawing FC2789/01-04.
- Refer to drawing FC2789/07 for notes & legend.

REV	DESCRIPTION	DATE
-	Issued For BUDGET/APPROVAL ONLY	07/05/19



abmh
ABMH Civils Ltd
1 The Grove, Felpham, Bognor Regis, West Sussex PO22 7EY
Mark Mob: 07761 950000
Email: mark@abmh.co.uk / Web: www.abmh.co.uk

PROJECT	WOODCROFT LANE WATERLOOVILLE HAMPSHIRE PO8 9QD
DRAWING	PROPOSED DRAINAGE LAYOUT SHEET 4 OF 6
SCALE	1:25
DATE	MAY 19
INITIAL	MH
CHKD	-
REV	A

This drawing is produced using AutoCAD. Only written dimensions are to be respected.
© ABMH Civils Ltd. Title to this drawing remains with ABMH Civils Ltd.
Removal of this title block also removes all warranties and infringes copyright.