




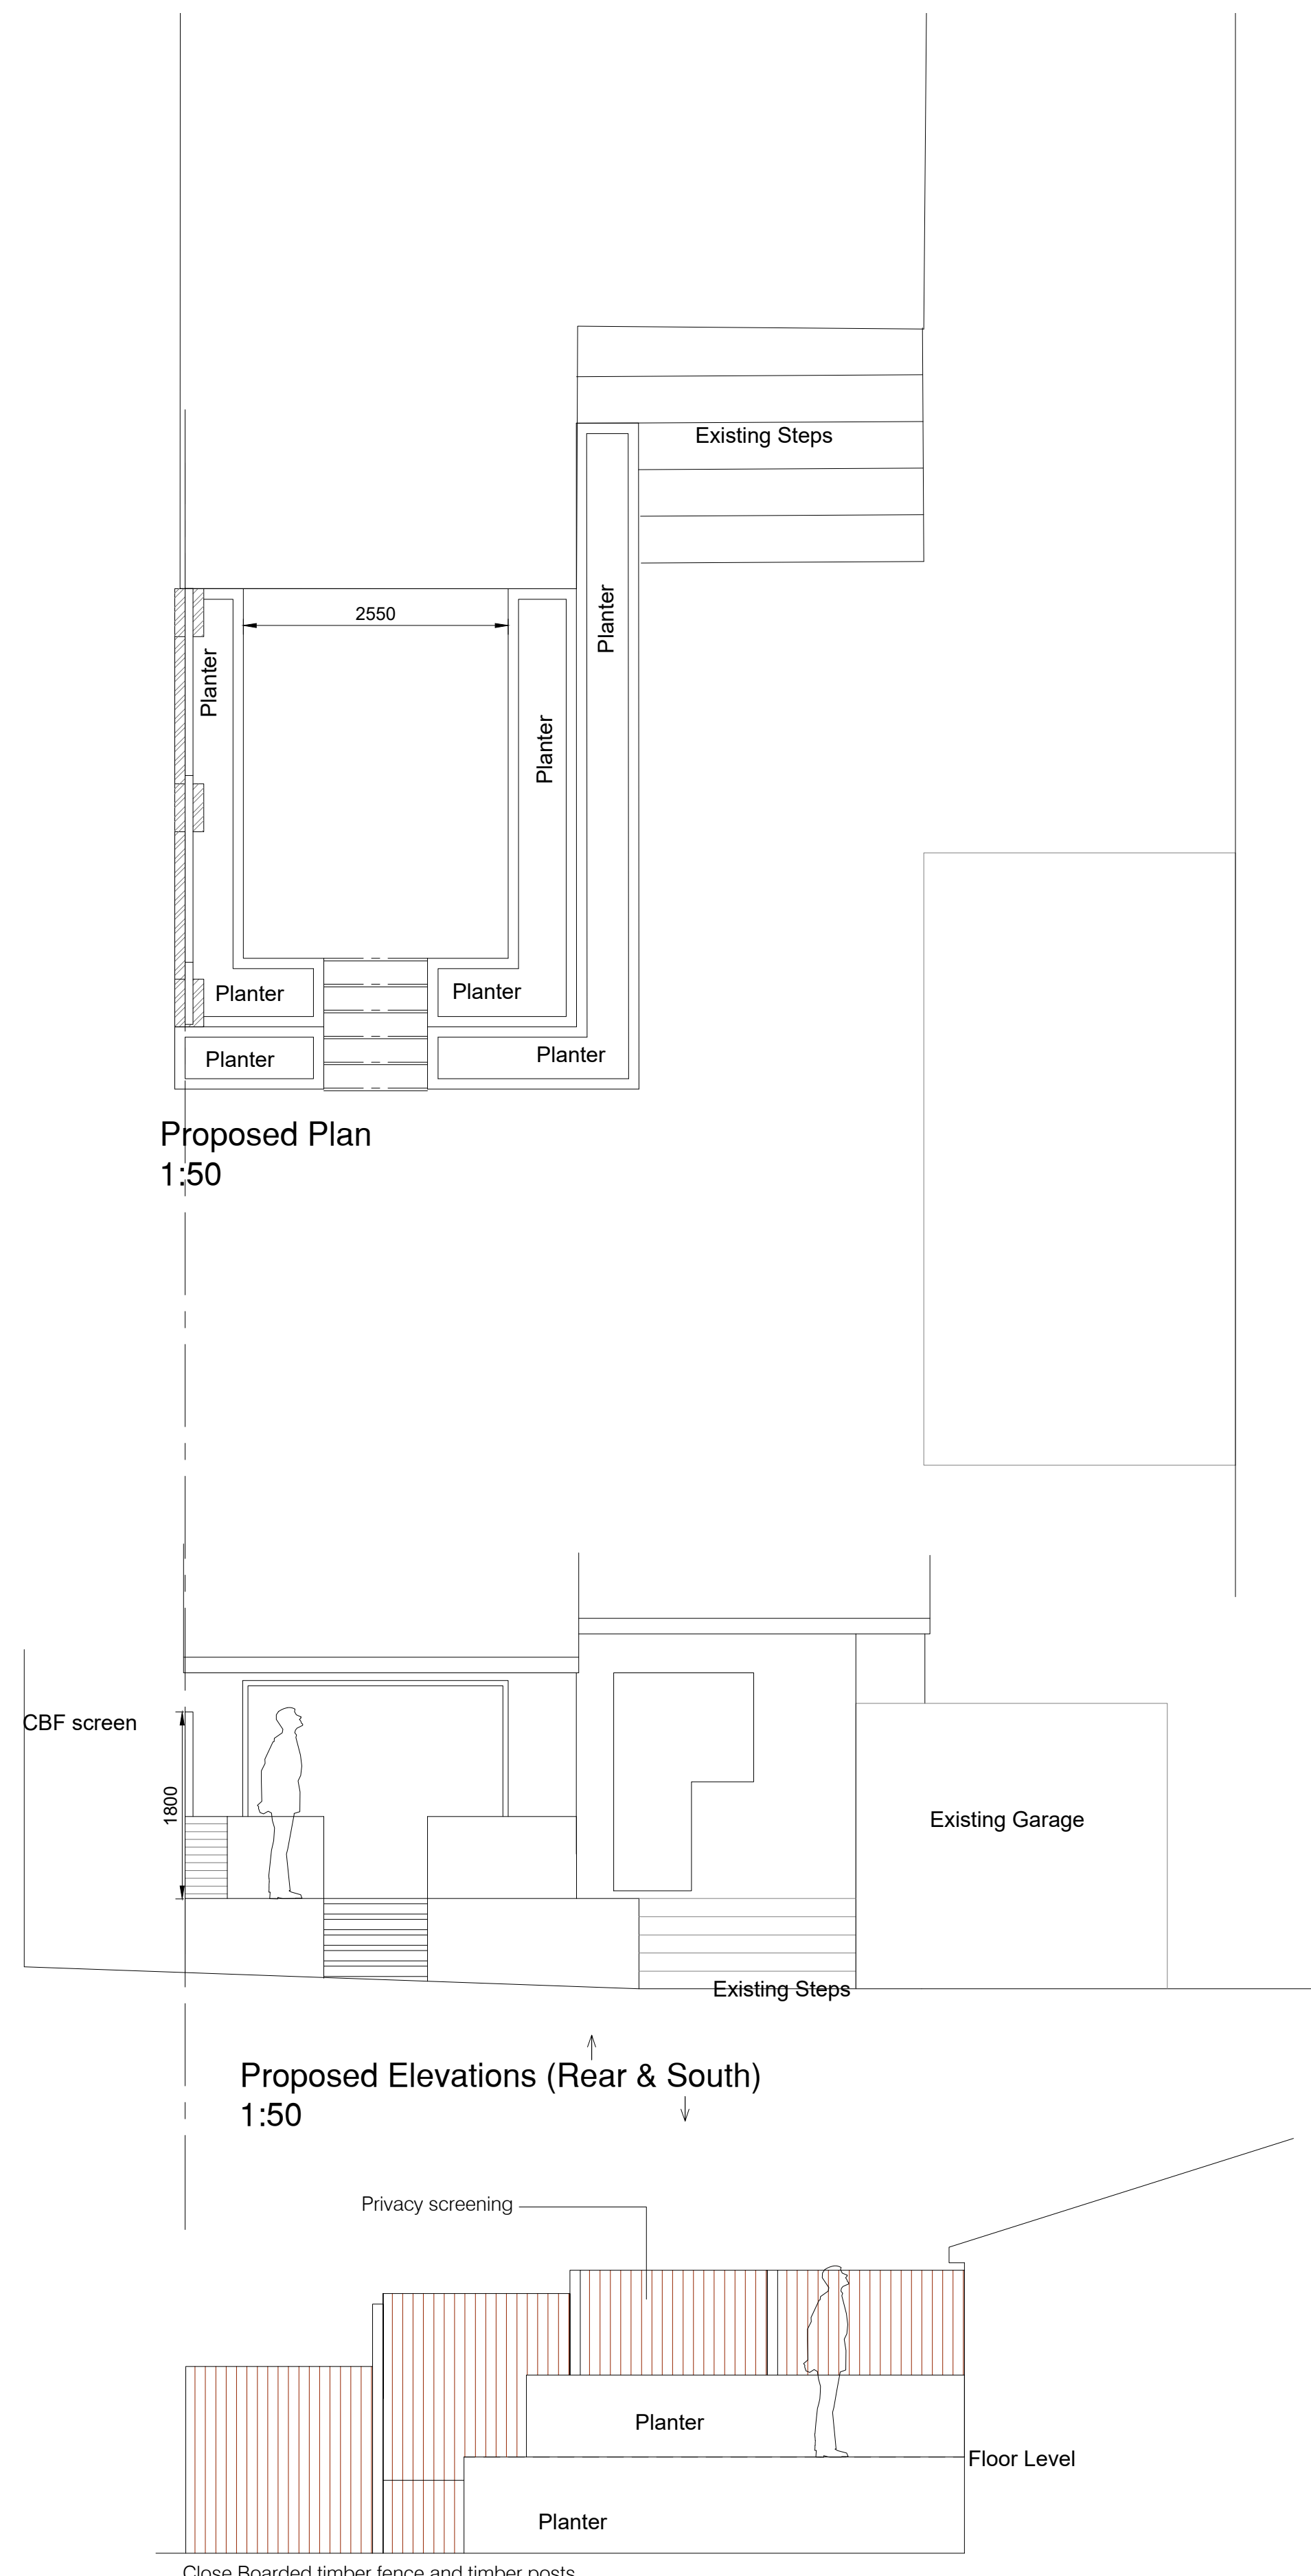

Location Plan  
1:1250

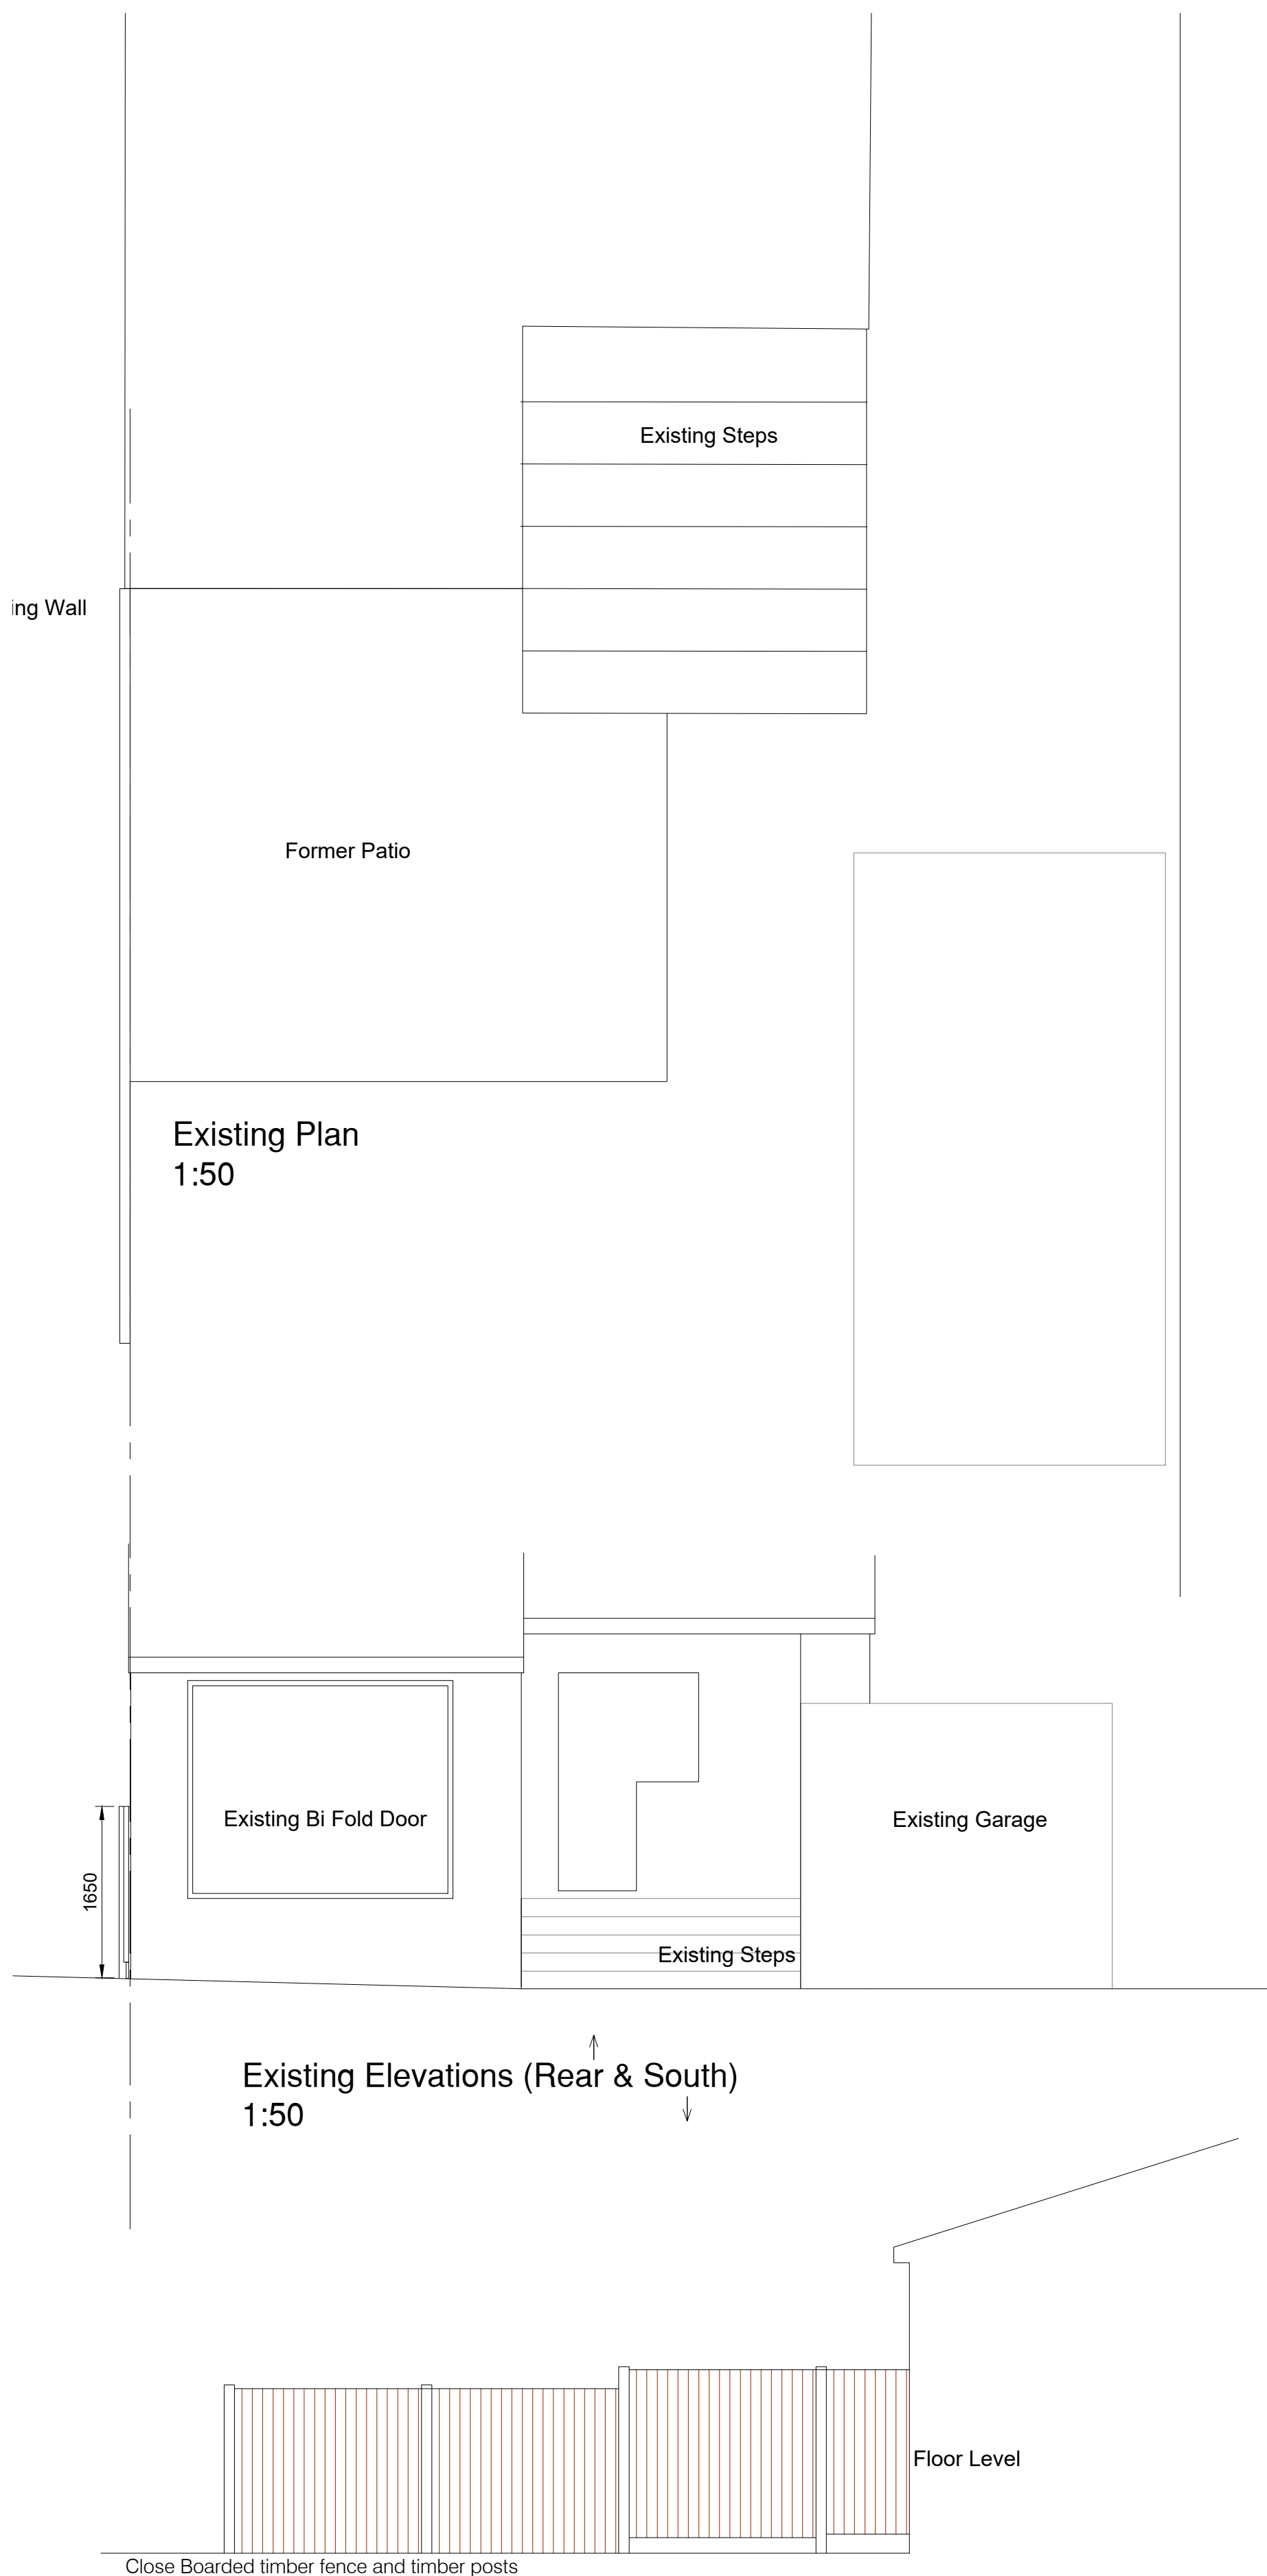

Site Plan  
1:100

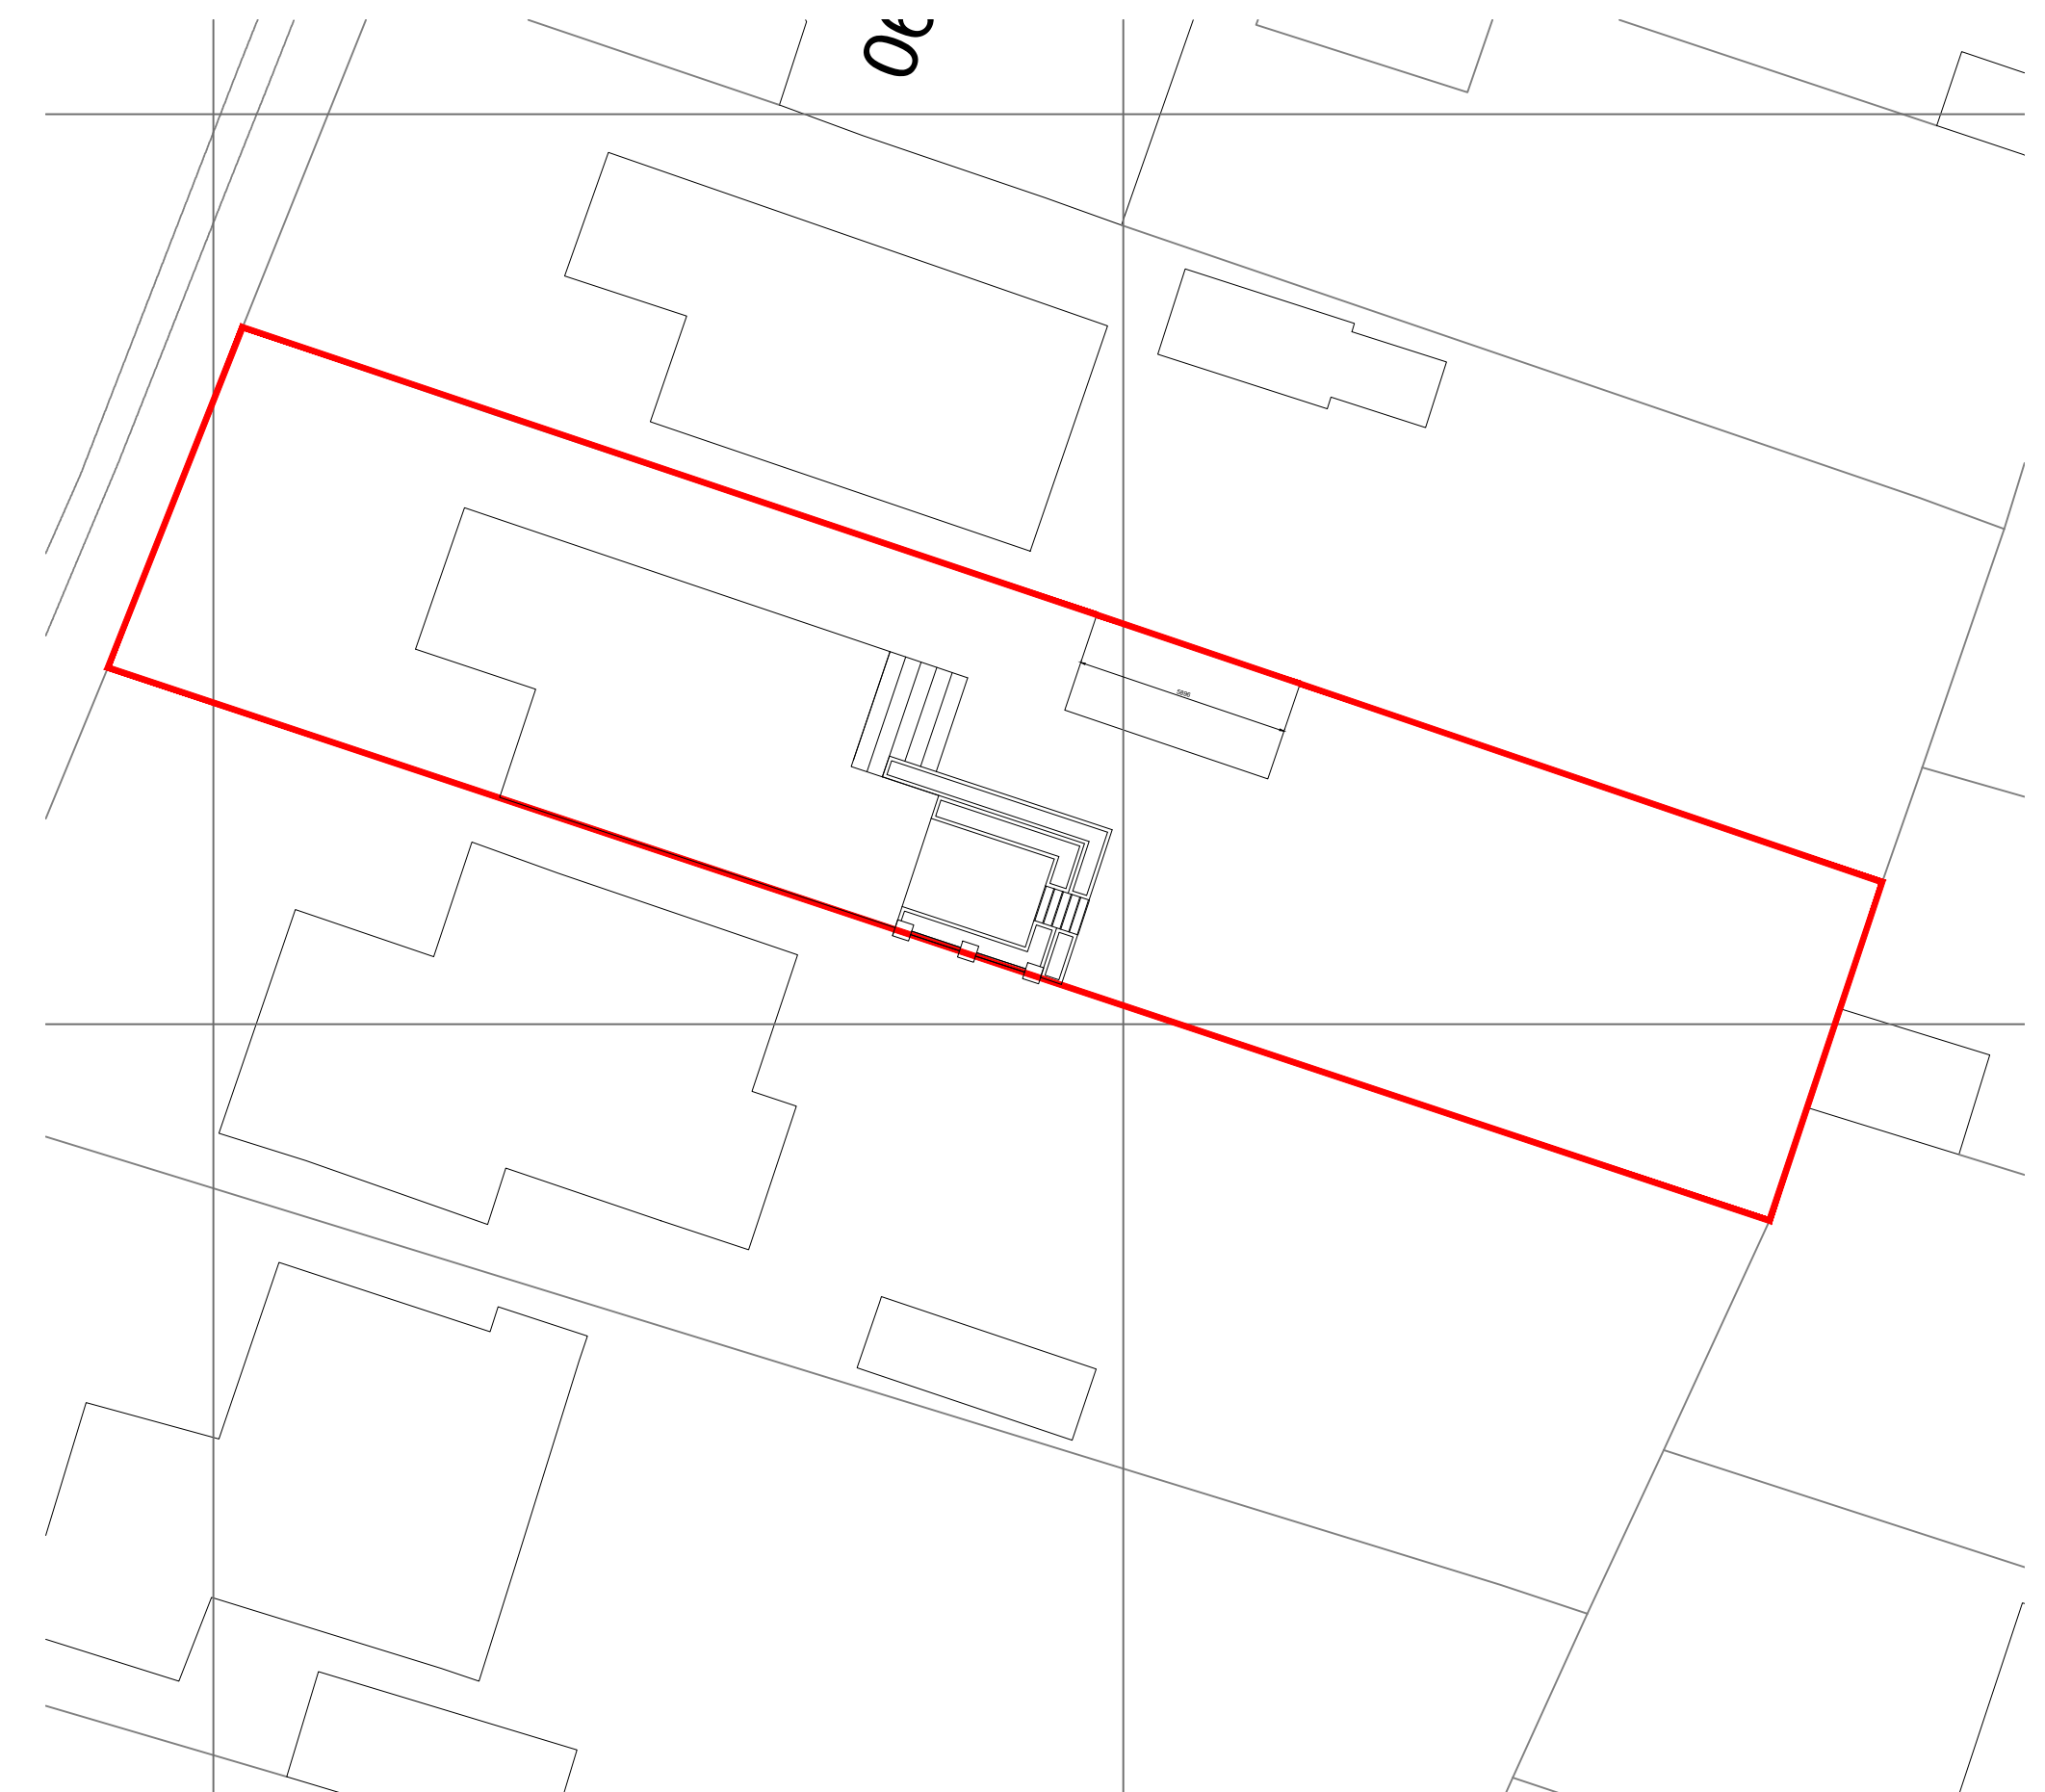