


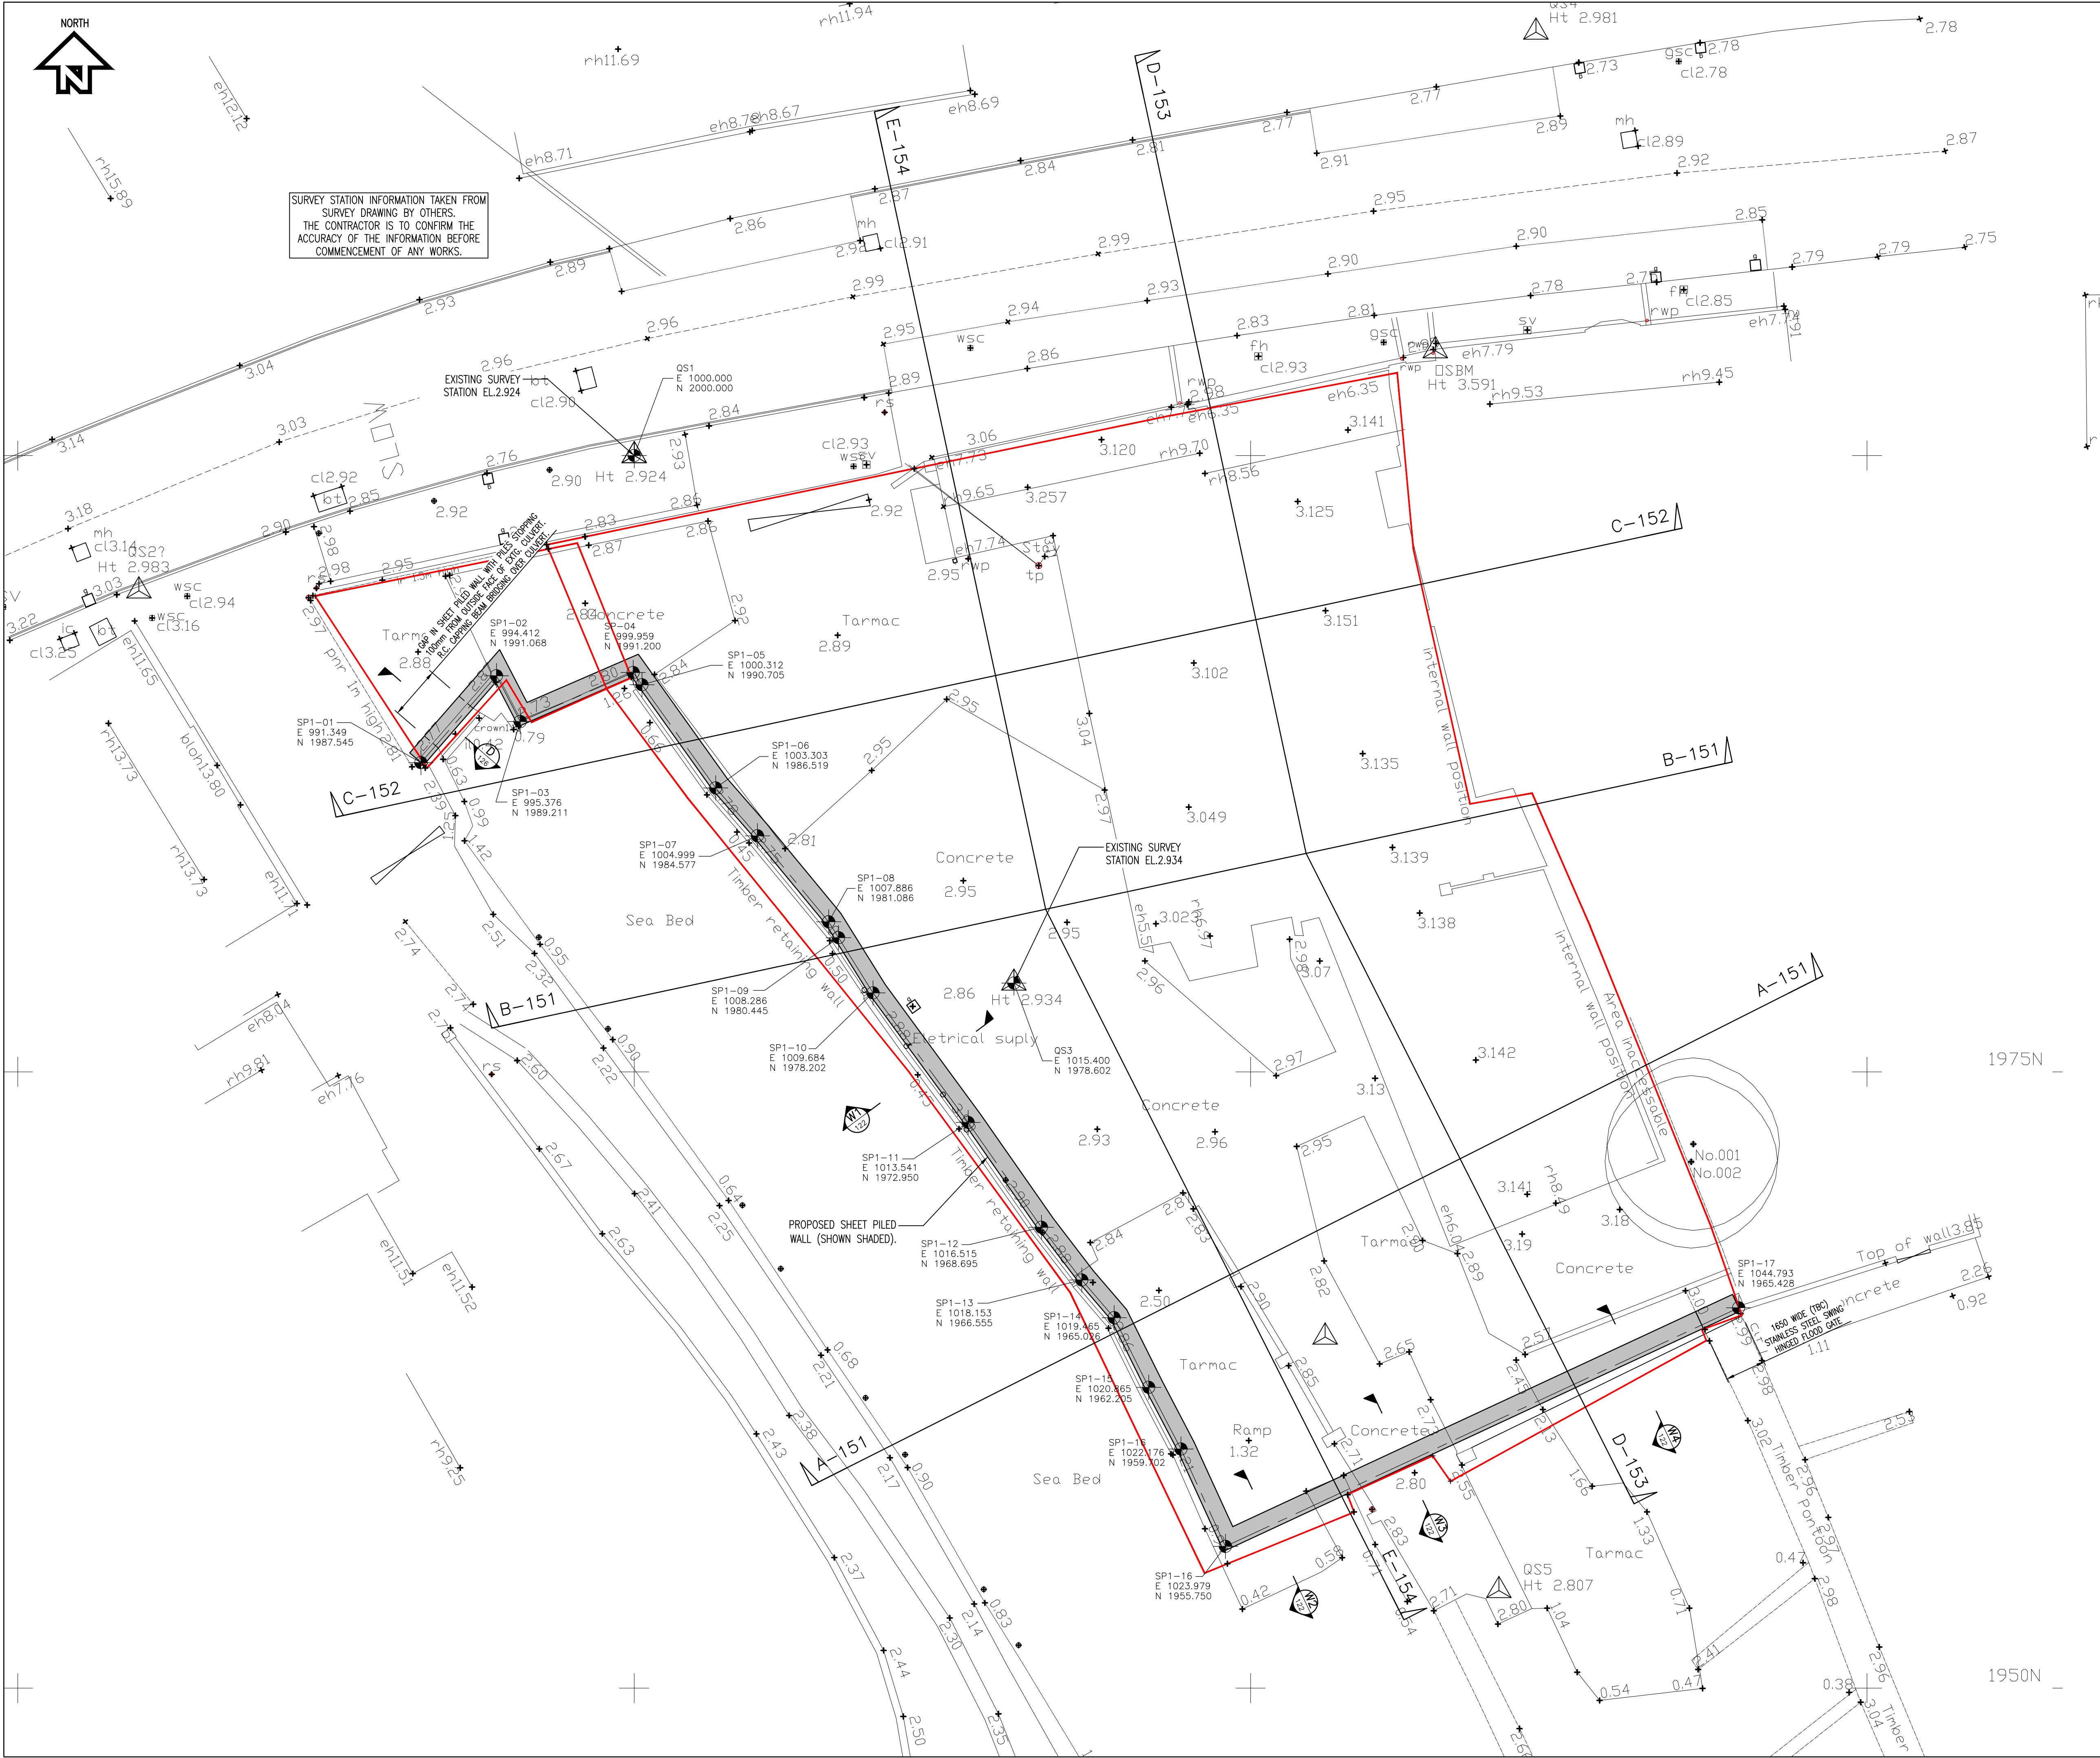

SURVEY STATION INFORMATION TAKEN FROM SURVEY DRAWING BY OTHERS. THE CONTRACTOR IS TO CONFIRM THE ACCURACY OF THE INFORMATION BEFORE COMMENCEMENT OF ANY WORKS.

- NOTES:
1. THIS DRAWING IS COPYRIGHT AND SHOULD NOT BE REPRODUCED WITHOUT APPROVAL.
 2. THIS DRAWING TO BE READ IN CONJUNCTION WITH THE ARCHITECTS DRAWINGS. ANY DISCREPANCIES ARE TO BE BROUGHT TO THE ATTENTION OF BOTH PARTIES IMMEDIATELY.
 3. ANY DIMENSIONS/LEVELS INDICATED 'ref.' REFER TO ASSUMED/EXISTING DIMENSIONS WHICH ARE TO BE SITE CHECKED PRIOR TO THE COMMENCEMENT OF ANY WORK.

KEY:

PROPOSED SHEET PILED WALL WITH REINFORCED CONCRETE CAPPING BEAM.

PRELIMINARY

P4	PRELIMINARY	HDL/03.19	HDL/03.19
P3	PRELIMINARY	HDL/02.19	HDL/02.19
P2	PRELIMINARY	HDL/02.19	HDL/02.19
P1	PRELIMINARY	HDL/08.18	HDL/08.18
Version	Amendment	Revised by and date	Checked by and date
ORIGINAL DRAWING SIZE - A1		X-REFS:	
CAD REF.			



HAMIL DAVIES LIMITED
Consulting Civil and Structural Engineers

Client: JEREMY SAMUELS
Project: DOLPHIN QUAY, EMSWORTH
Drawing Title: FLOOD DEFENCE WALL LAYOUT

Purpose: PRELIMINARY	Drawn: HDL	Scale: 1:125 @ A1
Issuing Office: SWANMORE	Designed:	Version:
Telephone: 01489 893 596	Drawing Number: 18-3130-121	P4