



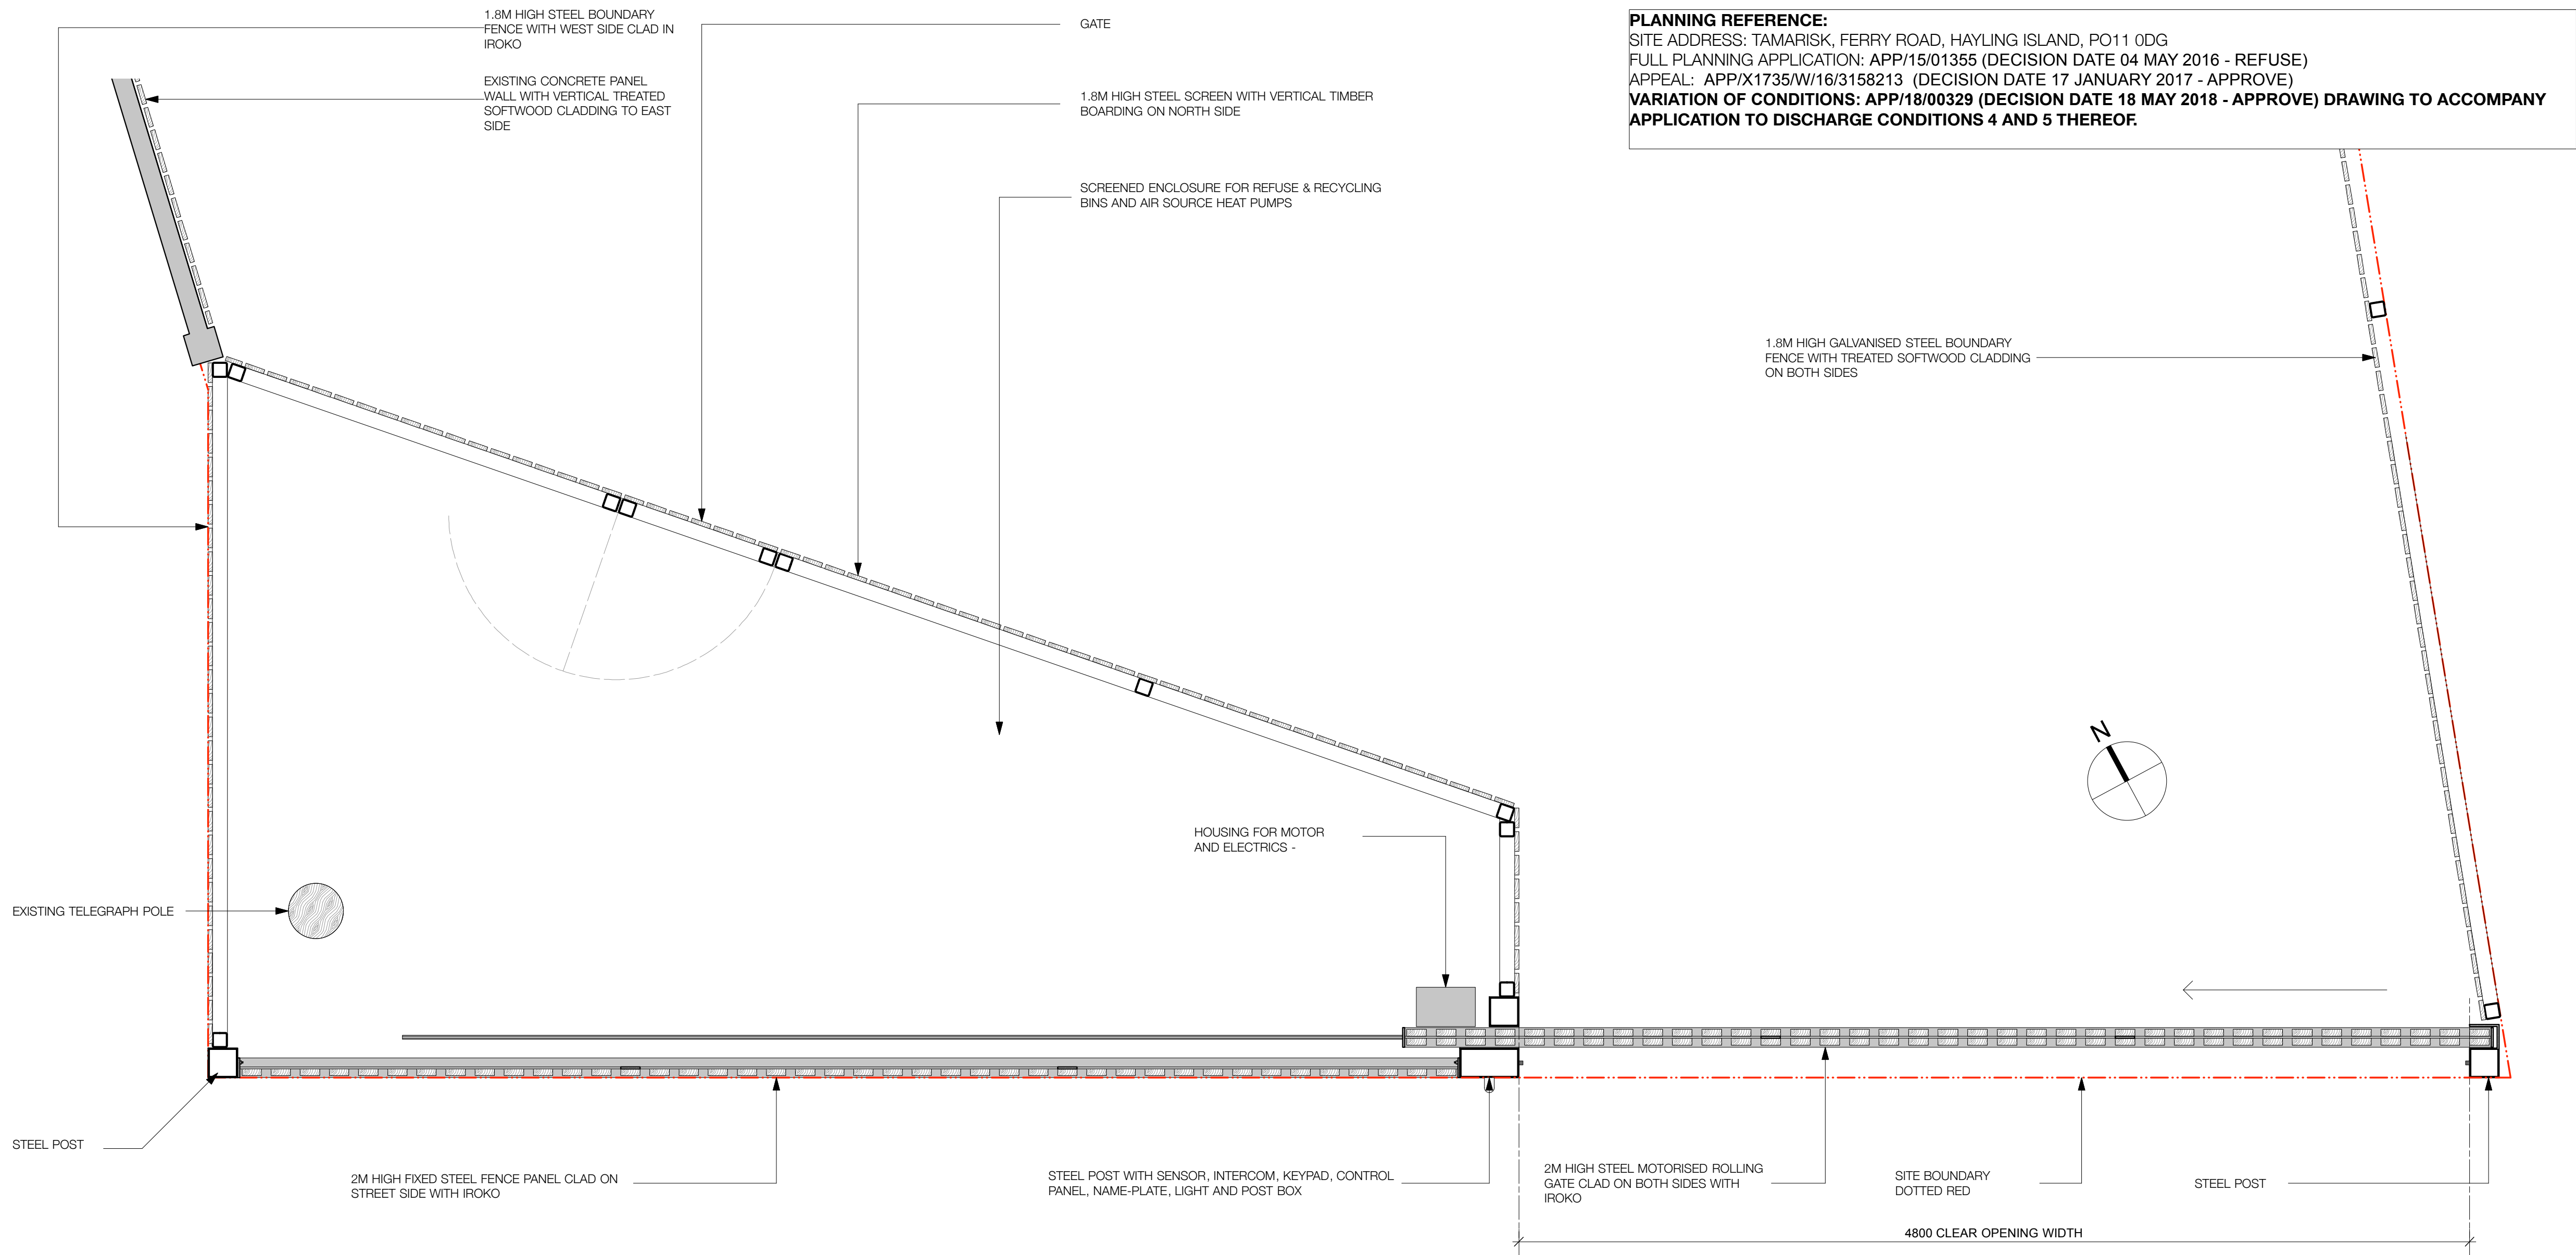

01 SOUTH BOUNDARY DETAIL
PLAN, SCALE 1:20

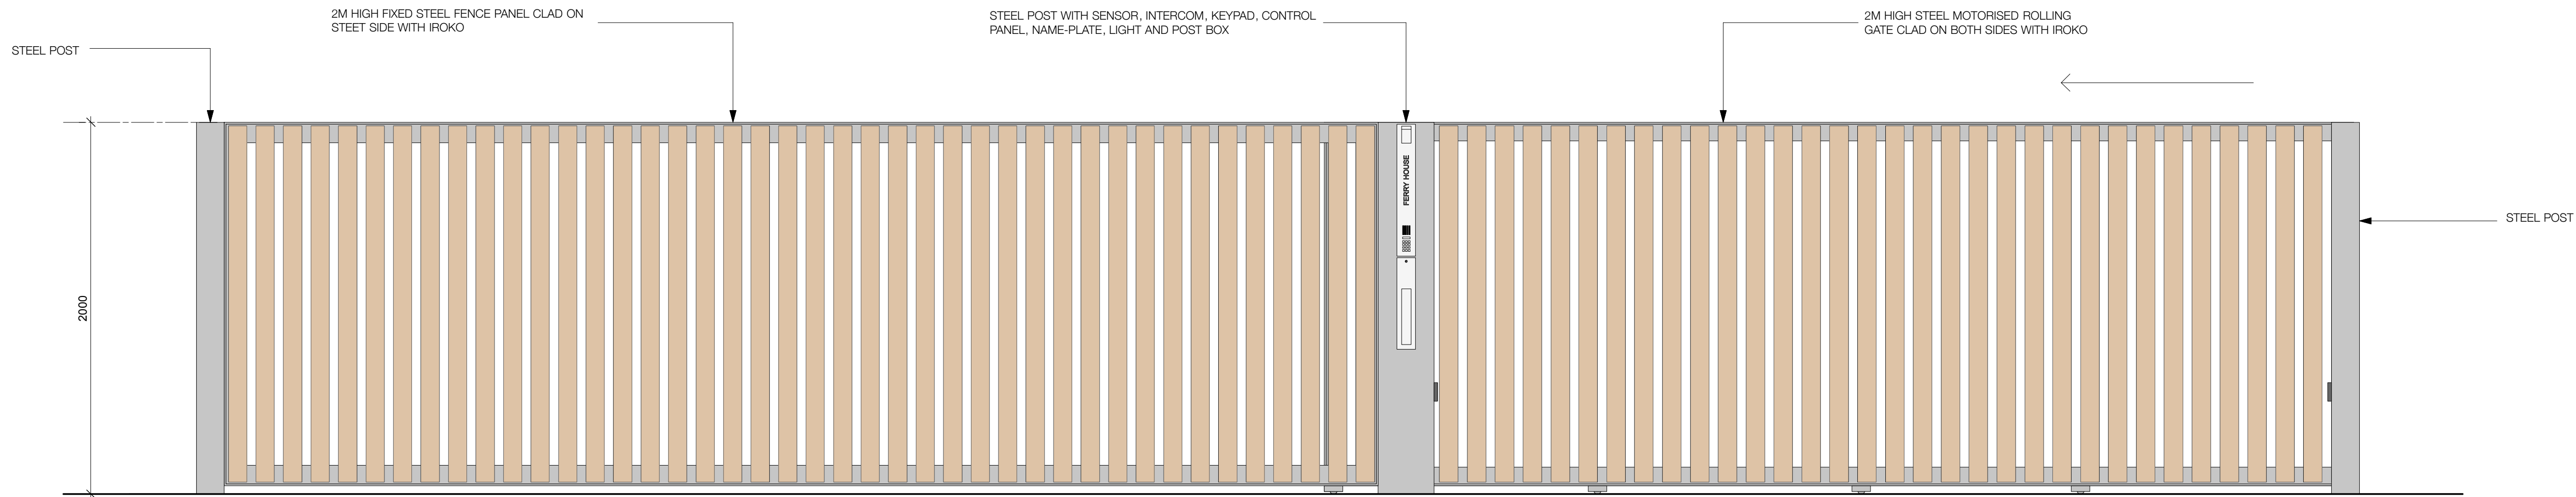

02 SOUTH BOUNDARY DETAIL (STREET ELEVATION)
ELEVATION, SCALE 1:20

PLANNING REFERENCE:
SITE ADDRESS: TAMARISK, FERRY ROAD, HAYLING ISLAND, PO11 0DG
FULL PLANNING APPLICATION: APP/15/01355 (DECISION DATE 04 MAY 2016 - REFUSE)
APPEAL: APP/X1735/W/16/3158213 (DECISION DATE 17 JANUARY 2017 - APPROVE)
VARIATION OF CONDITIONS: APP/18/00329 (DECISION DATE 18 MAY 2018 - APPROVE) DRAWING TO ACCOMPANY APPLICATION TO DISCHARGE CONDITIONS 4 AND 5 THEREOF.

© jpa john parkes architects

- Do not Scale. Used figured dimensions only.
- All dimensions to be checked on site.
- All drawings to be read in conjunction with engineer's drawings. Any discrepancies between consultants drawings to be reported to the architect before any work commences.
- The Contractor's attention is drawn to the Health & Safety matters identified in the Health & Safety plan and on drawings as being potentially hazardous.
- These items should not be considered as a full and final list.
- The Work Package Contractor's normal Health & Safety obligations still apply when undertaking constructional operations both on and off site.

30.07.19 RB FOR PLANNING
rev | date | initials | description

drawing:
SOUTH BOUNDARY DETAILS

project:
MONTAGUE HOUSE

drawing no: 1505_PP_600 status code/ revision: -

status:
PLANNING

scale @ A1: 1:20 date: JAN 2019

jpa

John Parkes Architects
Beck Farm Studio, St Leonard's Road
East End, Hampshire, SO41 5SR
+44 (0) 1590 626465
www.johnparkesarchitects.com

0 5 M