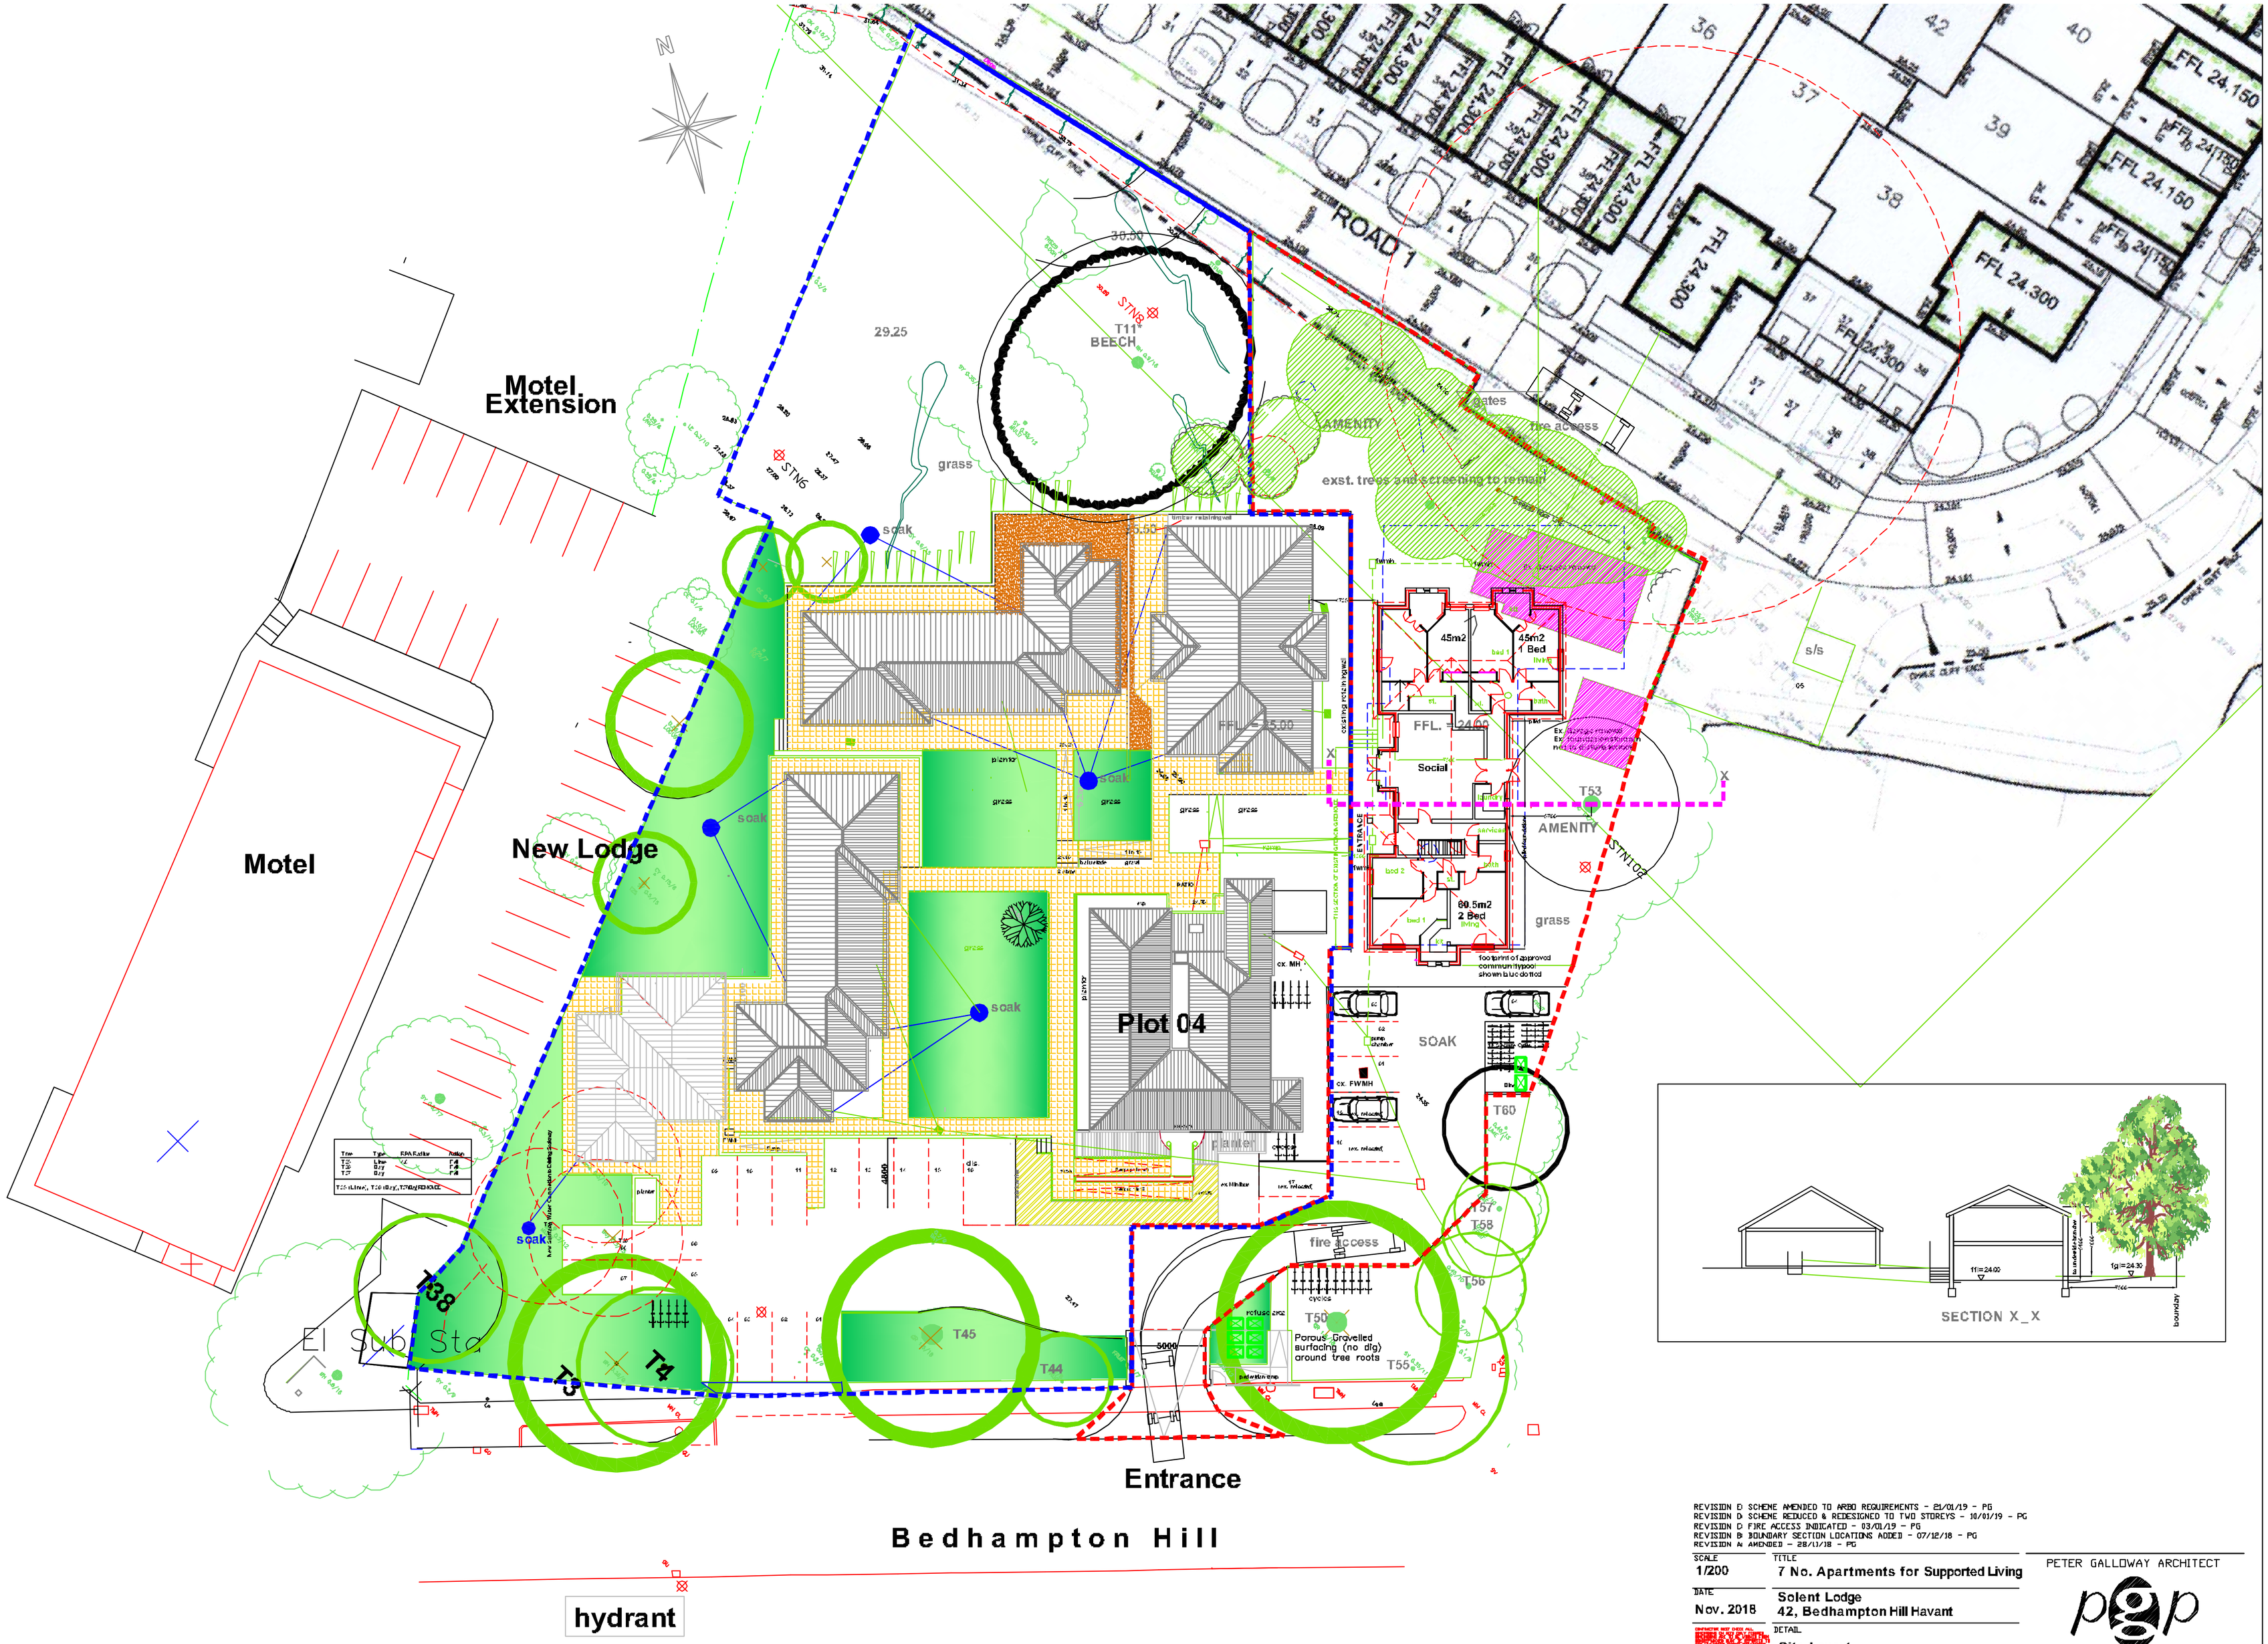

REVISION E SCHEME AMENDED TO ARBO REQUIREMENTS - 21/01/19 - PG
REVISION D SCHEME REDUCED & REDESIGNED TO TWO STOREYS - 10/01/19 - PG
REVISION C FIRE ACCESS INDICATED - 03/01/19 - PG
REVISION B BOUNDARY SECTION LOCATIONS ADDED - 07/12/18 - PG
REVISION A AMENDED - 28/11/18 - PG

SCALE 1/200	TITLE 7 No. Apartments for Supported Living
DATE Nov. 2018	Solent Lodge 42, Bedhampton Hill Havant
	DETAIL Site Layout
AUTHOR PG	DRAWING No 18/2000/P01

© COPYRIGHT

PETER GALLOWAY ARCHITECT
pgp
HAVANT, HAMPSHIRE PO9 1RA
TEL 02392 483153 MOB. 07809 483362
E-MAIL: peter@pgparchitects.co.uk