
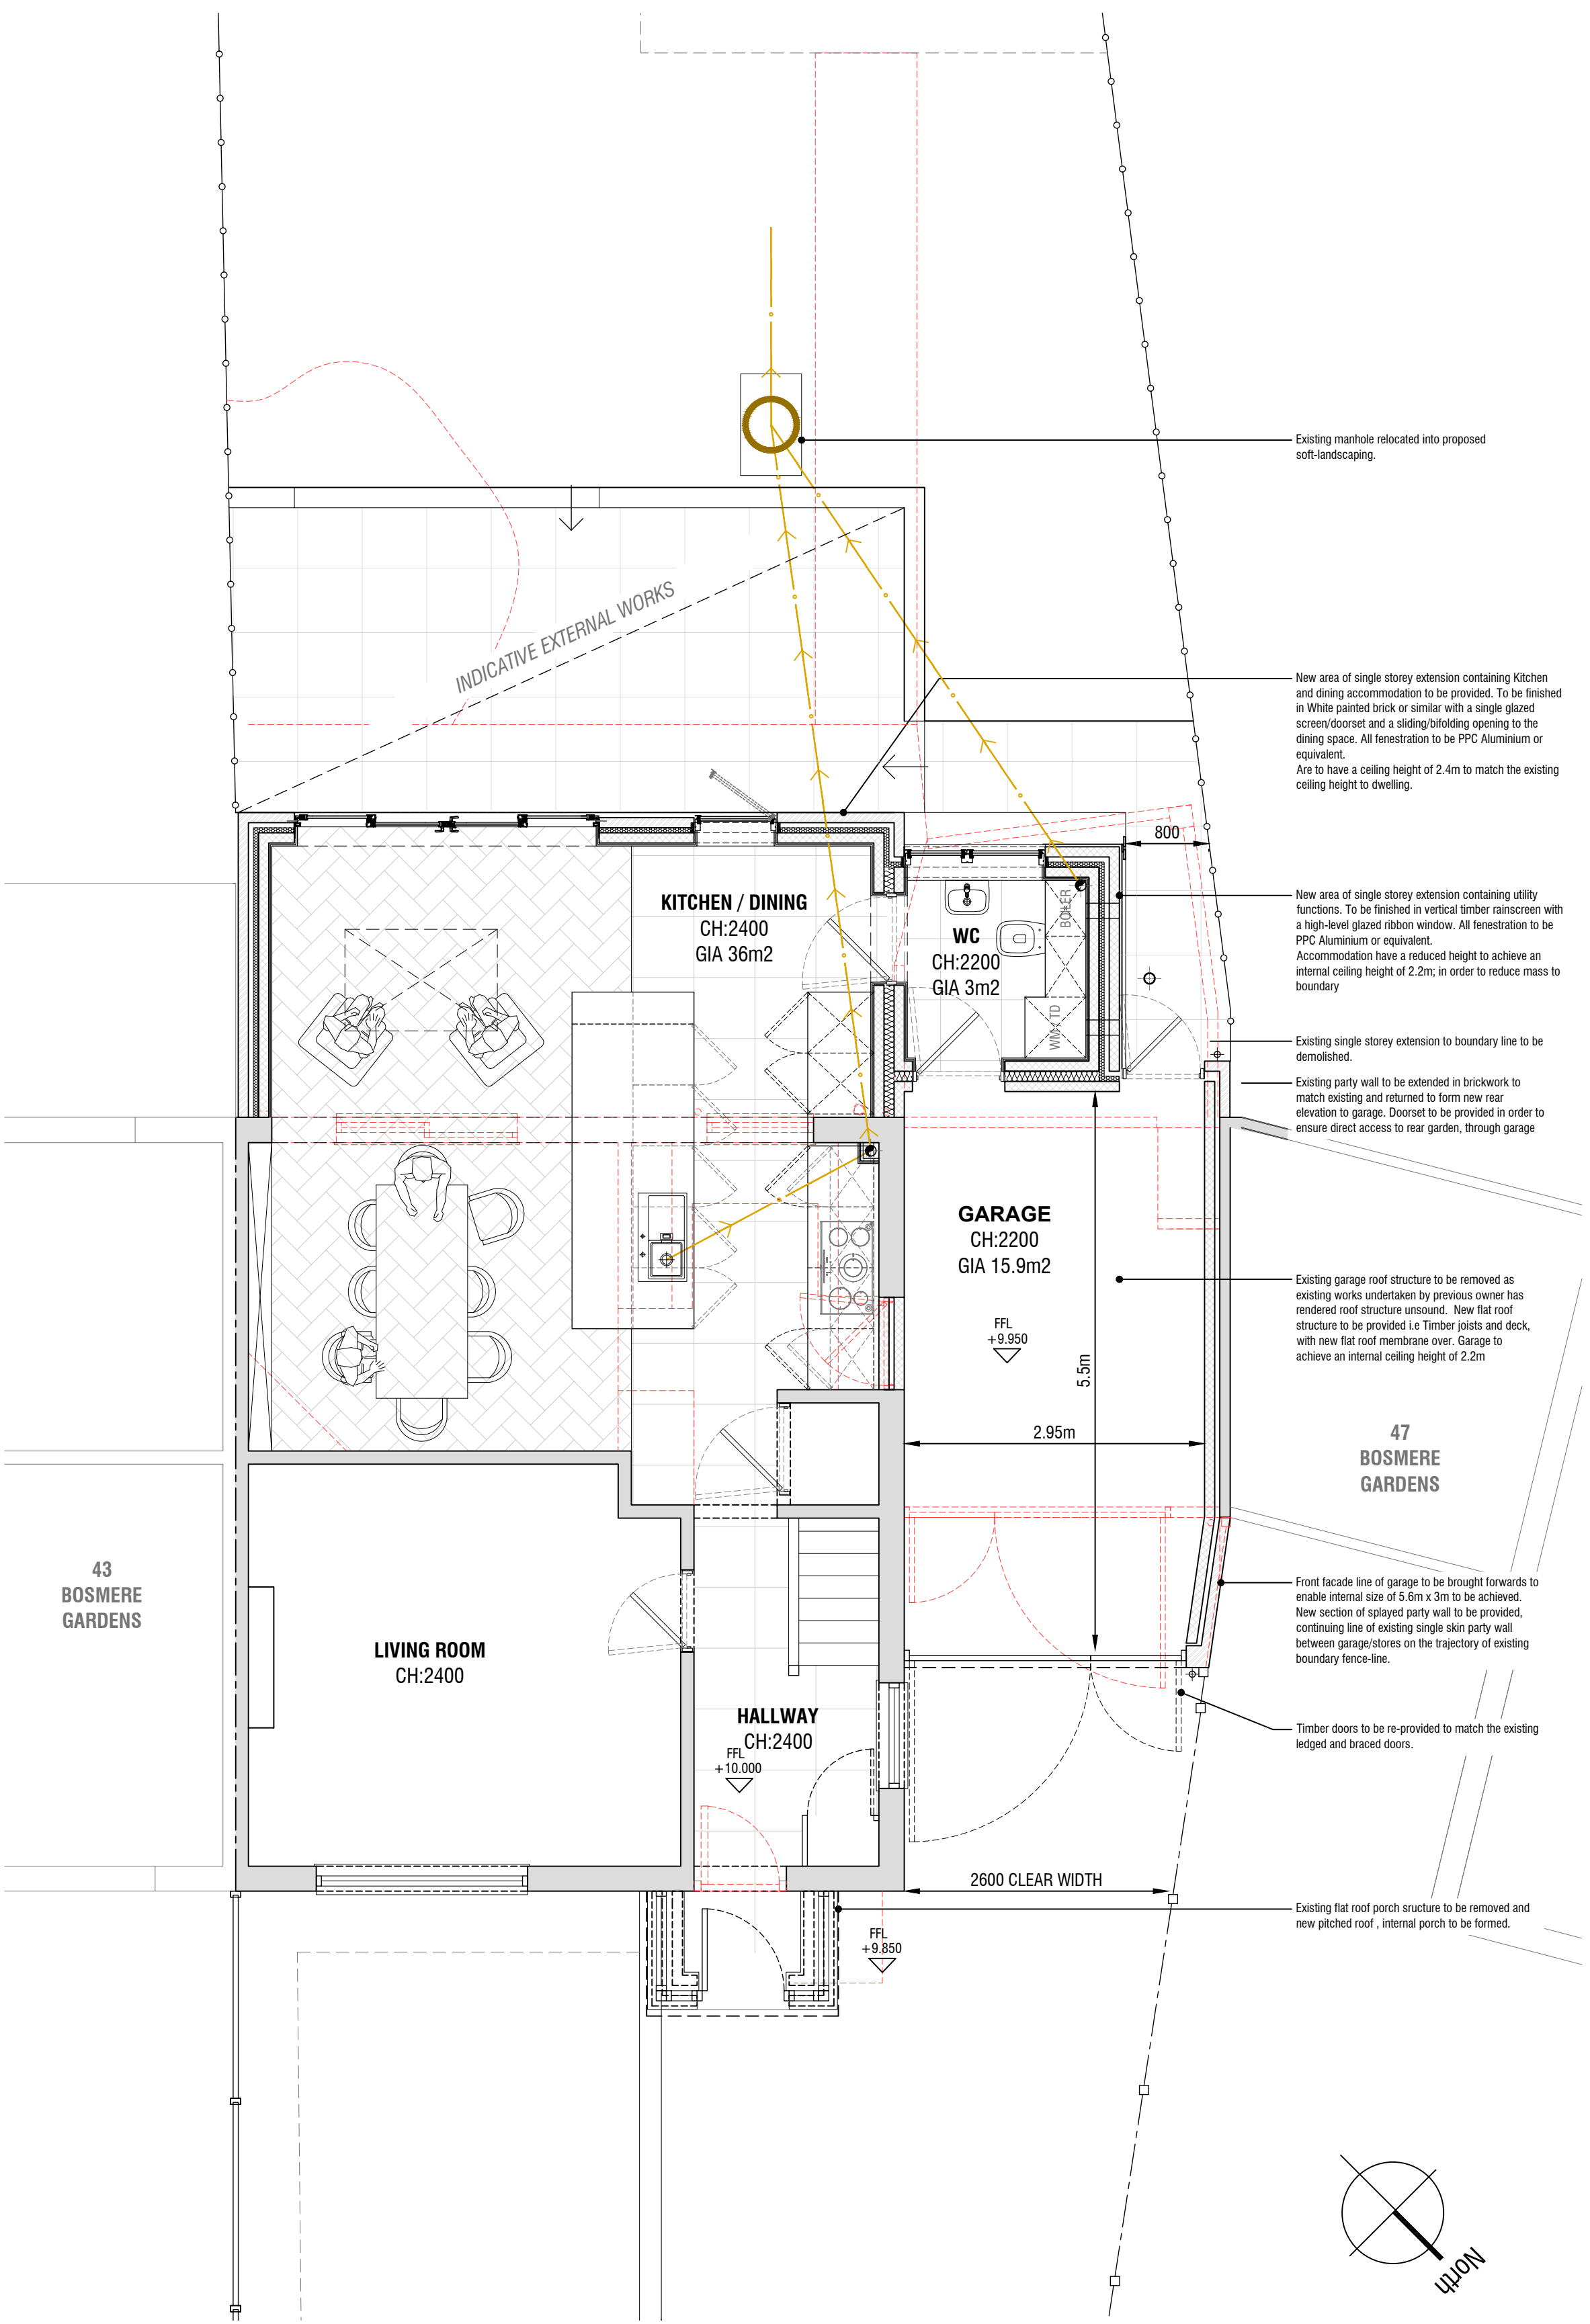


PLANNING

THIS DRAWING IS THE COPYRIGHT OF THE DESIGNER AND MAY NOT BE COPIED, ALTERED OR REPRODUCED IN ANY FORM WITHOUT WRITTEN CONSENT.

DIMENSIONS SHOULD BE CHECKED AND VERIFIED ON SITE AND ANY DISCREPANCIES SHOULD BE RECORDED TO THE DESIGNER.

THIS DRAWING SHOULD NOT BE SCALED AND SHOULD BE READ IN CONJUNCTION WITH ALL OTHER CONSULTANTS DRAWINGS.

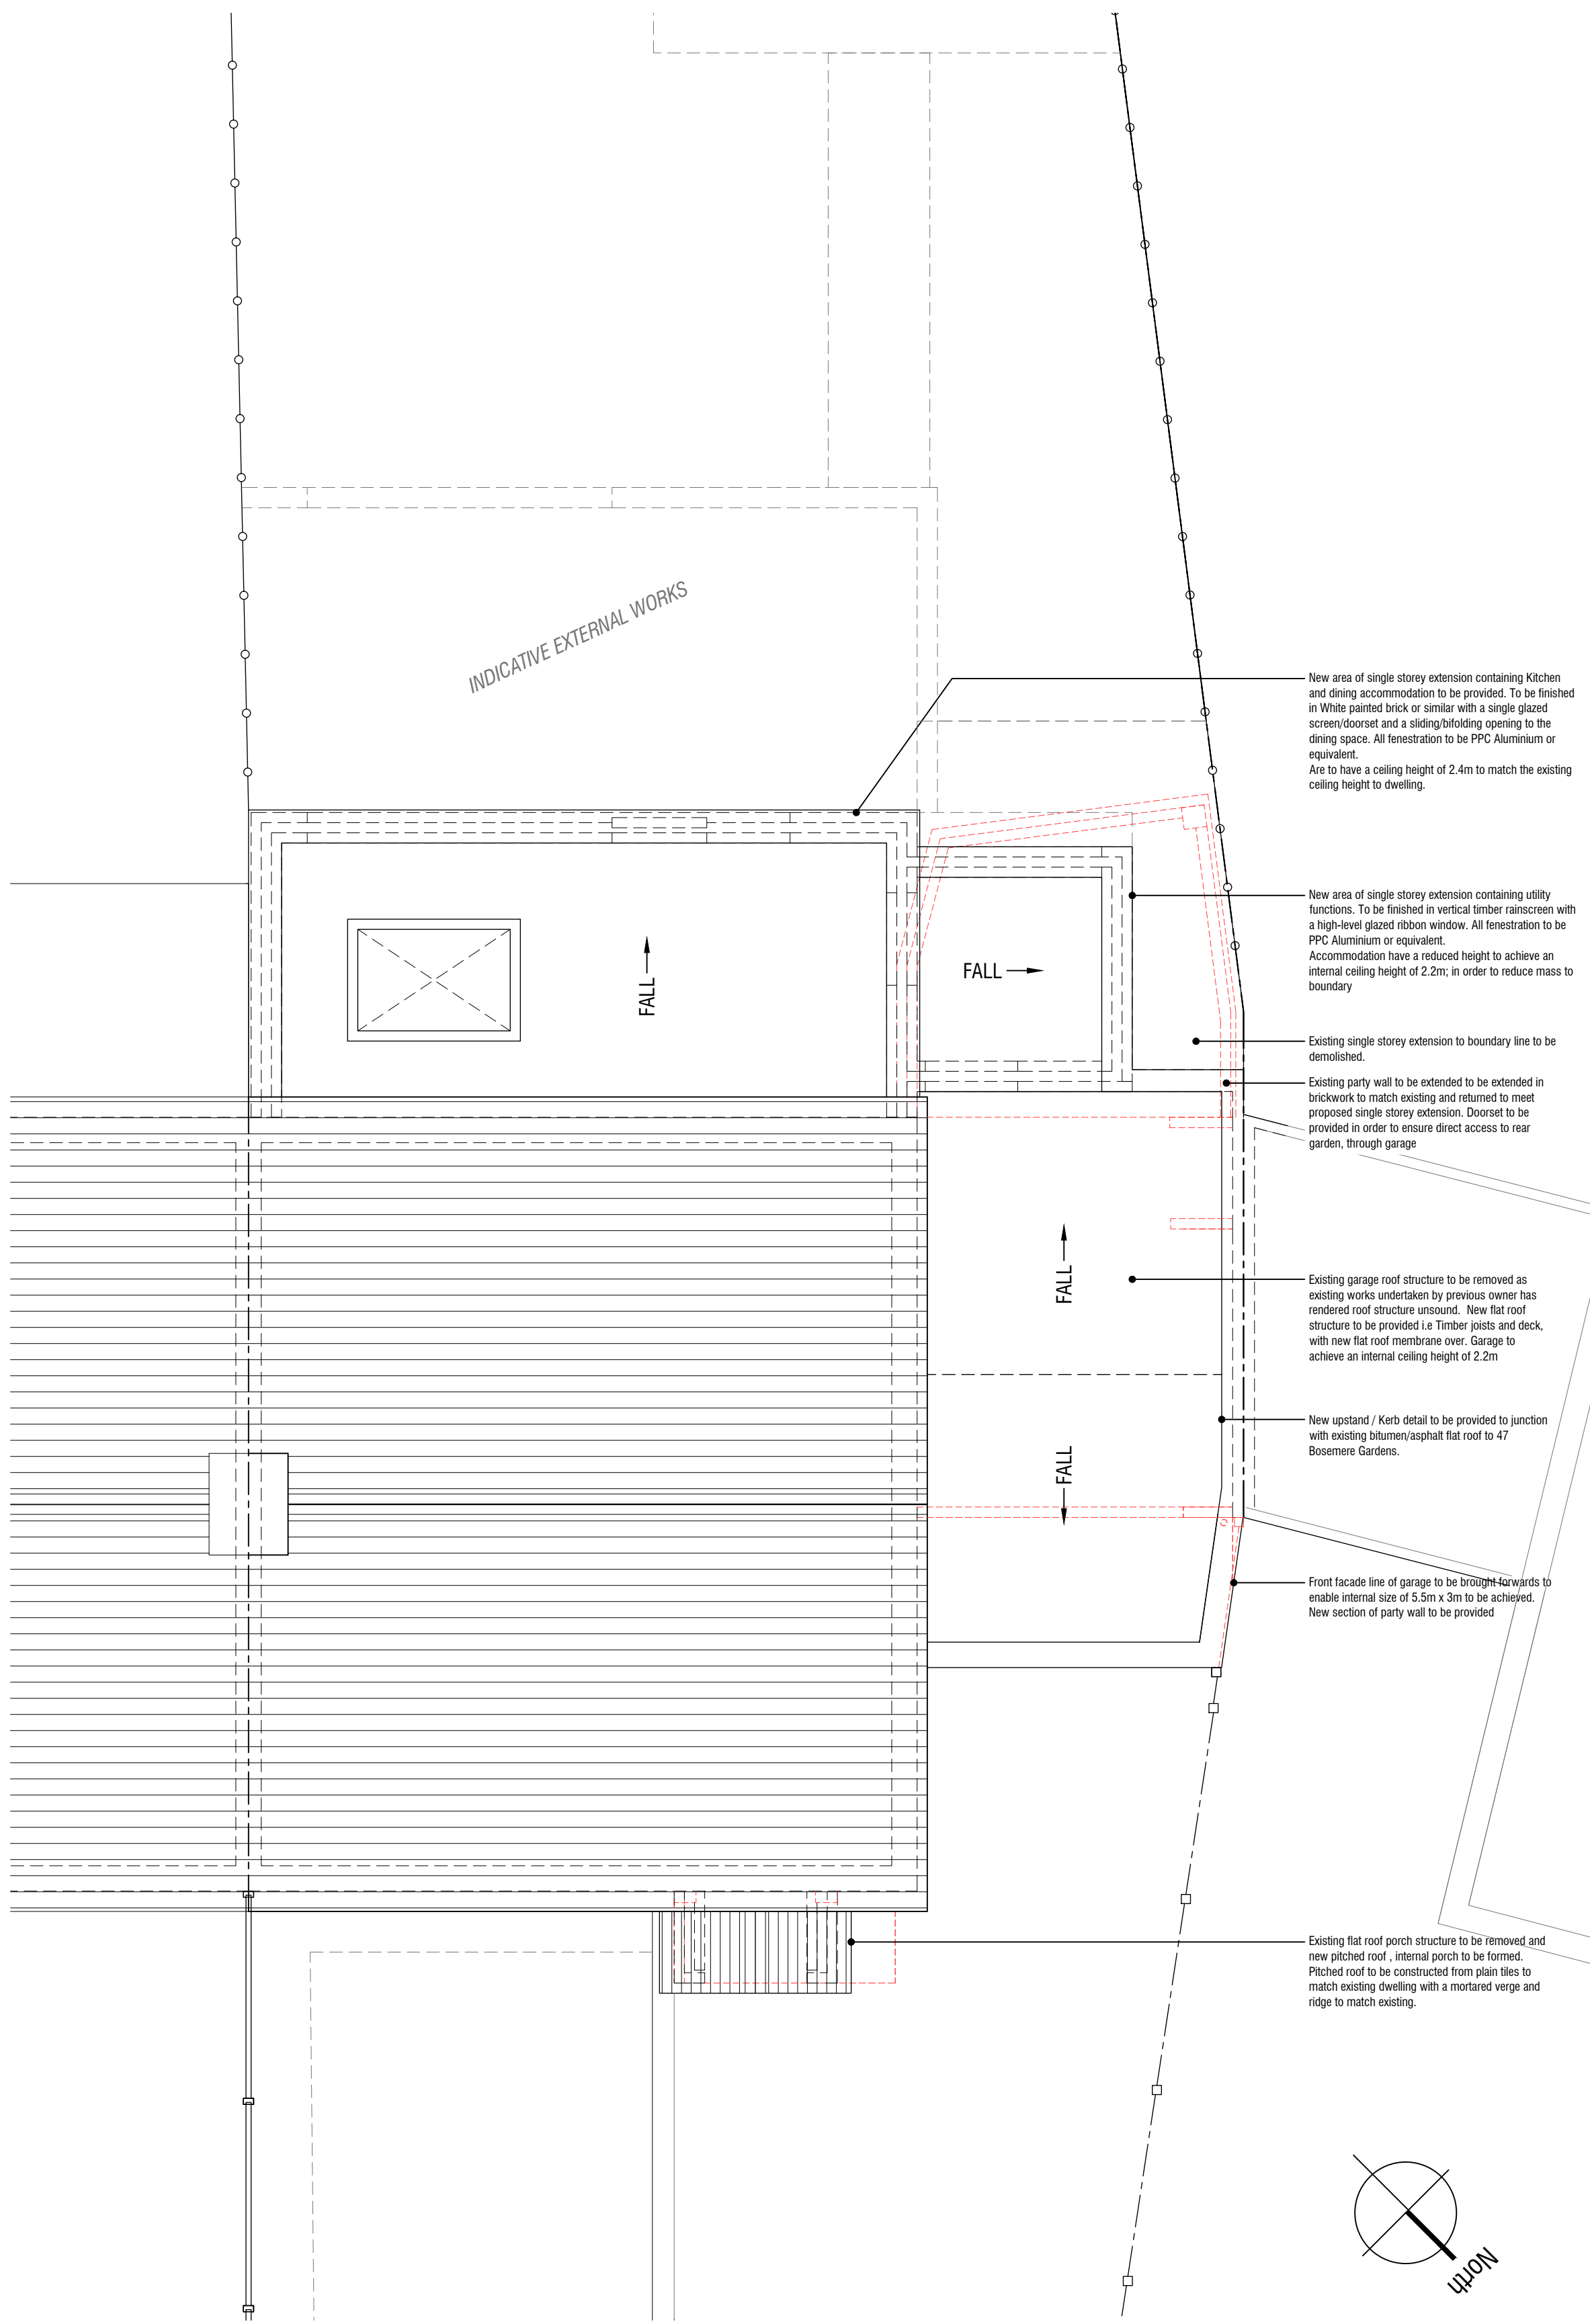

REV	DATE	REVISION	BY
-----	------	----------	----

- Existing construction
- Demolitions

PROJECT: 45 BOSMERE GARDENS EMSWORTH PO107NP	
DRG TITLE: GA PLANS PROPOSED	
JOB NO:	DRG NO: 1210
SCALE @ A1: 1:50 @ A1	DRN BY:
DATE: 07/2019	CKD BY:

REVISIONS:											
A	B	C	D	E	F	G	H	I	J	K	L

