

	Plant schedule				
	Species	Form	Height	Spec.	Density
No	Trees				
4	Acer campestre 'William Caldwell'	std	12-14cm	air pot	as show n
4	Betula pendula fastigiata 'Obelisk'	std	12-14cm	air pot	as show n
3	Crataegus monogyna	std	12-14cm	air pot	as show n
5	Prunus 'Spire'	std	12-14cm	air pot	as show n
1	Sorbus aucuparia 'Cardinal royal'	std	12-14cm	air pot	as show n
No	specimen plants				
1	Amelanchier lamarckii	shrub	multi-stem 250-300cm	65L cg	as show n
1	Corylus avellana	shrub	multi-stem 250-300cm	65L cg	as show n
No	shrubs and groundcover				
7	Bergenia cordifolia 'Purpurea'	shrub	n/a	2L cg	5/m2
13	Choisya ternata 'Sundance'	shrub	40-60cm	5L cg	4/m2
17	Cistus 'Anne Palmer'	shrub	n/a	5L cg	5/m2
9	Escallonia rubra macrantha	shrub	40-60cm	5L cg	4/m2
8	Euonymus fortunei 'Emerald gaiety'	shrub	20-30cm	3L cg	5/m2
12	Fuchsia 'Sunray'	shrub	n/a	3L cg	5/m2
23	Hebe rakiensis	shrub	n/a	2L cg	5/m2
6	Hebe 'Purple Shamrock'	shrub	n/a	2L cg	5/m2
8	Mahonia 'Cabaret'	shrub	20-30cm	5L cg	4/m2
4	Skimmia japonica 'Rubella'	shrub	20-30cm	5L cg	4/m2
16	Sarcococca hookeriana var. humilis	shrub	20-30cm	5L cg	4/m2
15	Sarcococca hookeriana 'Winter Gem'	shrub	20-30cm	5L cg	4/m2
8	Stipa tenuissima	shrub	n/a	2L cg	6/m2
	hedging				
72	Euonymus japonicus 'Green Rocket'	shrub	60cm	10L	3 perlinm
native hedging (bare root stock to be planted between Nov and March)					
Acer campestre					
7	Cornus sanguinea	hedge plant	1.2-1.5m	br	5/lin m
7	Corylus avellana	hedge plant	1.2-1.5m	br	5/lin m
7	Crataegus monogyna	hedge plant	1.2-1.5m	br	5/lin m
5	Ilex aquifolium	hedge plant	1.2-1.5m	15L pot	2/lin m
7	Prunus spinosa	hedge plant	1.2-1.5m	br	5/lin m
7	Prunus padus	hedge plant	1.2-1.5m	br	5/lin m
7	Rosa canina	hedge plant	1.2-1.5m	br	5/lin m
7	Viburnum opulus	hedge plant	1.2-1.5m	br	5/lin m



Betula pendula fastigiata obelisk
(mature height 7-12m high x 1-1.5m wide)



Acer Campestre 'William Caldwell'
mature height 7m high x 2m wide



Amelanchier lamarckii multi stem
(mature height: 4m)




Corylus avellana (mature height: 10m)



Sorbus aucuparia 'Cardinal Royal'
(mature height: 9m high x 4m wide)



Prunus 'Spire'
(mature height 6m high x 3m wide)

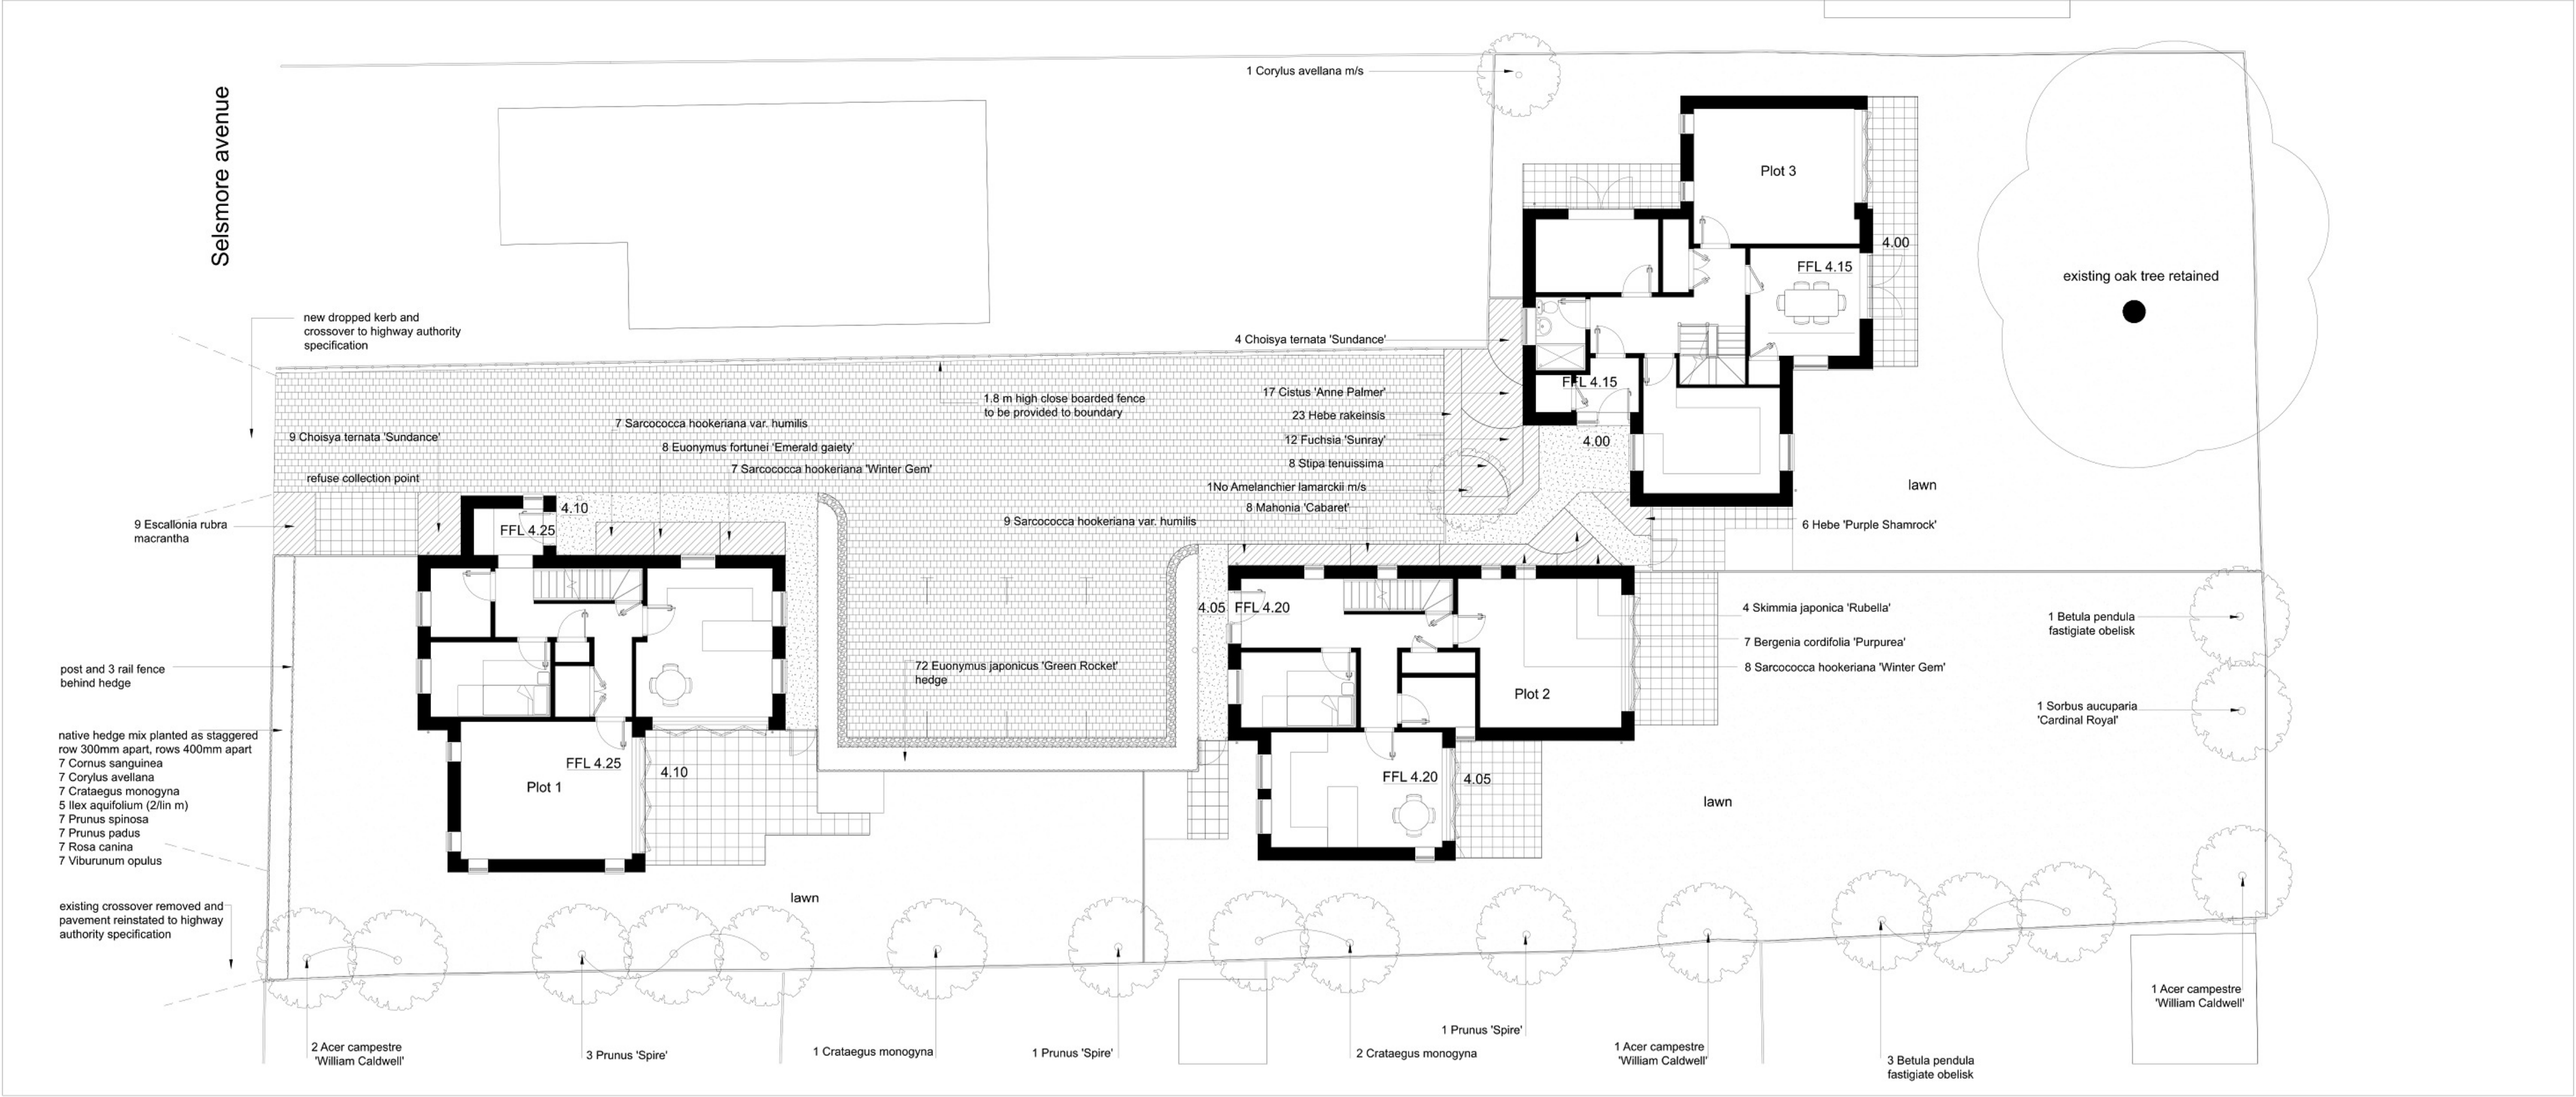

Contractors are not to scale dimensions from this drawing

Revision
Rev A AR tree species changed to suit LPA comments

Date
1.7.19

landscape perspective
Chartered Landscape Architects

2 Hare Hill Close
Woking
Surrey
GU22 8UH

T: 01483 343176 M: 07894 075577
www.landscaperspective.co.uk

Client
Prestige Homes (south) Ltd

Project
7 Selsmore Avenue Hayling Island

Title
detailed planting plan and tree images

Status
for planning

Scale
NTS

Job number
1531

Drawn
AR

Drawing number
L90-301

Date
April 2019

Revision
A

Original size 100mm Copyright Landscape Perspective Ltd