


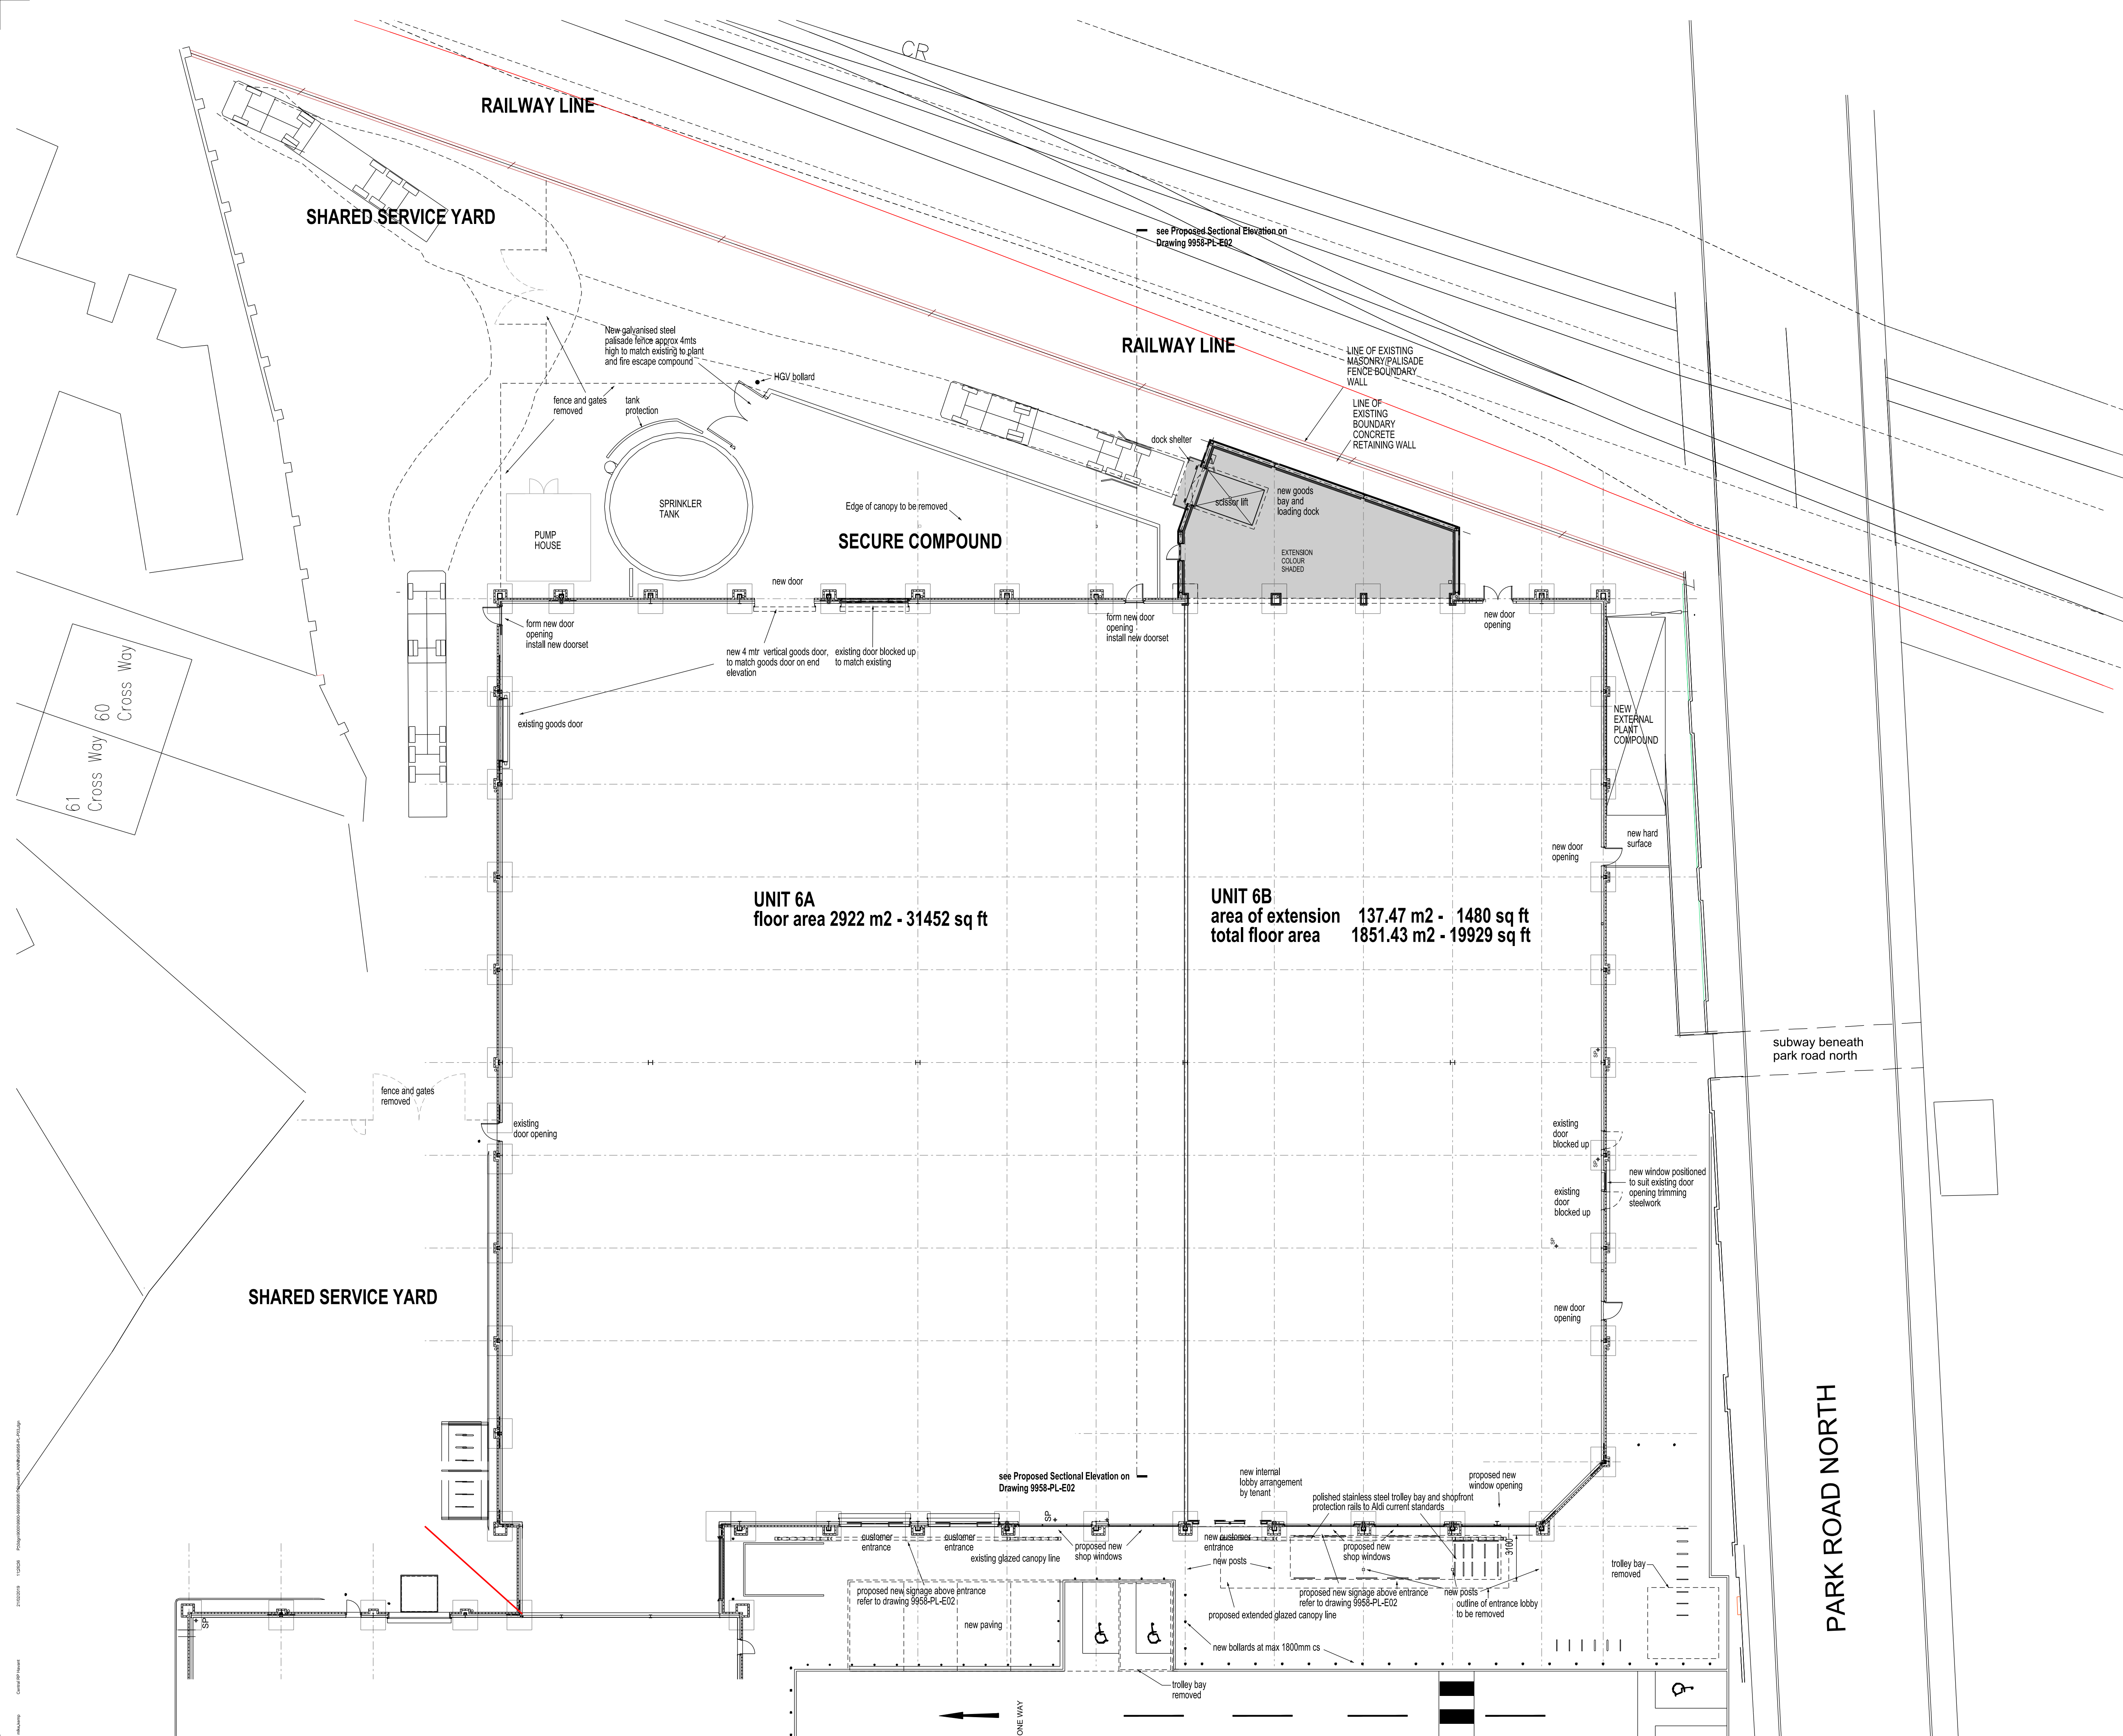

REV.	DATE	NOTES	INIT.
------	------	-------	-------

STATUS

DATE	IDRAWN	ISCALE @ A1
------	--------	-------------

PROJECT	UNIT	CL / SFB	TYPE &	REVISION
---------	------	----------	--------	----------

DRAWING NO.

0000 001 002 00

Site Location Plans	L	GA Plans	P	Elevations	E
Sections	S	Details	D	Prefix Colour	C

MANCHESTER

T. 0161 797 6000 E. manchester@rgp.uk.com
www.rgp.uk.com

19 BEDFORD ROW
LONDON, W1G 7LR