


FOR THE PROPOSED INLET STACK DETAILS SEE DRAWING NUMBER F3.75214
ALTERNATIVELY THE INLET, CABLE DUCT AND VENTILATOR DUCTS CAN BE MADE
TO SUIT THE PIPEWORK/DUCTING SHEET AT THE CONTRACT STAGE.

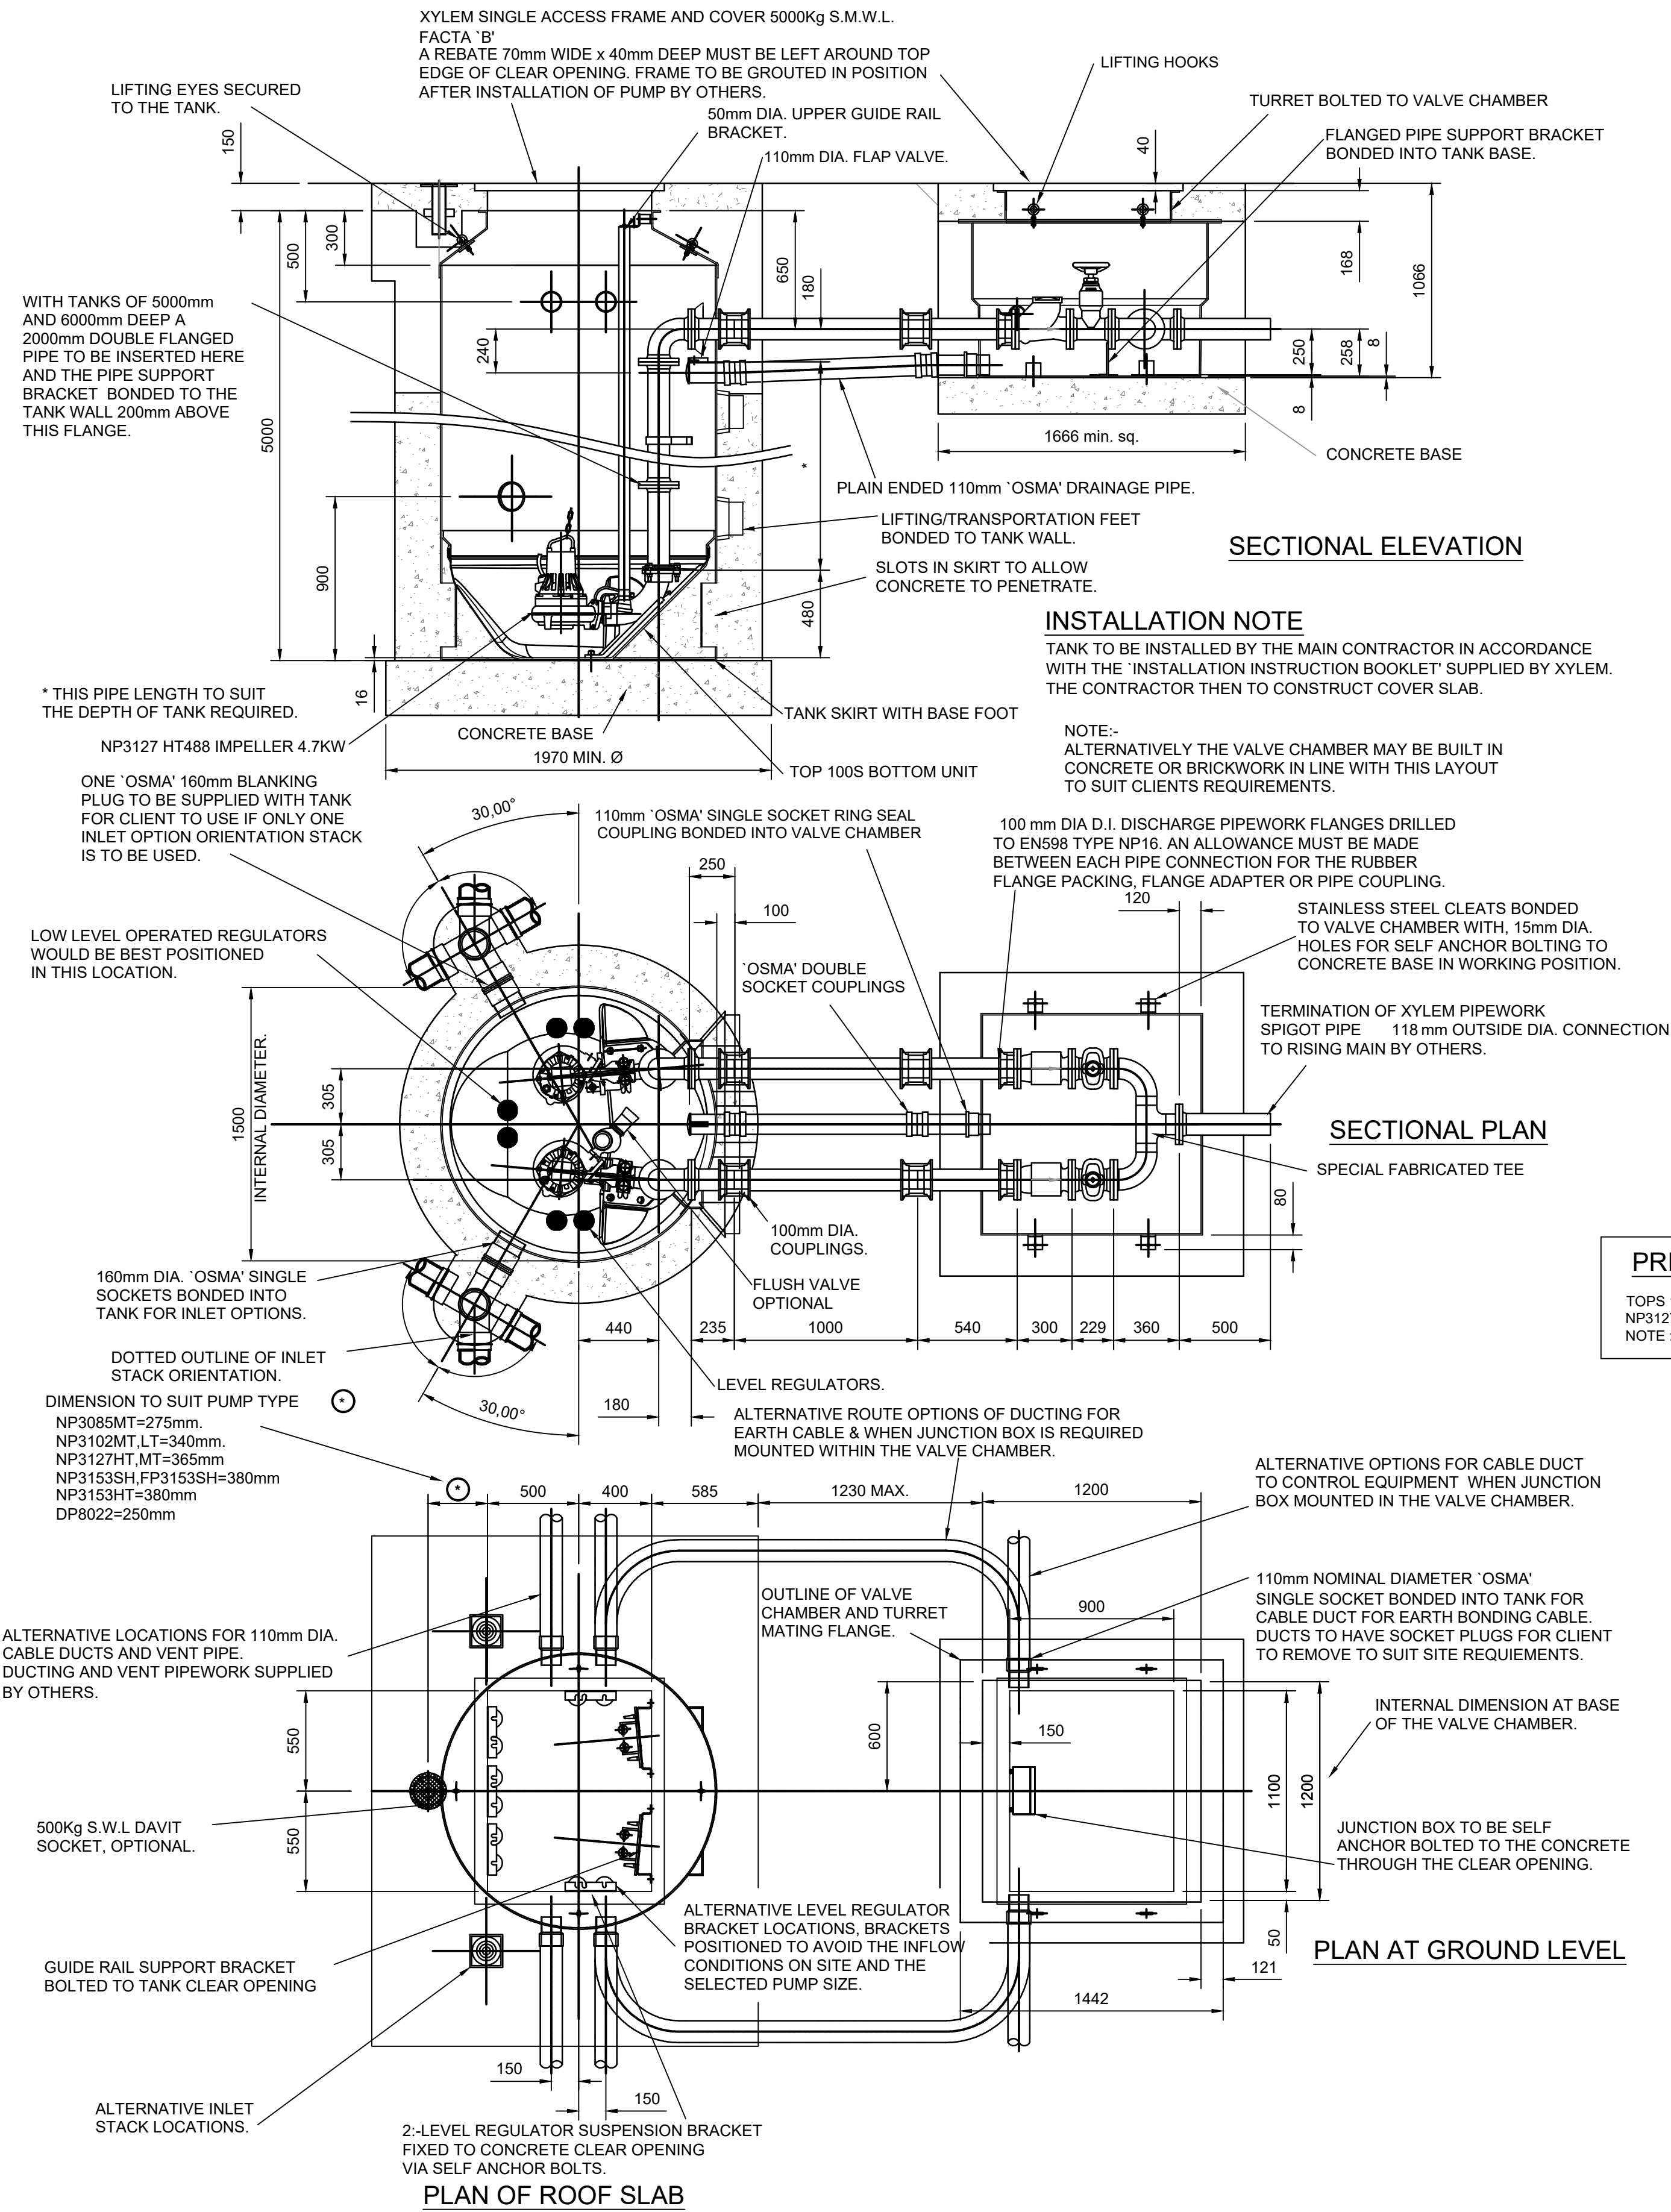

1012052

A1

Based on:	Rev
Architects Drg No.	Rev
Structural Drg No.	Rev
Survey Drg No.	Rev
Other Drg No.	Rev
Other Drg No.	Rev

- Notes**
- THIS DRAWING SHALL BE READ IN CONJUNCTION WITH ALL RELEVANT ARCHITECTURAL, STRUCTURAL AND ENGINEERING SERVICES DRAWINGS, SPECIFICATIONS, SCHEDULES AND PROJECT SPECIFIC DOCUMENTS.
 - ALL DIMENSIONS IN mm UNLESS OTHERWISE STATED.
 - DO NOT SCALE FROM THIS DRAWING.

-	03/04/18	ISSUED FOR TENDER	SJ	SP	SP
Issue	Date	Description	By	Chkd	Verfd

Project
SAXON FIELDS
HAVANT ROAD, EMSWORTH

Client
BARRATT HOMES

Architect
COOPER BAILLIE

Title
DRAINAGE DETAILS
SURFACE WATER PUMPING STATION

Drawing No.	Drawing Status
CLXX(52)5005	D2 - ISSUED FOR TENDER
Job No.	Scale
1012052	1:25 @ A1

CUNDALL

One Carter Lane
London, EC4V 5EP
Telephone: +44 (0)20 7438 1600

Website: www.cundall.com