
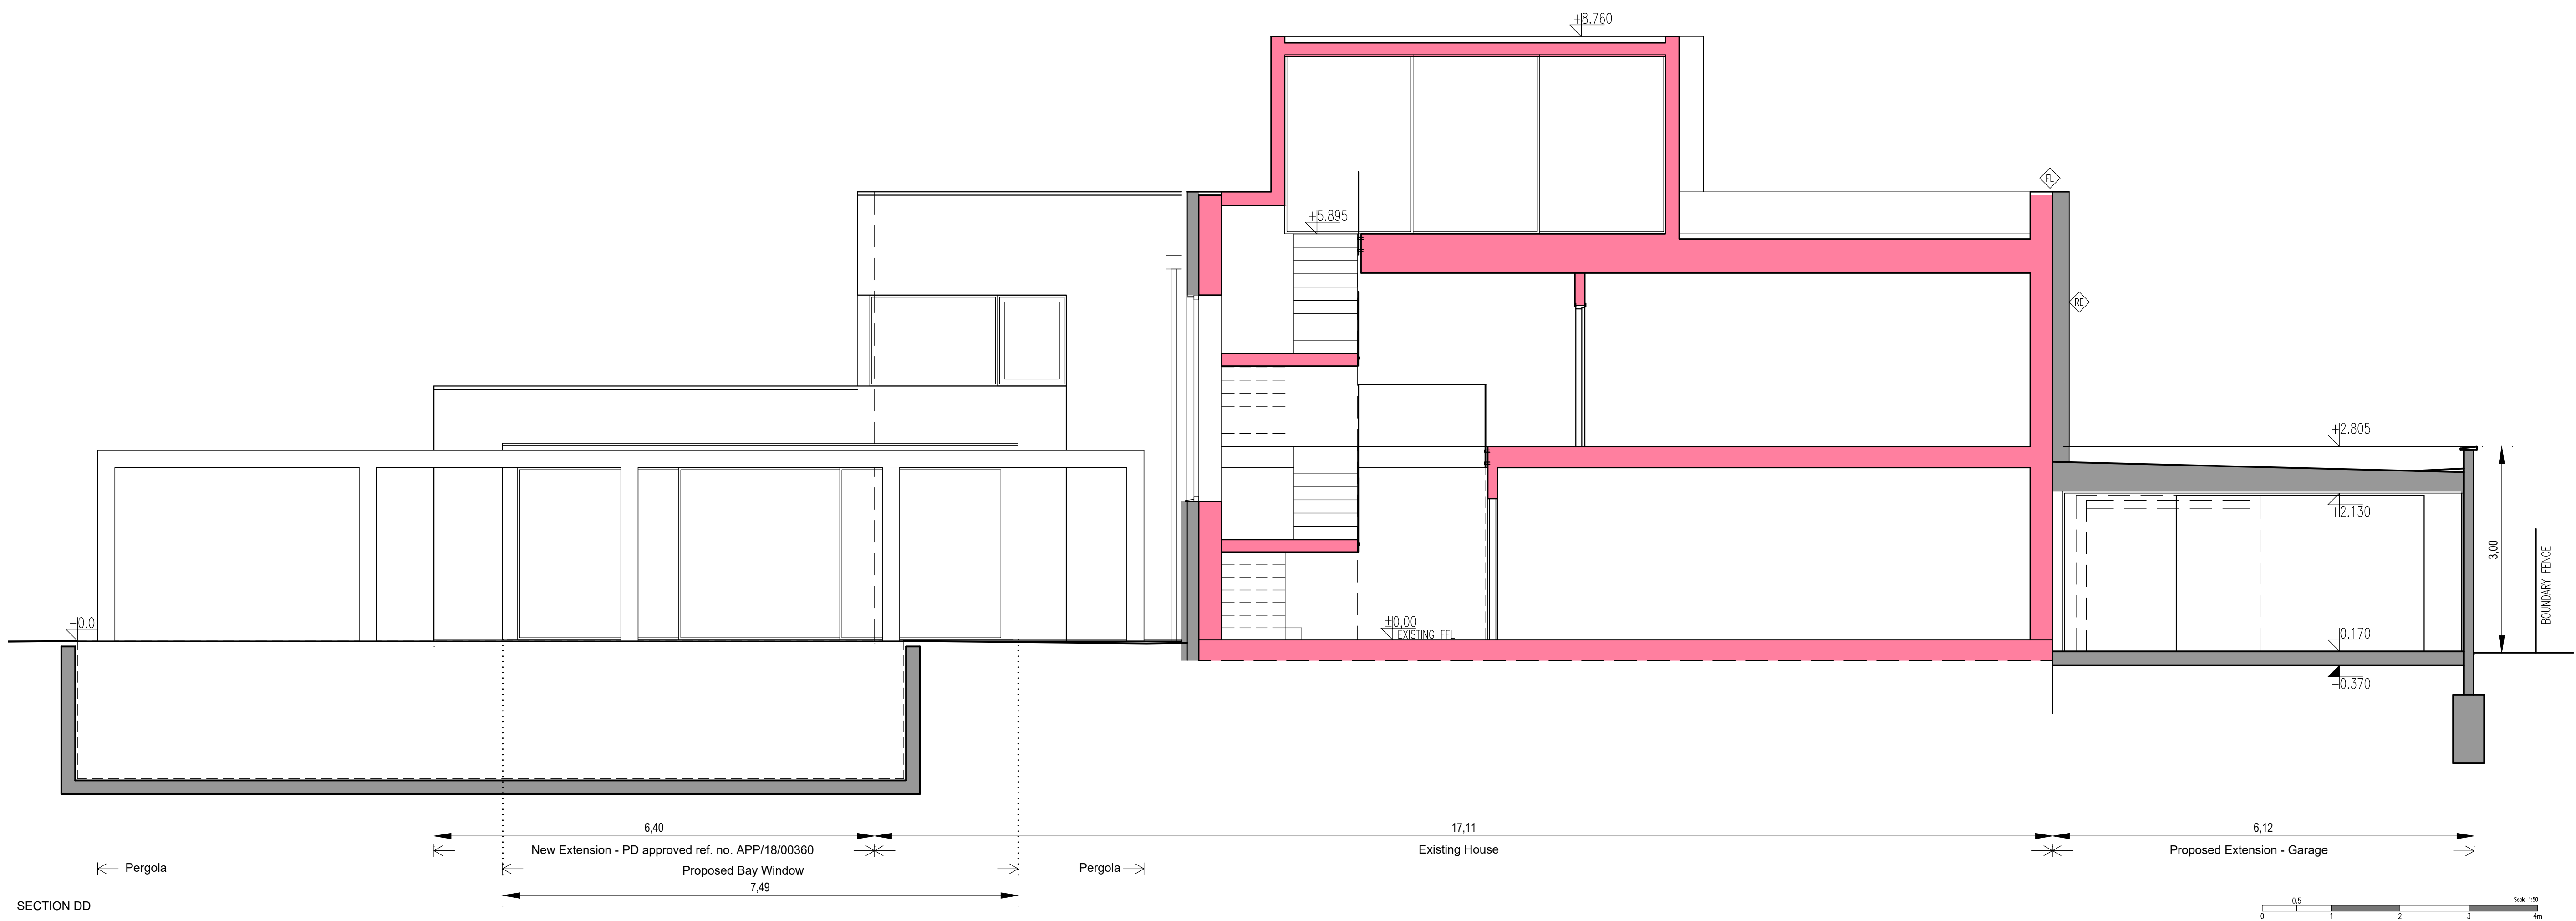
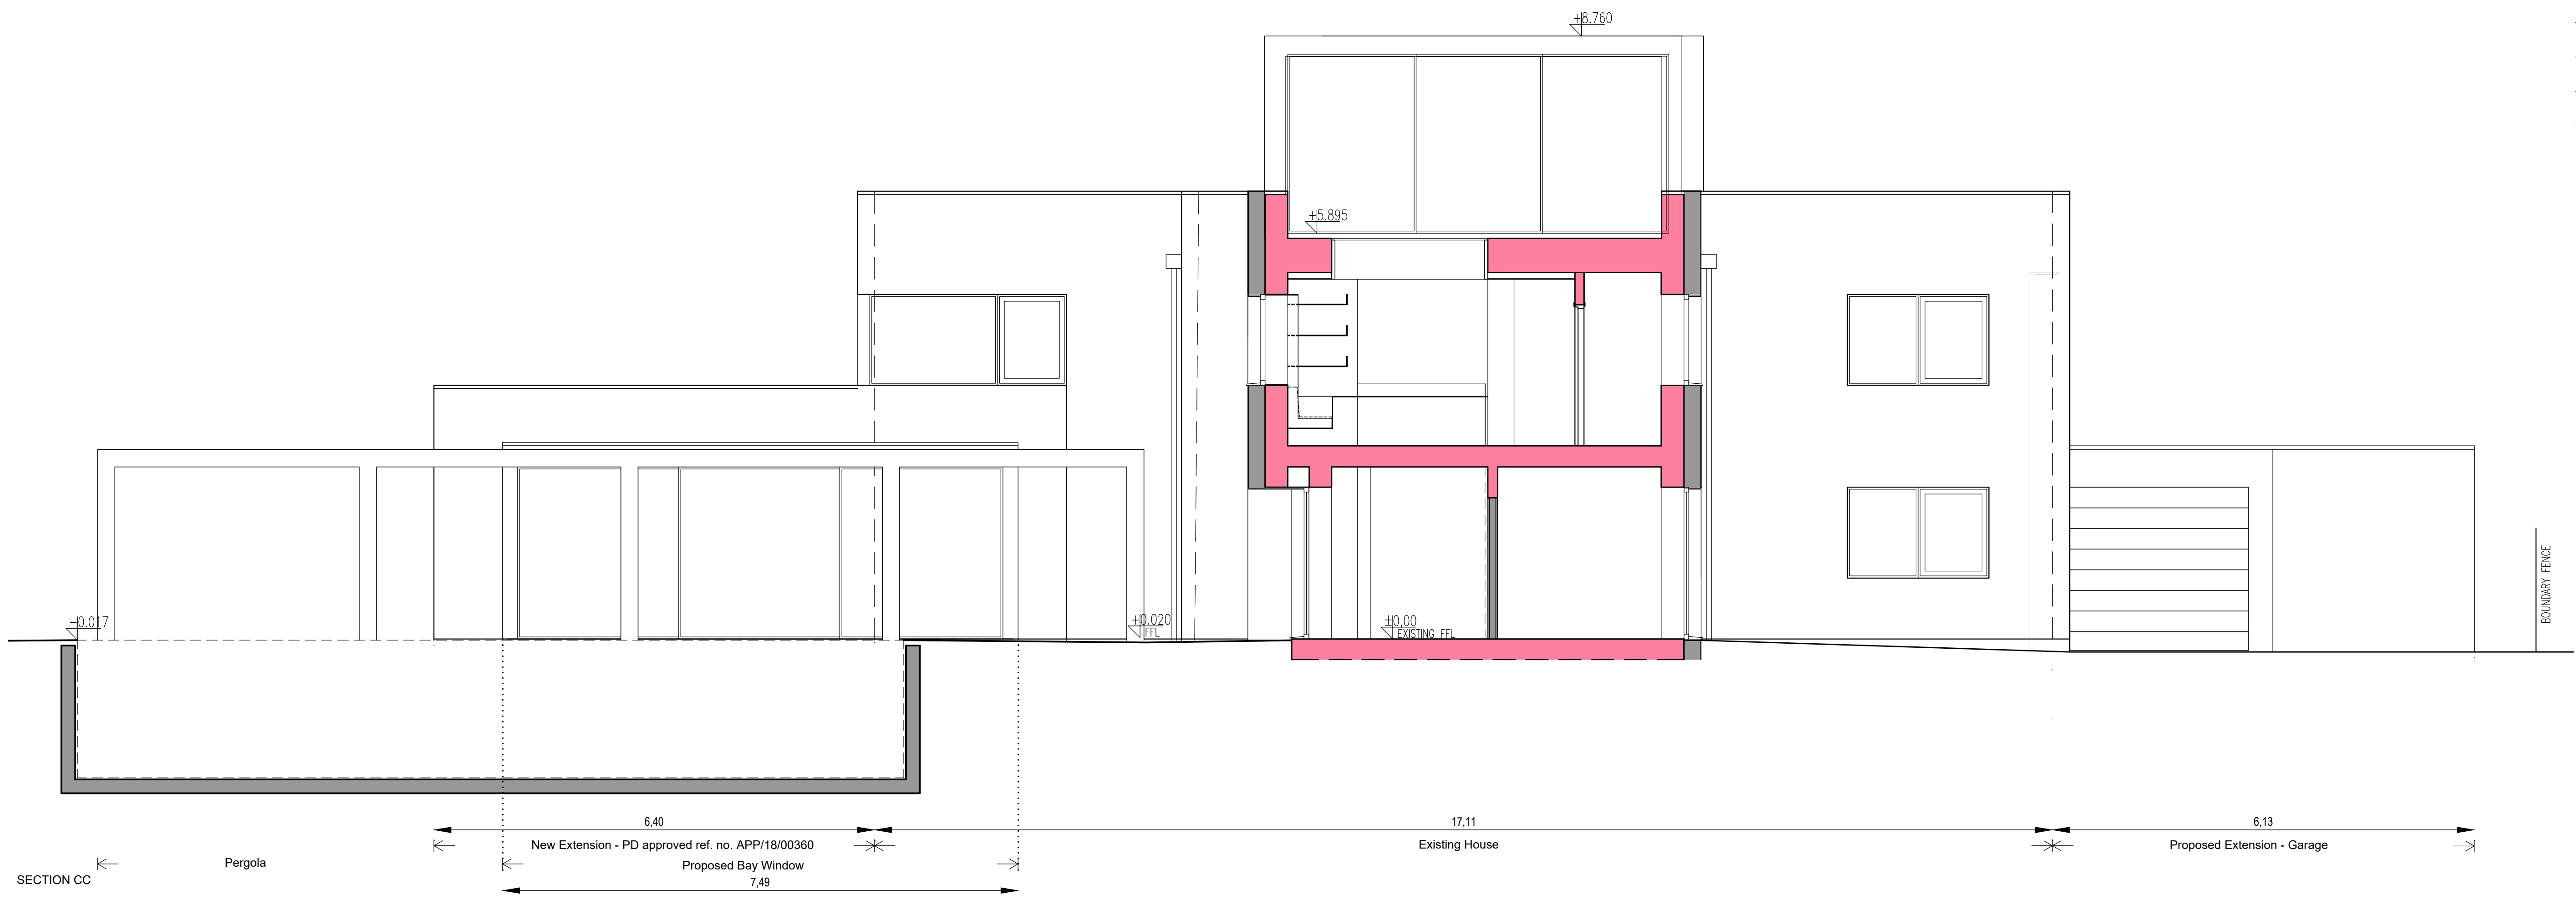


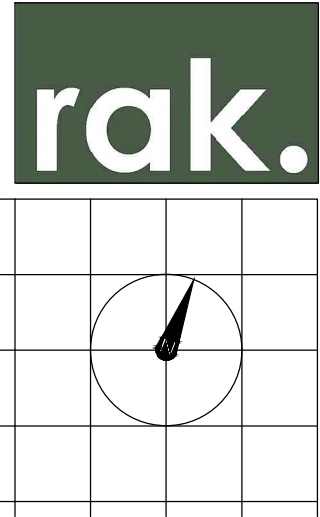

Rev A 2018.08.05 Rear of garage modified.
2018.05.14 Planning Application

Revision	
Project title:	Northshore 40 Sinah Lane Hayling Island, PO11 0HH
Drawing title	Main House - Section CC, DD
Client	Mr and Mrs Nunn
Date	01.02.2018
Scale	1:50 @ A1 or 1:100 @ A3
Status	Planning
Org. no.	1032-00-008 Rev A

Notes
Do not scale this drawing
All dimensions must be checked and rak architects are to be informed of any discrepancies prior to construction, this drawing and any of the details therein remain the copyright of rak architecture ltd.

rak architecture ltd
Lower Lewell Farmhouse,
Lewell,
Dorchester,
DT2 8AP

Phone: +44 (0)1305 246741
www.rakarchitecture.co.uk