



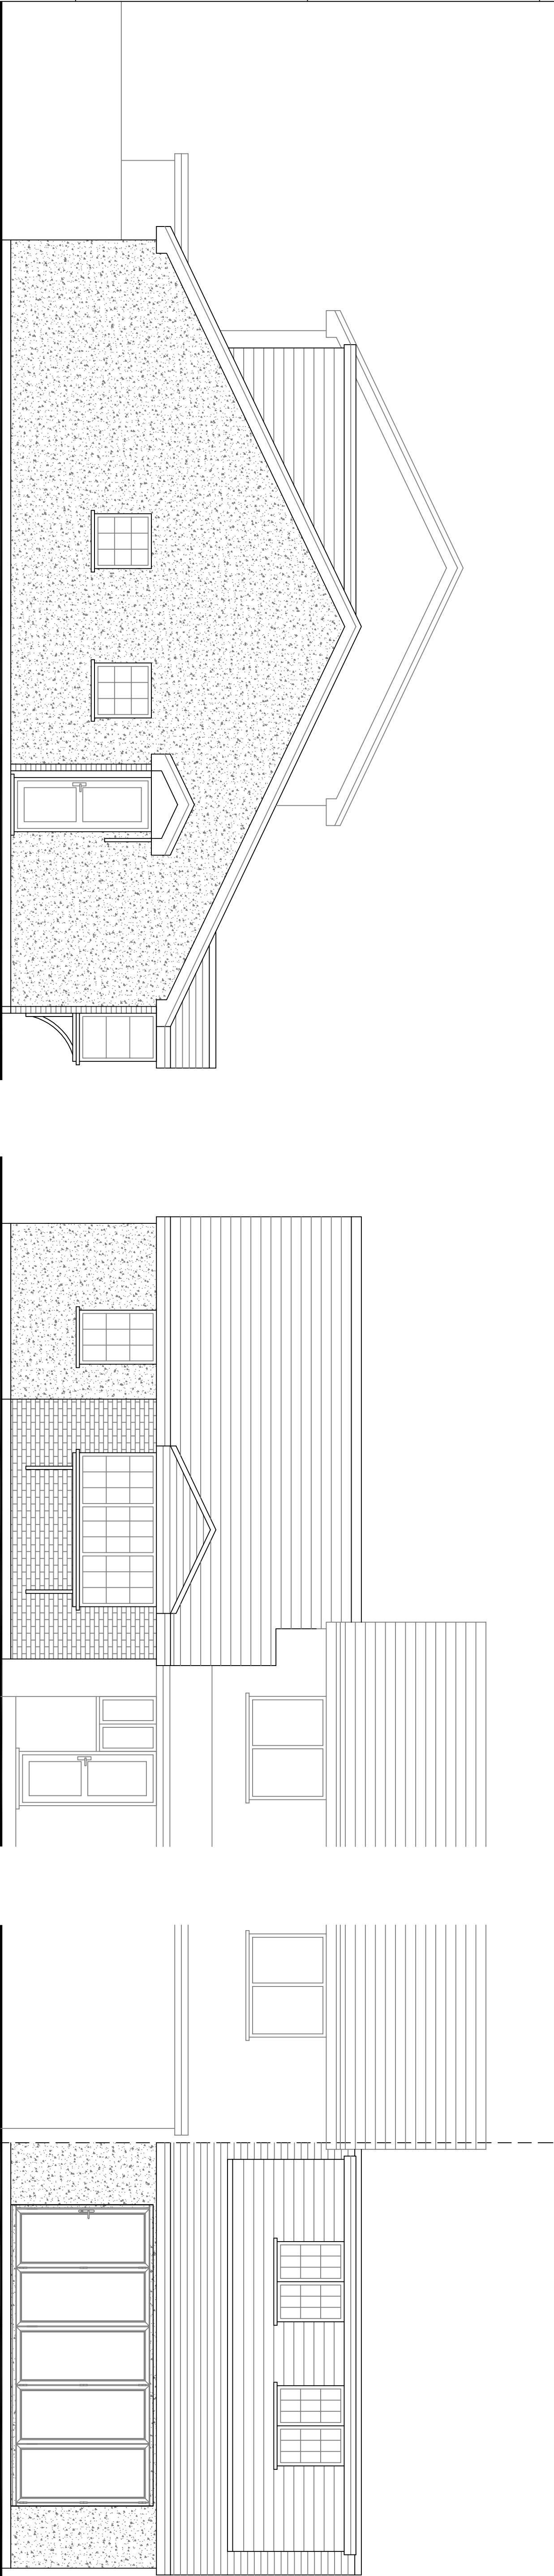

Proposed South Elevation

Proposed East Elevation

Proposed West Elevation

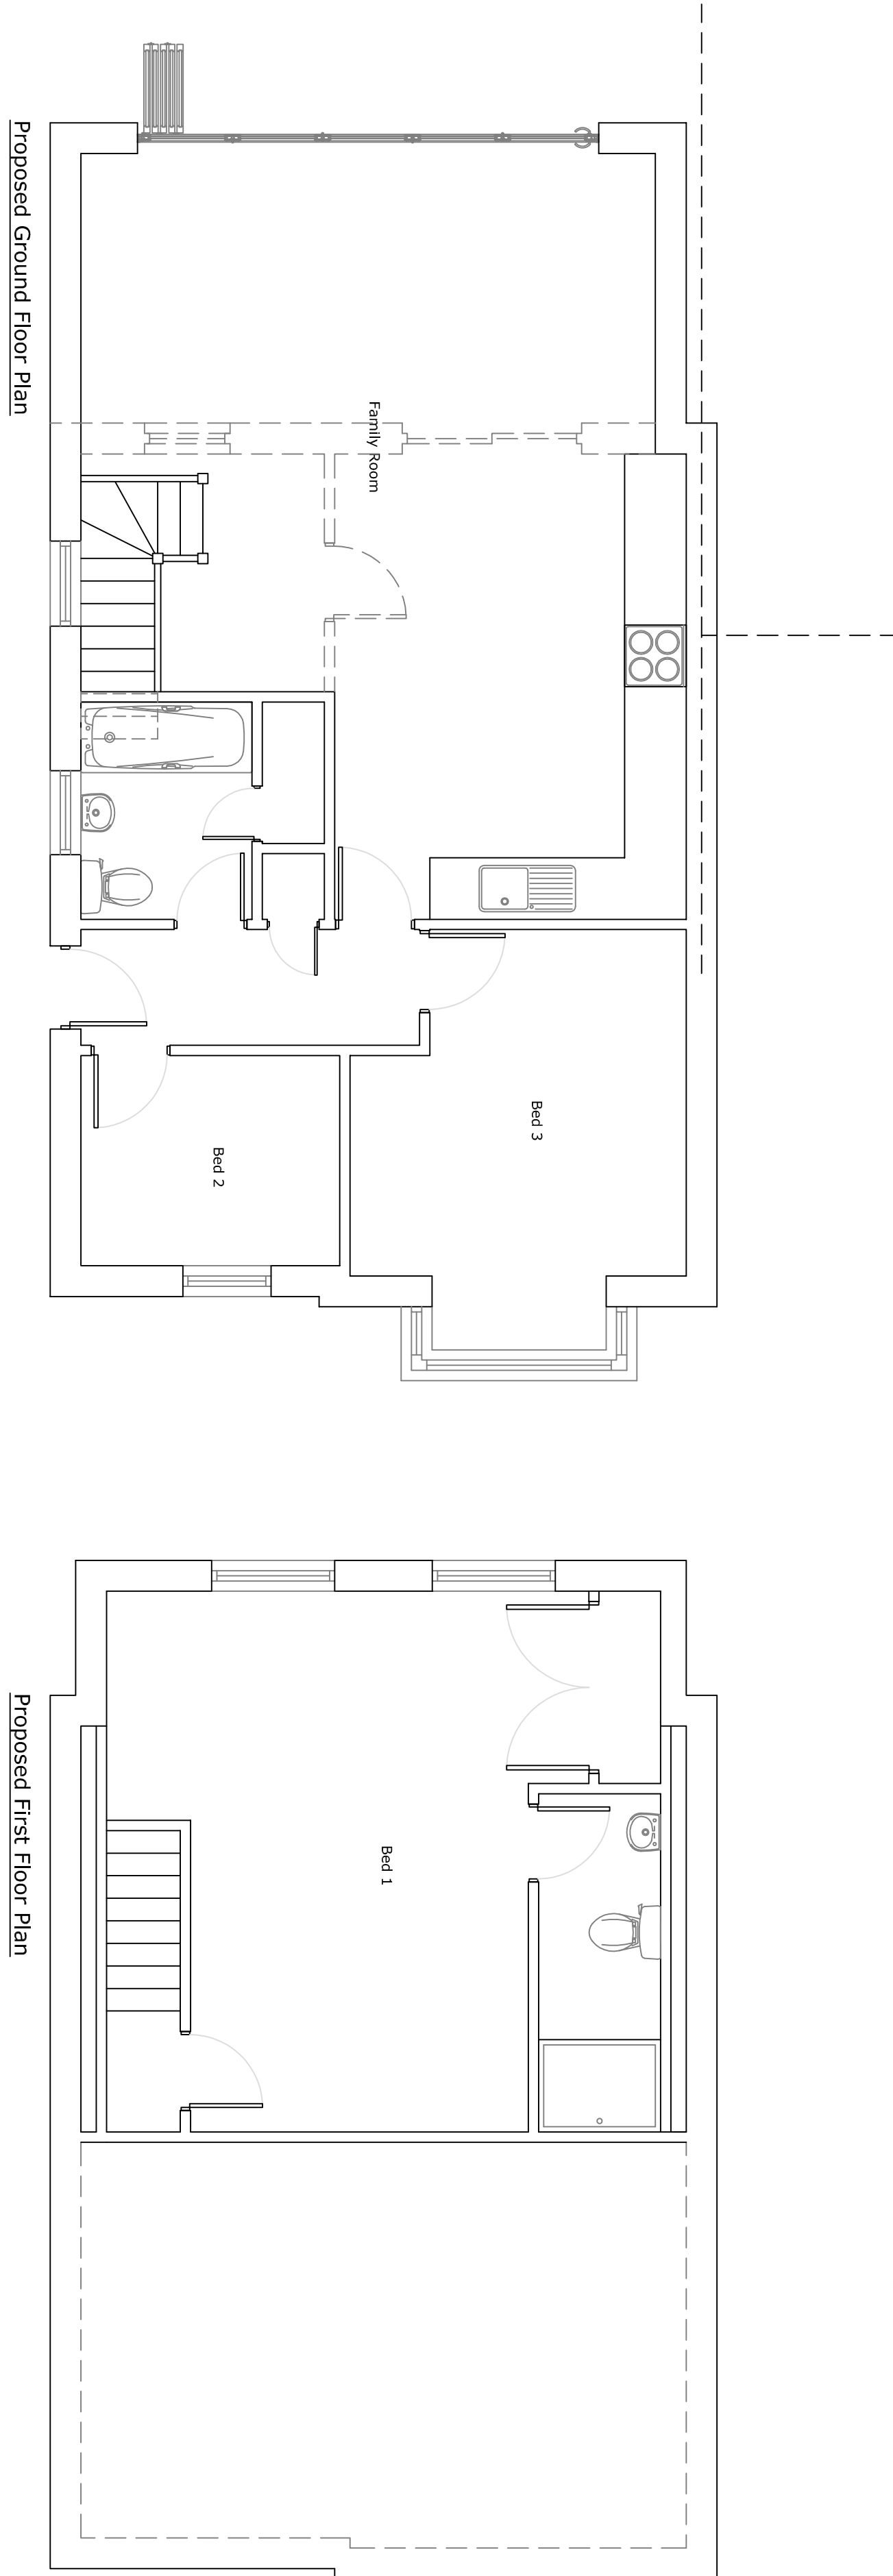

Proposed Ground Floor Plan

Proposed First Floor Plan