



Existing Roof

Not to Scale



Existing Parapet Wall and Solar Photovoltaic Panels

Not to Scale



Van Der Valk ValkPro+ Solar Mounting System

Not to Scale


Existing parapet wall around perimeter of roof, height 0.1m to 1.2m above flat roof level

Proposed solar voltaic panels. Top edge of panels 0.31m above flat roof level



Existing Roof with Proposed Solar Photovoltaic Panels

Not to Scale

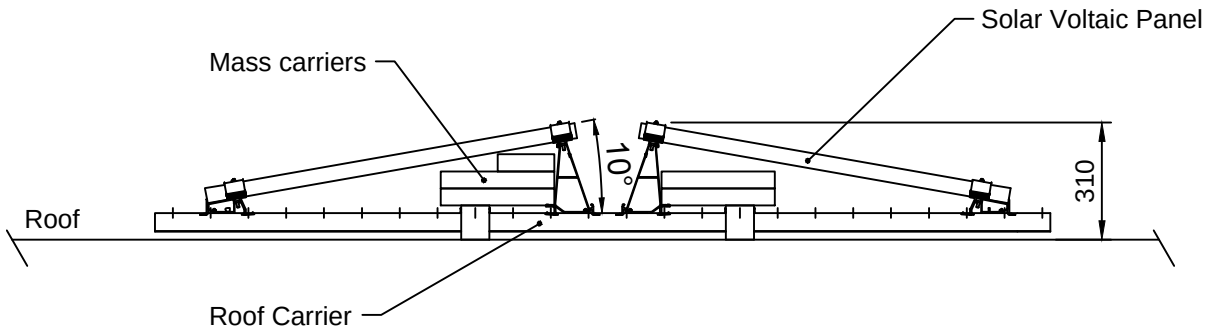

Van Der Valk, ValkPro+ solar mounting system.

Typical Mounting Detail of Solar Photovoltaic Panels

Scale 1:20

The copyright in this drawing is vested in Batchelor Electrical Ltd. and may not be reproduced without express permission. This drawing is to be read in conjunction with all other contract drawings, specification and documentation.

Notes.

1. Power generated facility rated at 662.40kW.
2. Solar modules to be mounted on flat roof using ValkPro+ solar mounting system.
3. Highest point of solar panels 0.31m above existing finished roof level. Existing parapet wall around main roof ranges from 0.1m to 1.2m in height.
4. No solar equipment will be mounted within 1m of external edge of roof.

Information



Batchelor
ELECTRICAL

Batchelor Electrical Ltd
15 Albany Business Park, Cabot Lane, Poole, Dorset BH17 7BX
Telephone: 01202 266200 Facsimile: 01202 266201
www.batchelor-electrical.co.uk



Client

EDF

Site Location

Havant Tesco
Extra 6002
Solent Road
PO9 1TR

Drawing Title

Solar Photovoltaic
Mounting Details

Scale	Date	Drawn By	Approved By
As shown	11 Feb 19	MB	JF

CAD File Reference	Revision
1005247-LP3	-