


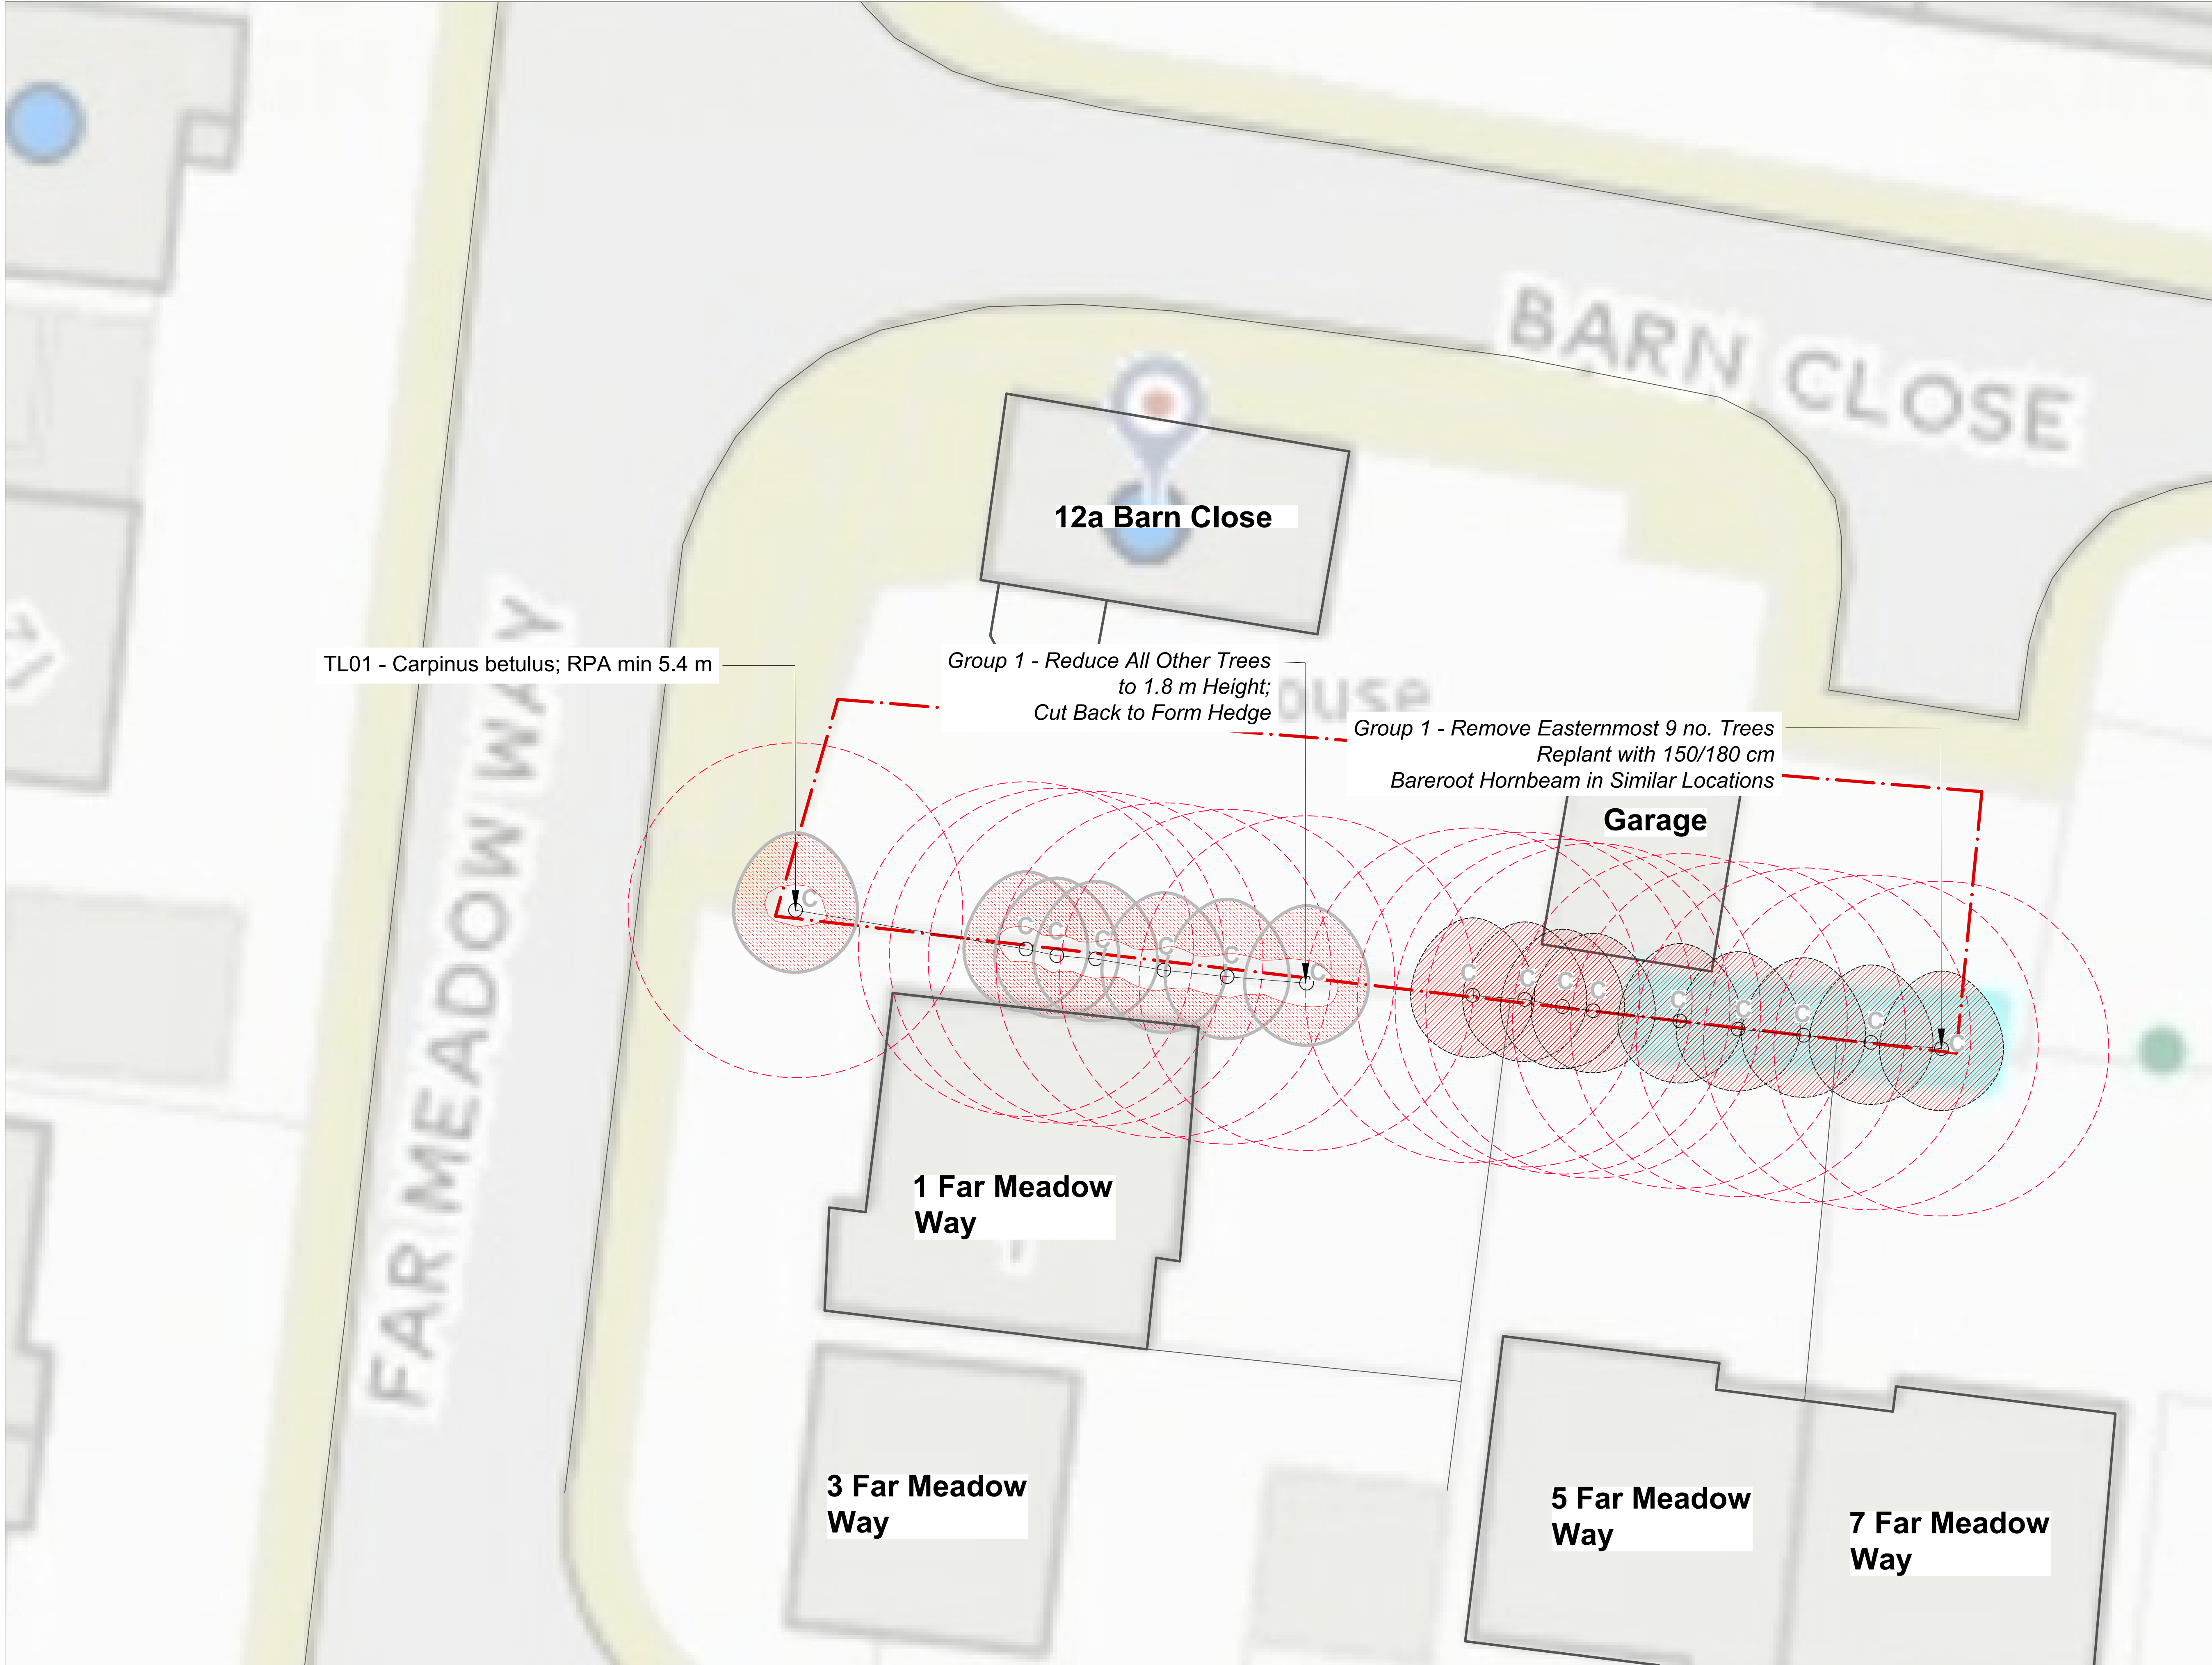

Legend

Site Survey Boundary.

Tree and Shrub Numbers.

Tree Root Protection Areas
Tree Root Protection Areas calculated and specified in accordance with BS 5837:2012 - 'Trees in Relation to Design, Demolition and Construction - Recommendations'.

Category C Trees
Trees of Low Quality and Value.

Tree Removal
Trees Proposed for Removal.

Tree Surgery Works
Proposed Reduction and Cutting-back of Trees.

- Notes:
1. Drawing to be read in colour.
 2. For details of existing trees and vegetation refer to: LLD1661-ARB-SCH-001 - Existing Tree Schedule;

PLANNING ISSUE

Rev	Description	Date	Initials
00	Planning Issue	07.05.19	GS

LIZARD
Landscape Design and Ecology

The Old Bank, 34 South Street, Tarring, Worthing, West Sussex, BN14 7LH
T: 01903 216033 E: lizardlandscape@btconnect.com W: lizardlandscapeecology.com

Client
Mr C Monk
Project Title and Location
12a Barn Close
Emsworth

Drawing Title
Tree Removal Plan

Scale
1:100@A1


Drawn
GS

Approved
JJ

Date
07.05.19

Drawing No
LLD1661-ARB-DWG-002

Revision
00

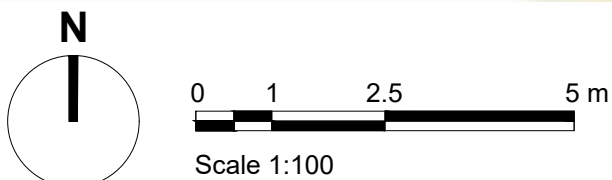

Tree Removal Plan
12a Barn Close, Emsworth