


SITE SPECIFIC HAZARDS

IN ACCORDANCE WITH THE REQUIREMENTS OF THE COM REGULATIONS 2015 THE FOLLOWING SIGNIFICANT RESIDUAL HAZARDS HAVE NOT BEEN DESIGNED OUT OF THIS PROJECT AND MUST BE TAKEN INTO CONSIDERATION BY CONTRACTORS PLANNING TO UNDERTAKE THE WORKS SHOWN ON THIS DRAWING.

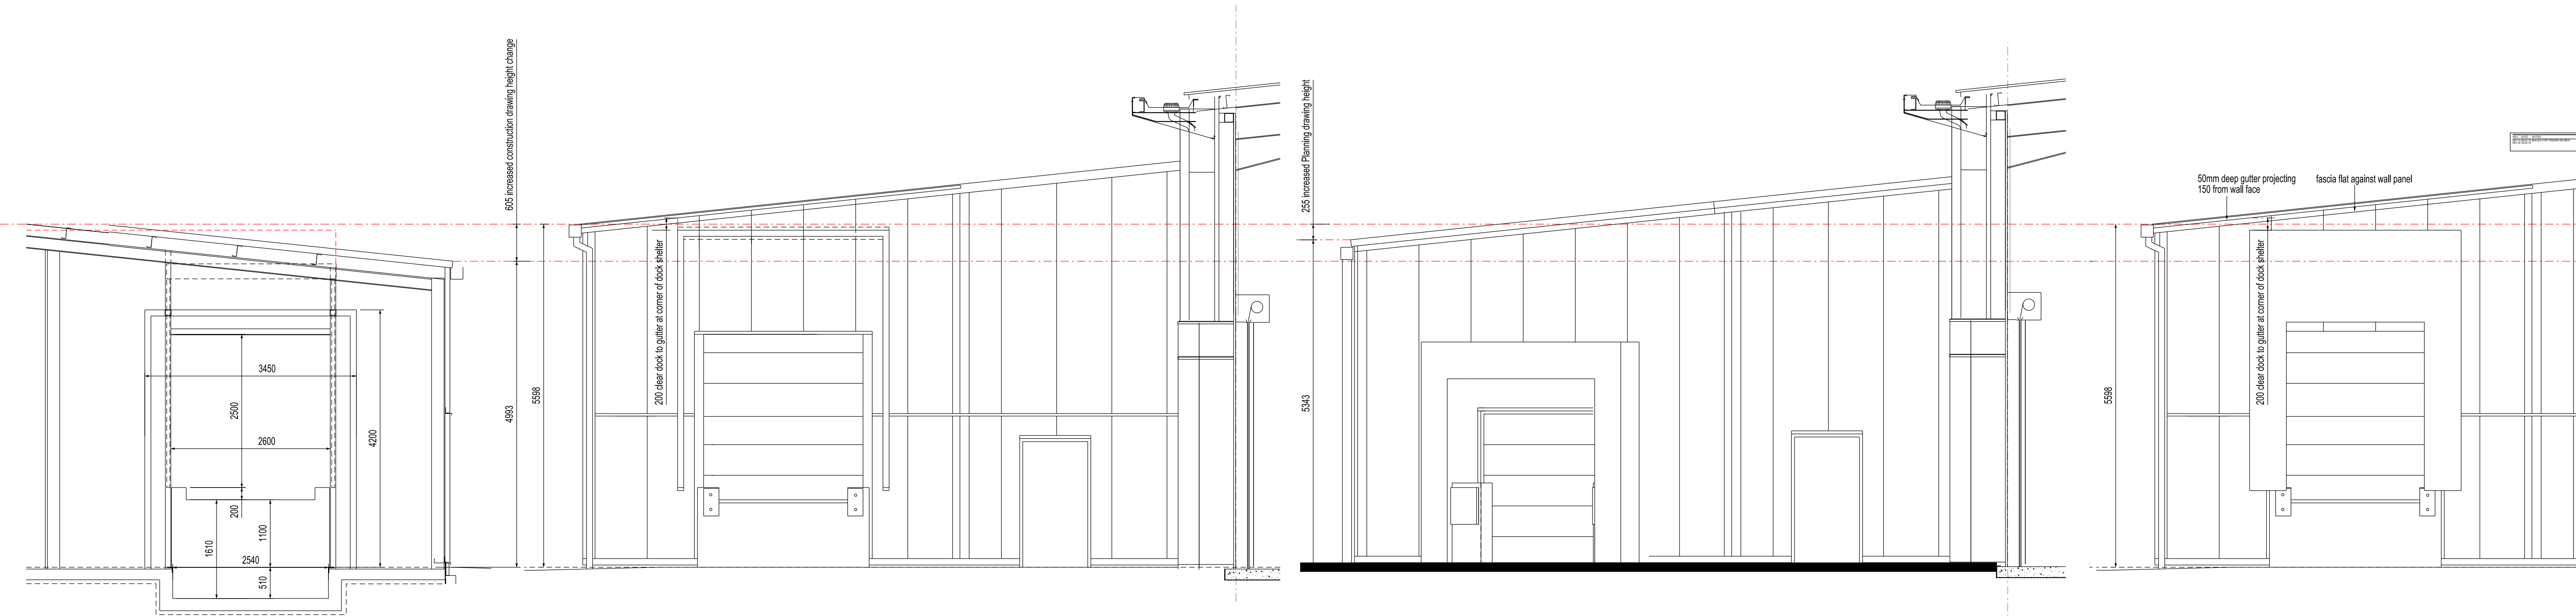

TRUE INTERNAL ELEVATION ON LOADING DOCK WALL AS CURRENTLY DRAWN FOR TENDER

PROPOSED EXTERNAL CONSTRUCTION ELEVATION SHOWING SHELTER SUPPORT FRAME- RAISED TO ACCOMODATE DOCK SHELTER

ELEVATION SUBMITTED FOR PLANNING CONSENT

TRUE EXTERNAL ELEVATION WITH TENANTS DOCK SHELTER

REV. DATE NOTES INT.

CLIENT / PROJECT  
HAVON Ltd.

HAVANT CENTRAL RETAIL PARK  
UNIT 6

DRAWING TITLE  
COMPARATIVE HEIGHTS OF  
PLANNING DRAWINGS TO  
CONSTRUCTION DRAWINGS

STATUS  
TENDER

DATE FEB 19 DRAWN MK SCALE @ A1 1:50

PROJECT NUMBER UNIT / BLOCK CI / SPS TYPE A REVISION NUMBER LETTER

DRAWING NO. 9958 SK18-02-19/1

Site Location Plans L GA Plans P Elevations E  
Sections S Details D Photic Colour C

THE RATCLIFFE GROVES PARTNERSHIP  
MANCHESTER  
131 MANCHESTER ROAD  
BURF LANCASHIRE BL3 6TD  
www.rgp.co.uk

LONDON  
19 BEDFORD ROW  
LONDON WC1R 4EB  
T: 020 7600 6666 E: london@rgp.co.uk

