


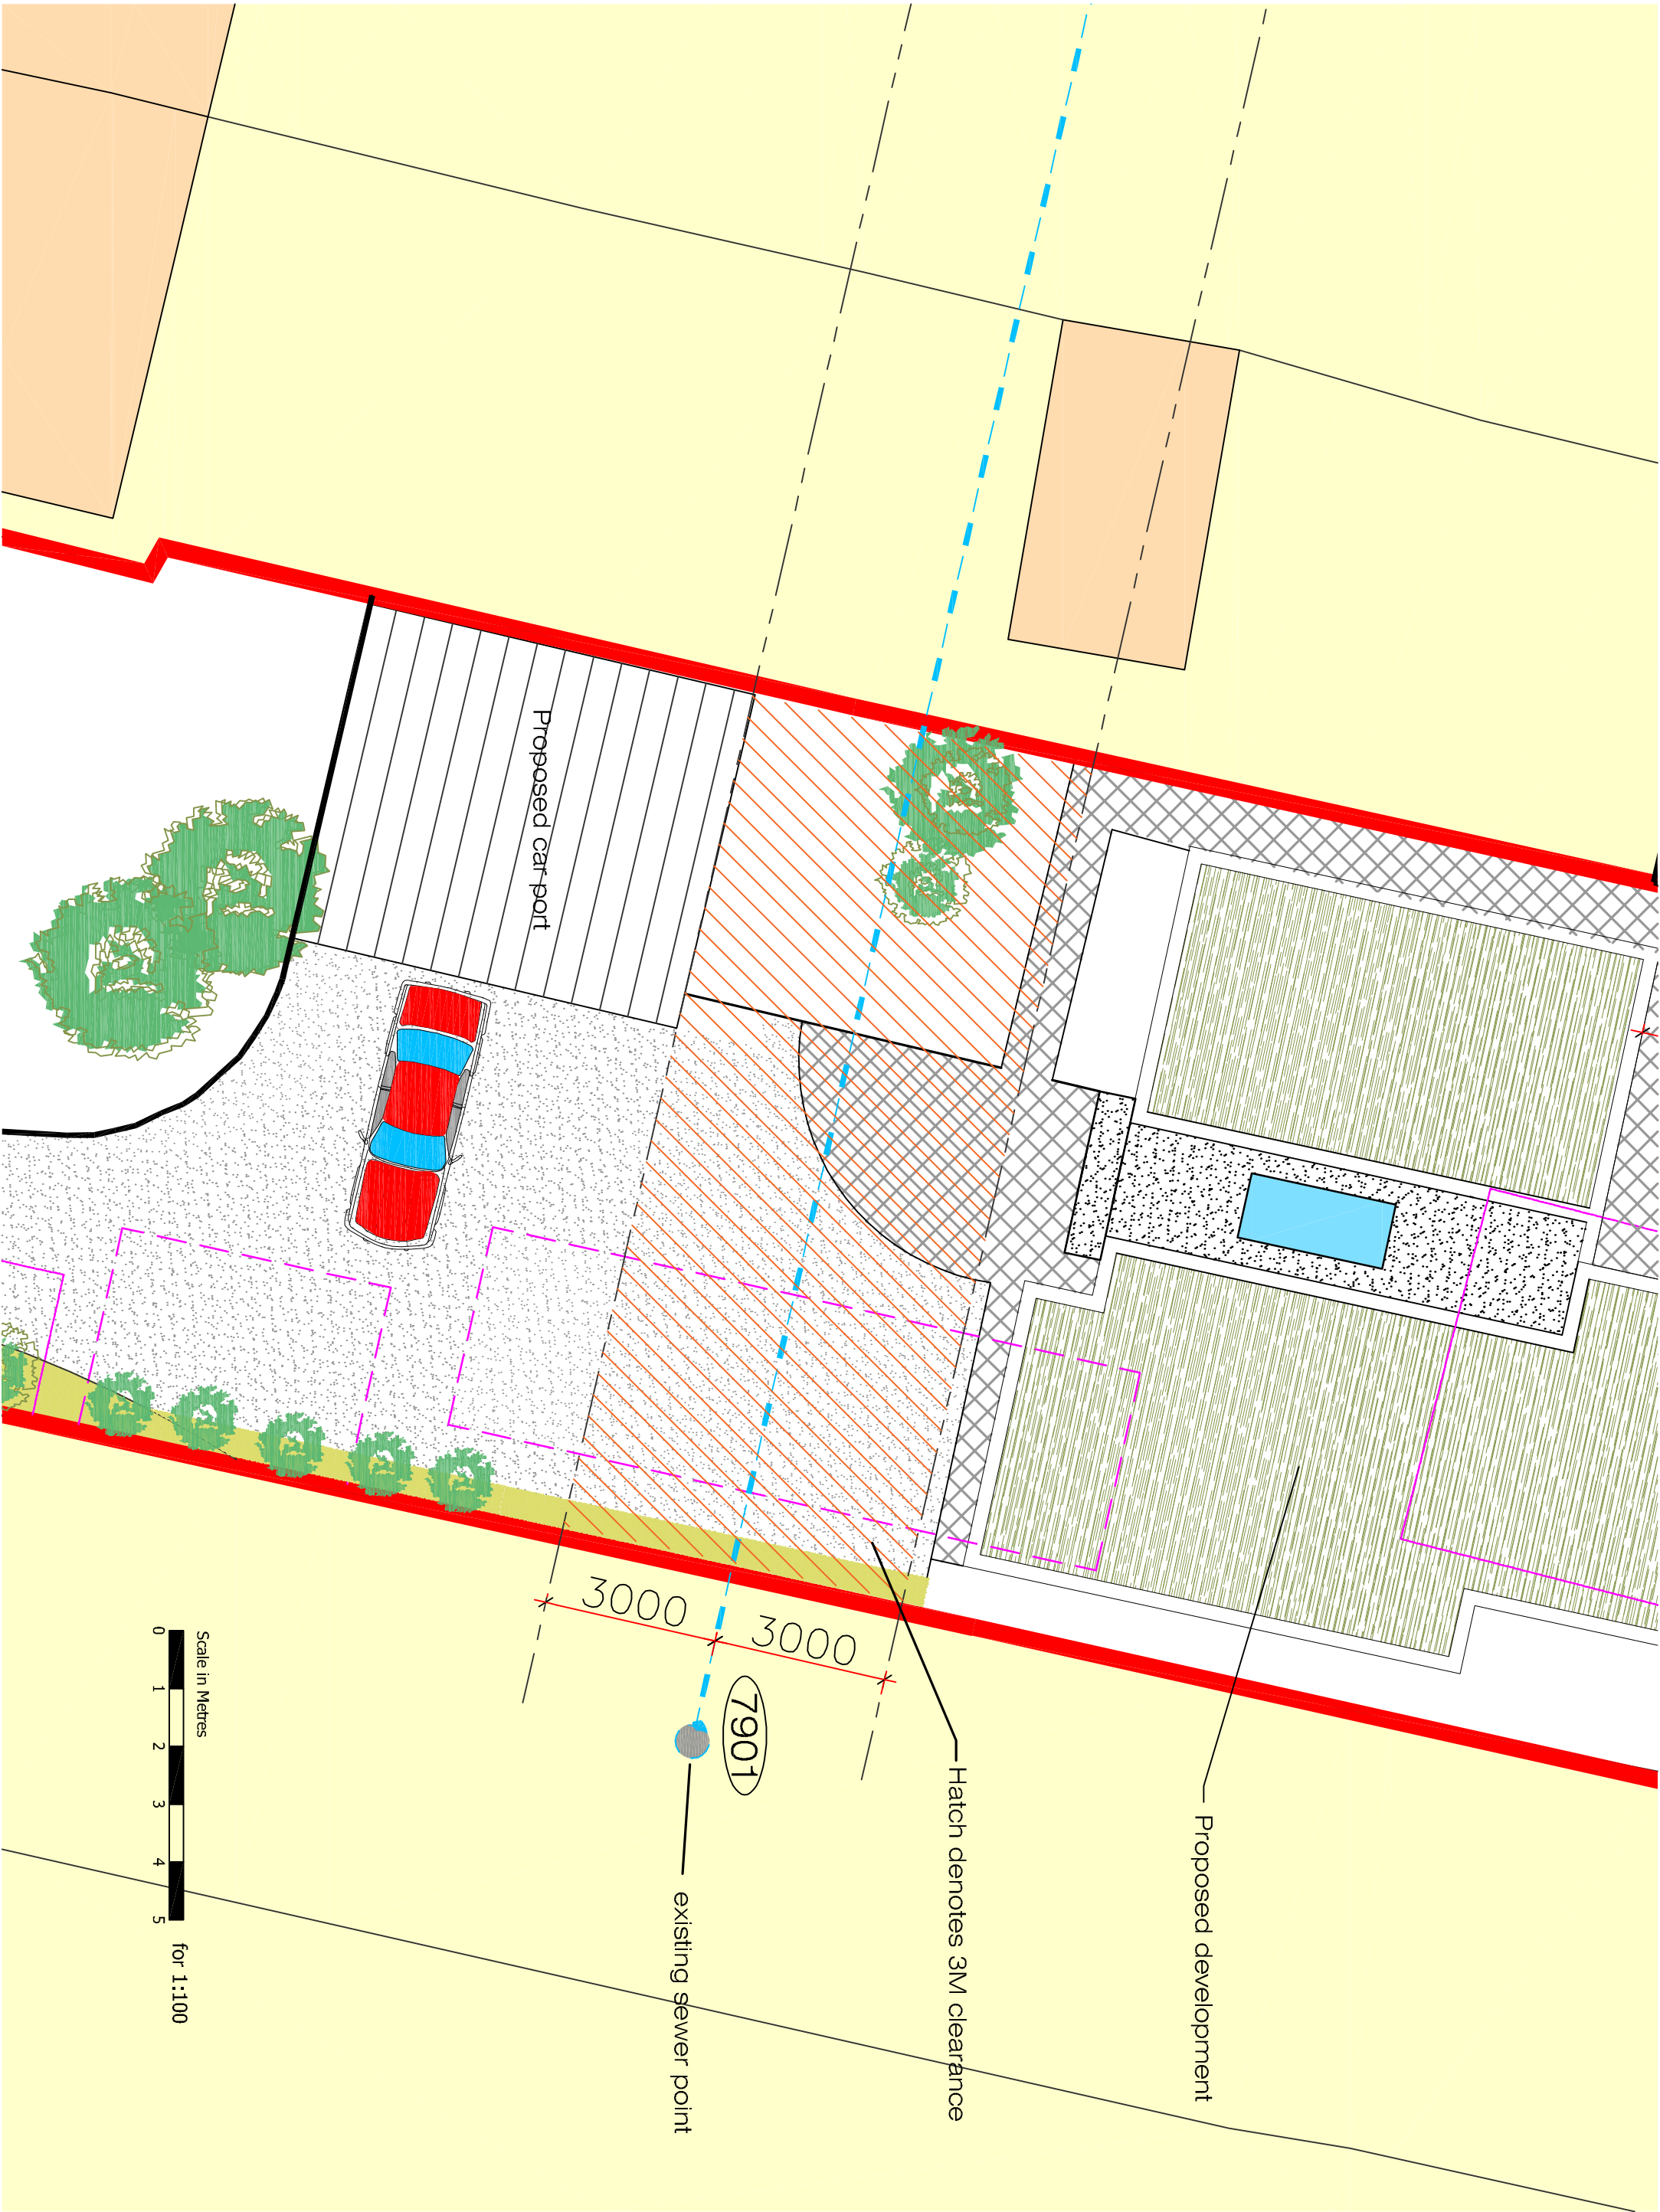

Drawing Title :		Project :		Drawn By :		Date :		SHEET SIZE :		Approved By :		Date :		Chris Flint Associates Ltd CHARTERED SURVEYORS - PROJECT MANAGERS DEVELOPMENT CONSULTANTS 2 Emerald Close Waterloo Hills PO7 8NZ tel: 023 92 432484 fax: 023 92 358554 Email: chrisflintassociates@gmail.com
Proposed Detached Bungalow EXISTING SEWER LINE		50 Silvester Road Waterlooville		CRF		16/09/19		A2						
				Drawing No.		Revision:		Scale:						
				CFA FULL BS		1-100								
				PLANNING										