


1:100 @ A1

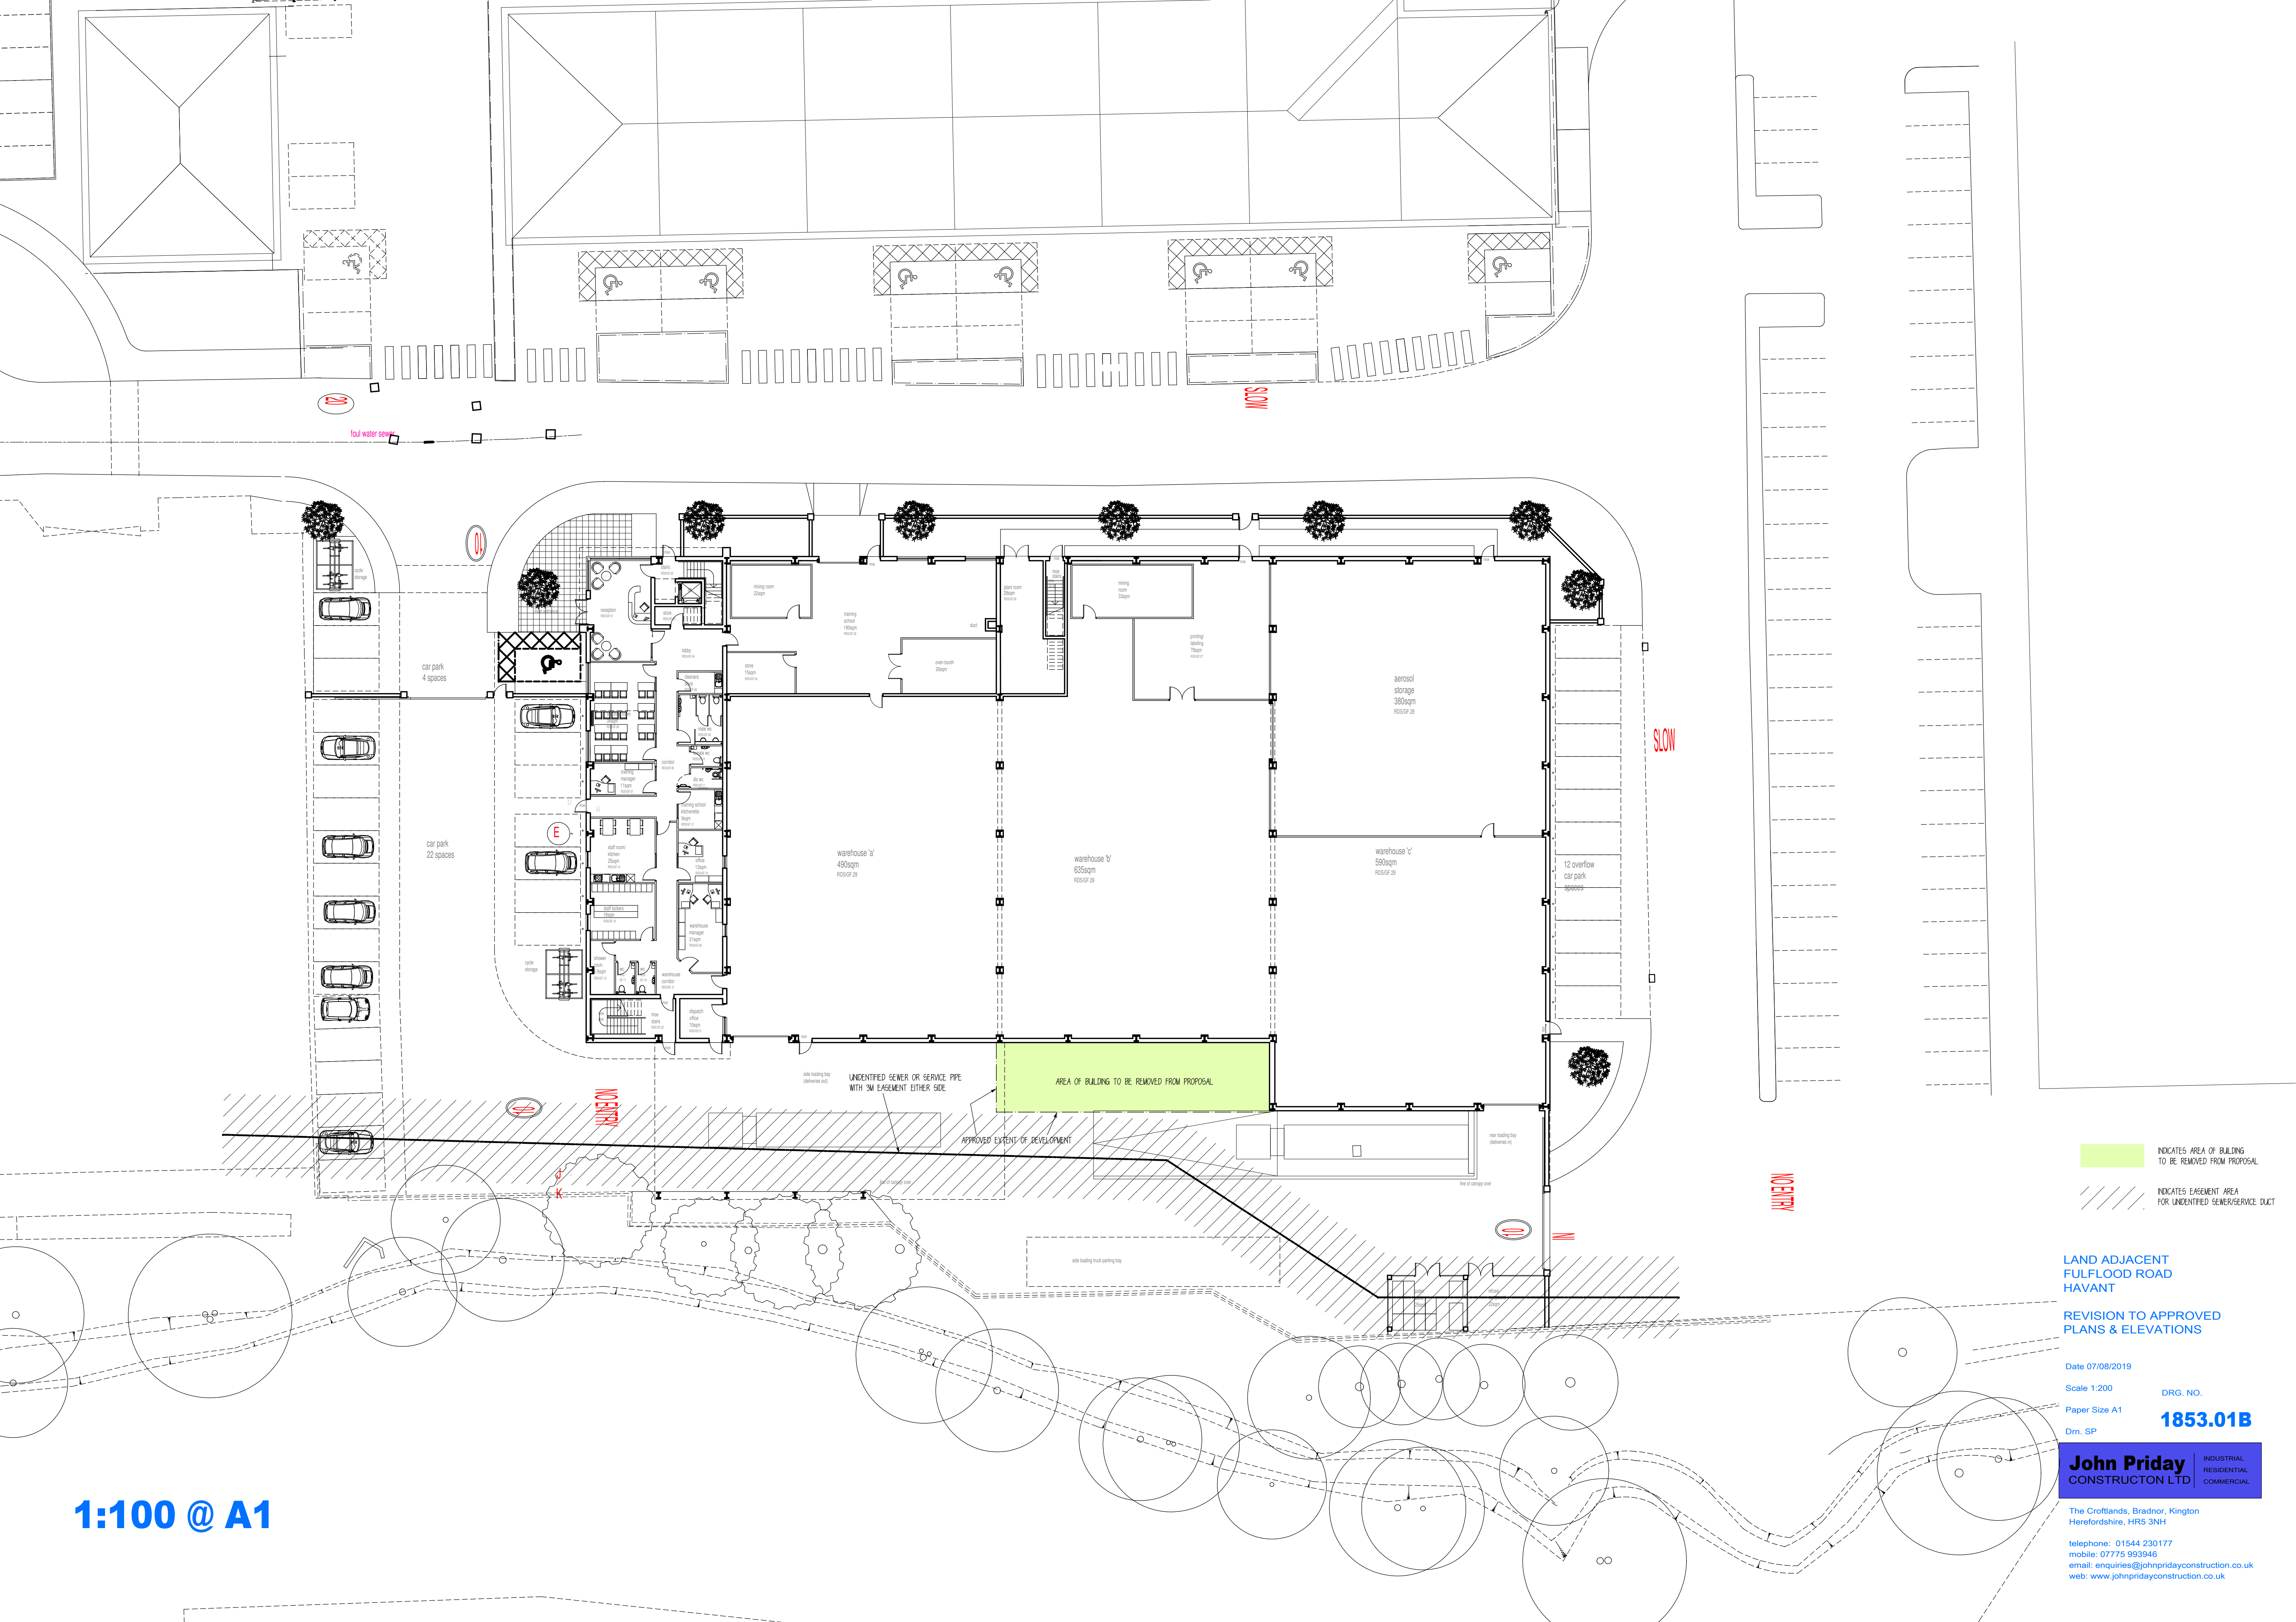

INDICATES AREA OF BUILDING
TO BE REMOVED FROM PROPOSAL

INDICATES EASEMENT AREA
FOR UNIDENTIFIED SEWER/SERVICE DUCT

LAND ADJACENT
FULFLOOD ROAD
HAVANT

REVISION TO APPROVED
PLANS & ELEVATIONS

Date 07/08/2019

Scale 1:200

Paper Size A1

Dm. SP

DRG. NO.

1853.01B

John Priday
CONSTRUCTION LTD

INDUSTRIAL
RESIDENTIAL
COMMERCIAL

The Croftlands, Bradnor, Kington
Herefordshire, HR5 3NH

telephone: 01544 230177
mobile: 07775 993946
email: enquiries@johnridayconstruction.co.uk
web: www.johnridayconstruction.co.uk