




Proposed South Elevation

Proposed East Elevation

Proposed West Elevation

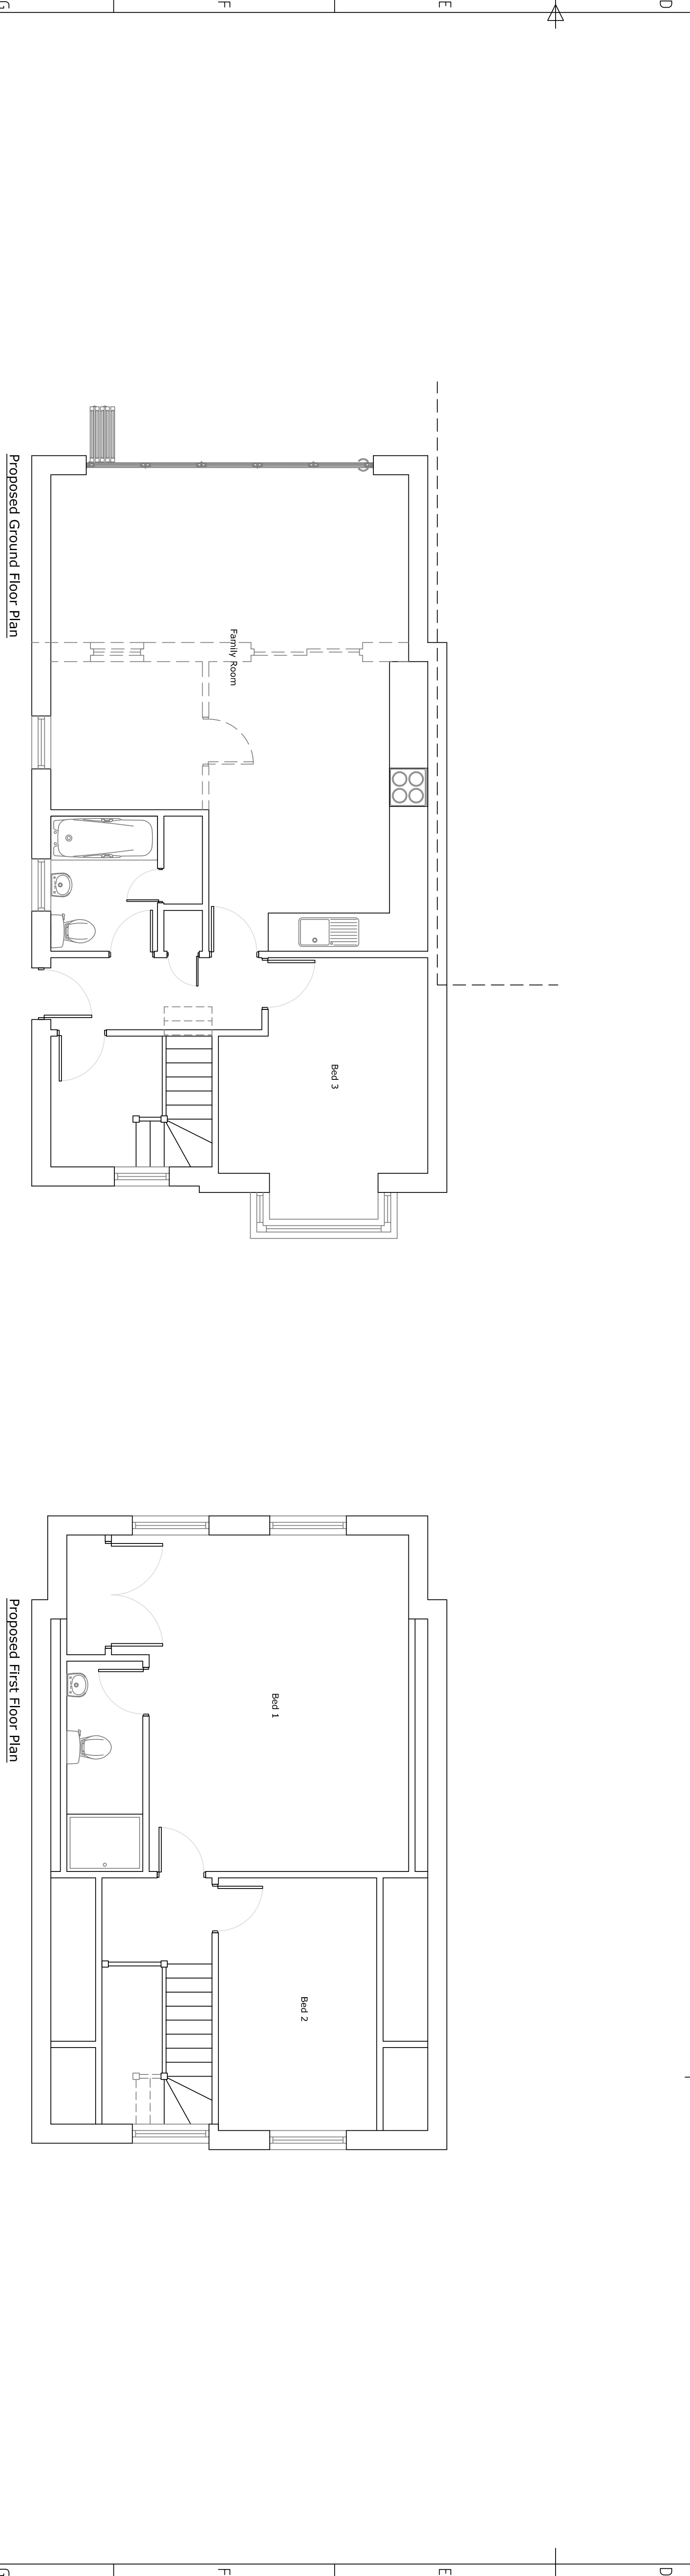

Proposed Ground Floor Plan

Proposed First Floor Plan

Itemref	Quantity	Title/Name, designation, material, dimension etc			Article No./Reference
Designed by	Checked by	Approved by - date	Filename	Date	Scale
16				November 2018	1:50
10 Bracken Heath				Proposed Loft Conversion	
				02	Edition Sheet