


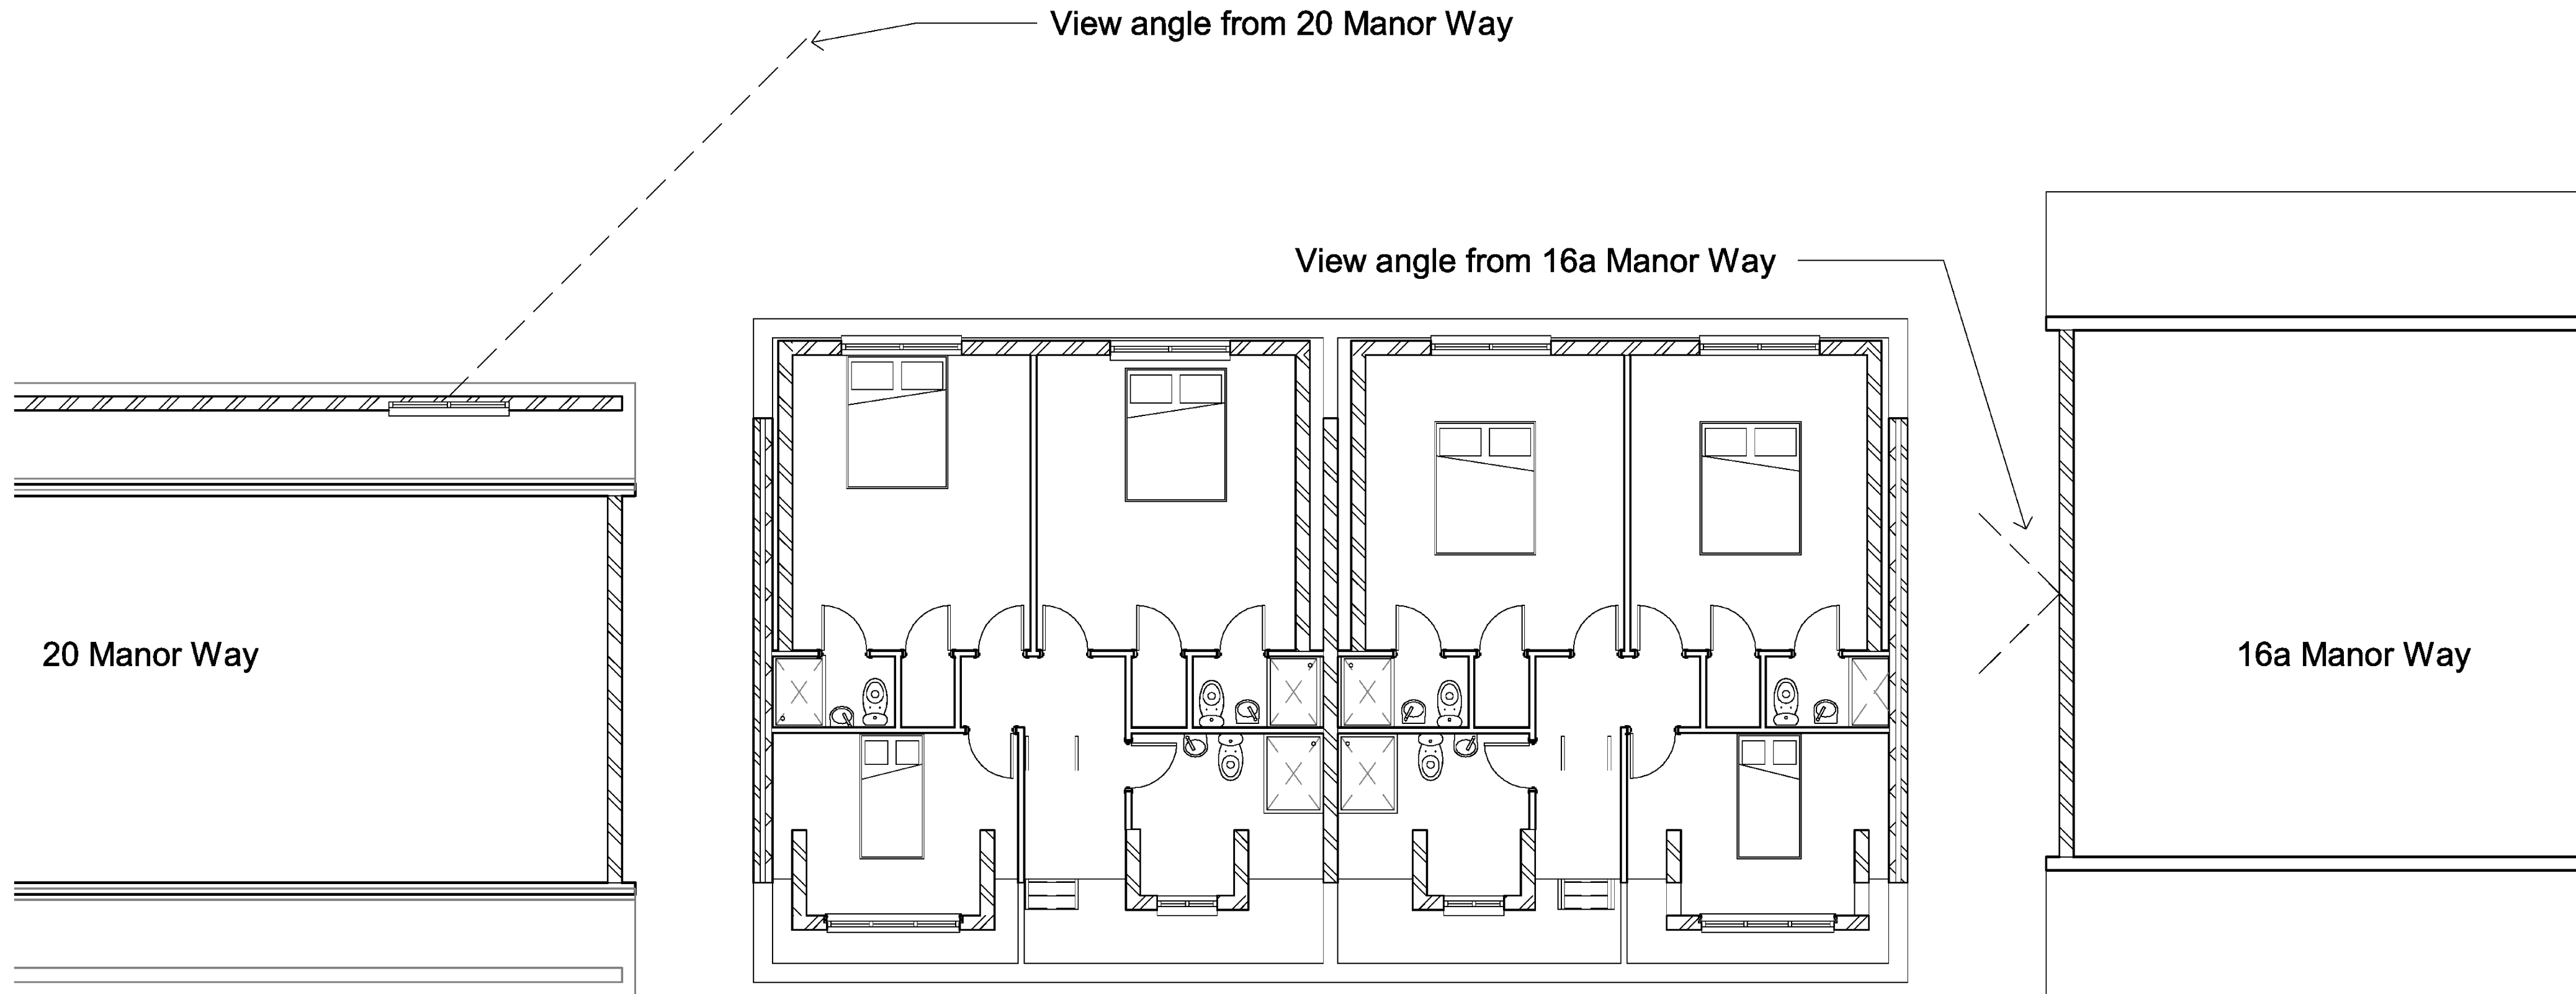

1 First Floor Proposed
1 : 100

	No.	Description	Date					PROJECT		CLIENT		
								18 Manor Way PO11 9JH		Super Excel Investments		
										Date	Project number	Scale (@ A3)
								Issue Date	Project Number	1 : 100		
								Drawn by	DRAWING NUMBER		REV	
								Author				
								Checked by	A101			
								Checker				

CODE	STATUS	SUITABILITY DESCRIPTION	PURPOSE OF ISSUE
------	--------	-------------------------	------------------