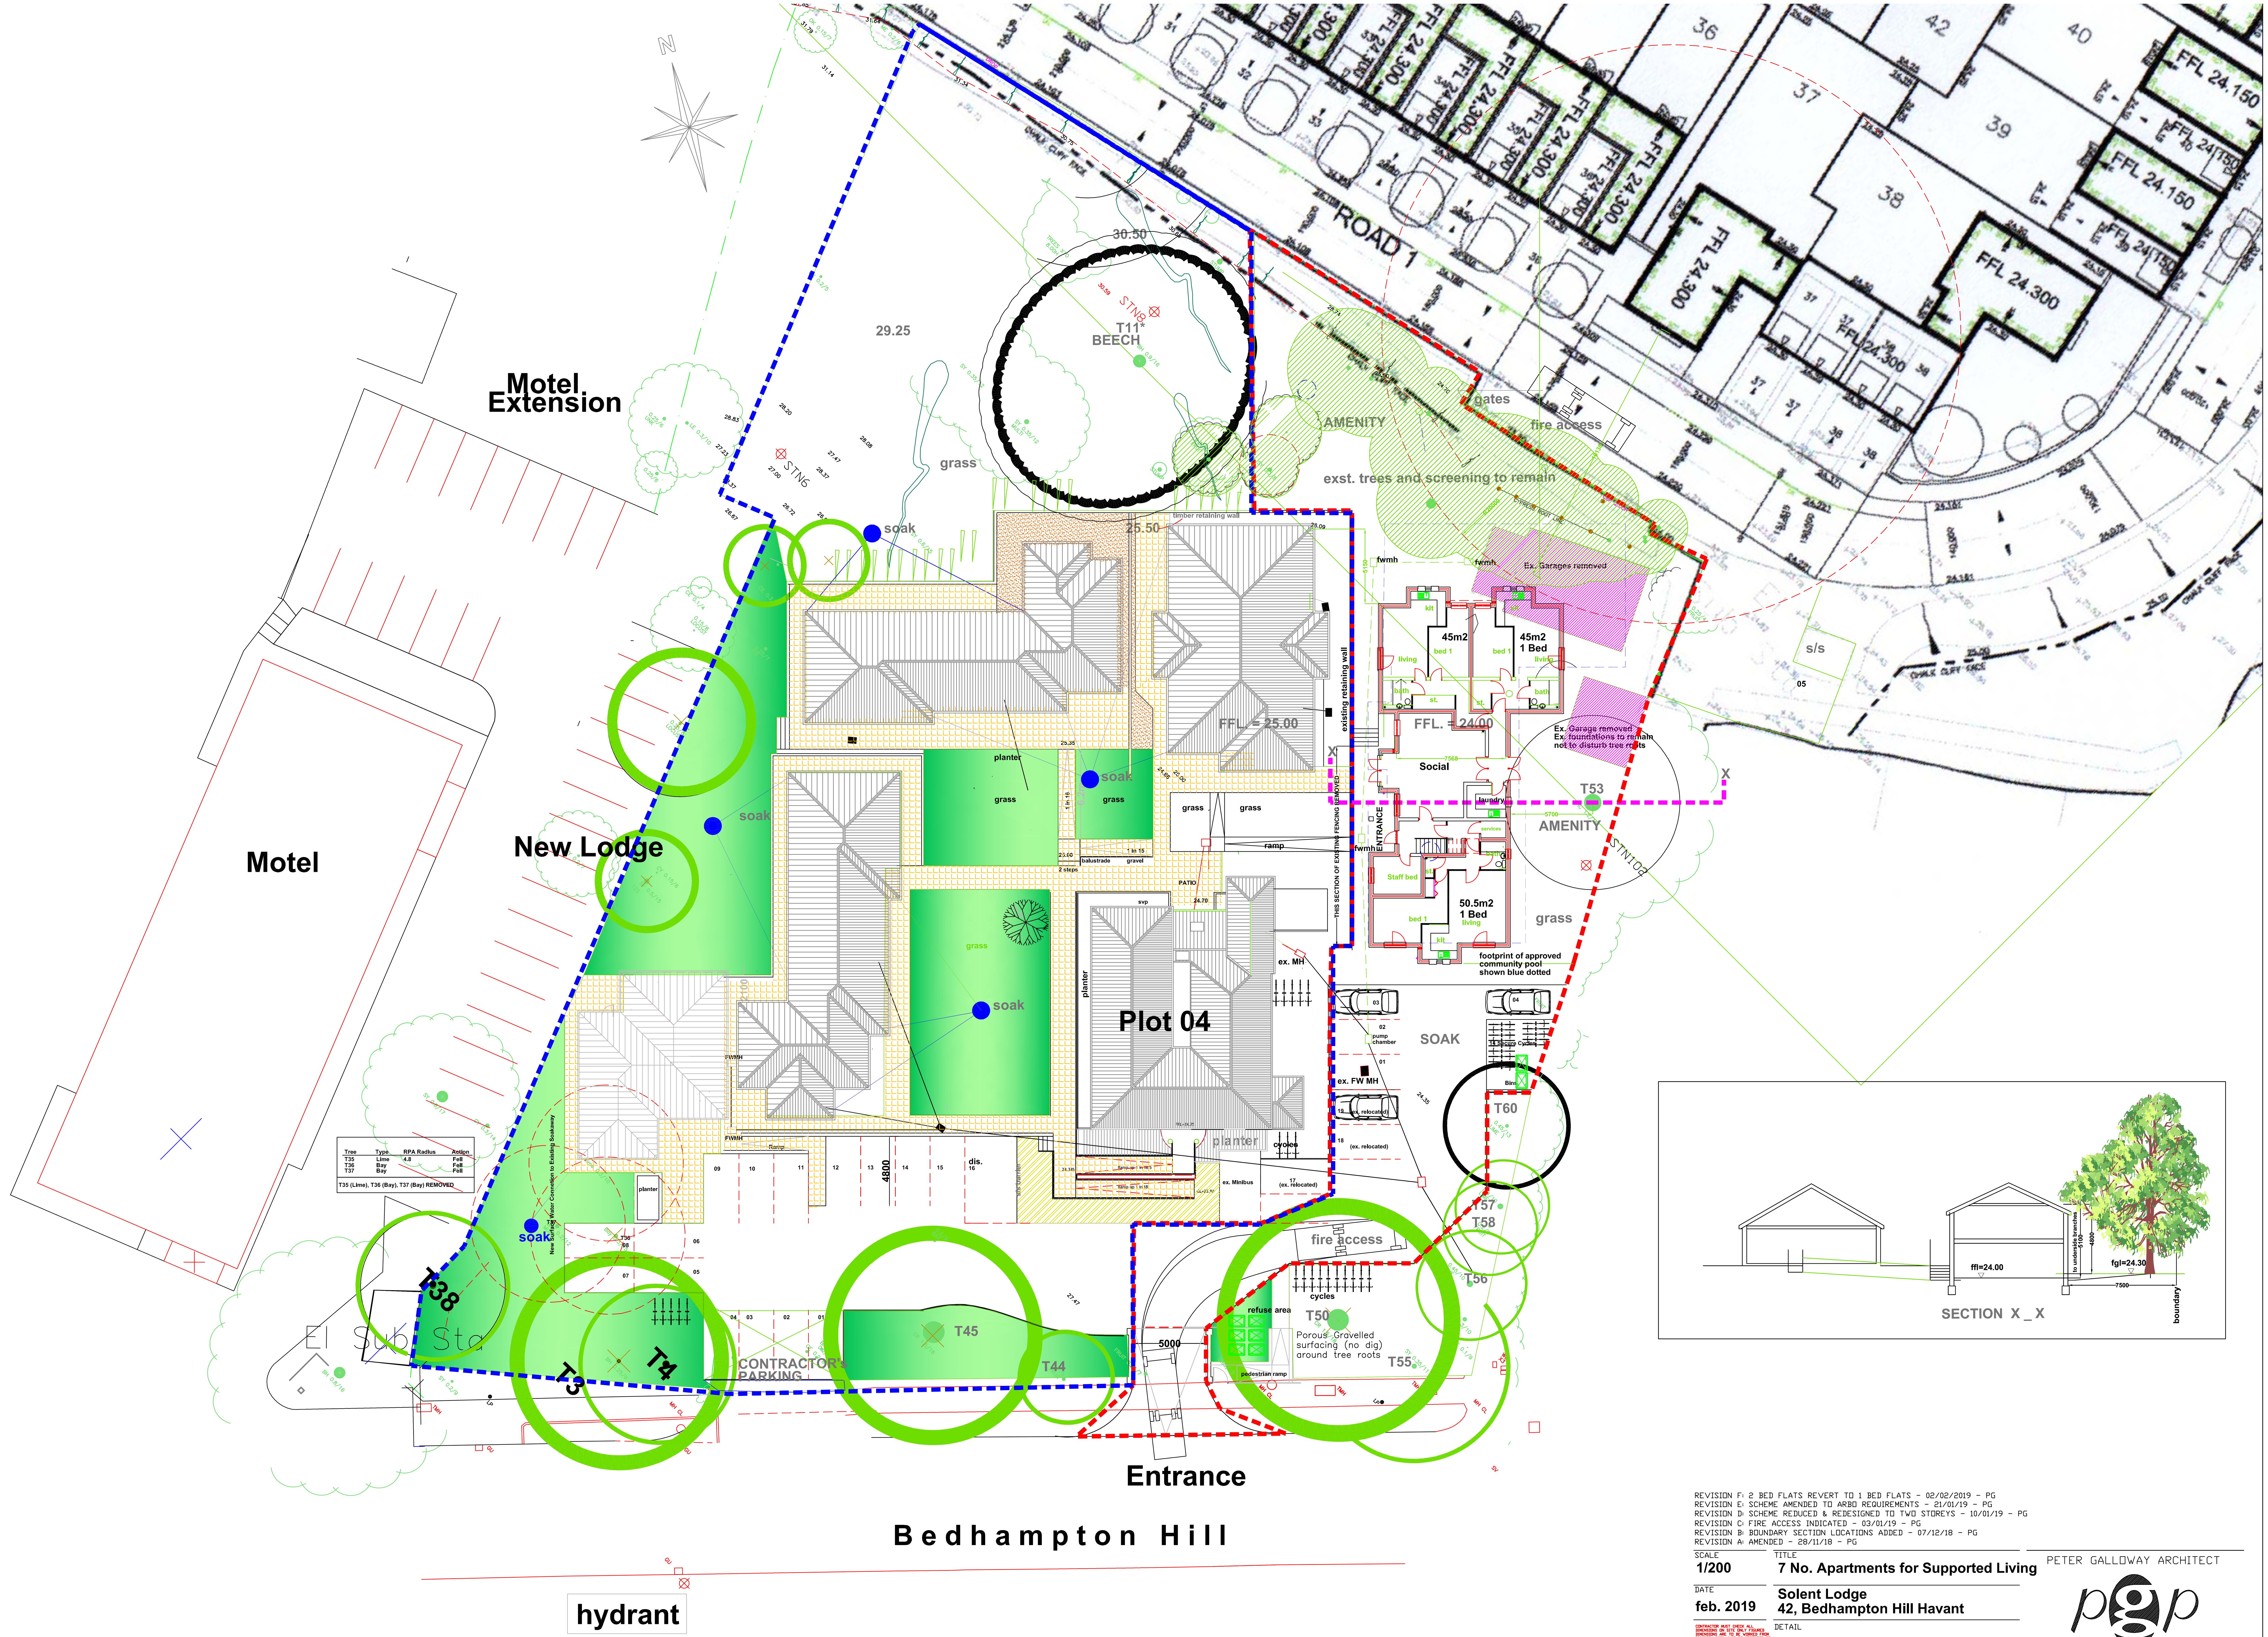

REVISION F: 2 BED FLATS REVERT TO 1 BED FLATS - 02/02/2019 - PG
REVISION E: SCHEME AMENDED TO ARBO REQUIREMENTS - 21/01/19 - PG
REVISION D: SCHEME REDUCED & REDESIGNED TO TWO STOREYS - 10/01/19 - PG
REVISION C: FIRE ACCESS INDICATED - 03/01/19 - PG
REVISION B: BOUNDARY SECTION LOCATIONS ADDED - 07/12/18 - PG
REVISION A: AMENDED - 28/11/18 - PG

SCALE 1/200	TITLE **7 No. Apartments for Supported Living**
DATE feb. 2019	**Solent Lodge** **42, Bedhampton Hill Havant**
CONTRACTOR MUST CHECK ALL DIMENSIONS ON SITE ONLY FIGURED DIMENSIONS ARE TO BE WORKED FROM DISCREPANCIES MUST BE REPORTED TO THE ARCHITECT BEFORE PROCEEDING © COPYRIGHT	DETAIL **Site Layout**
AUTHOR PG	DRAWING No **18/2000/P01**

A	B	C	D	E	F	G	H
J	K	L	M	N	P	Q	R
S	T	U	V	W	X	Y	Z

PETER GALLOWAY ARCHITECT
pgp
HAVANT, HAMPSHIRE PO9 1RA
TEL 02392 483153 MOB. 07808 483362
E-MAIL: peter@pgparchitects.co.uk