



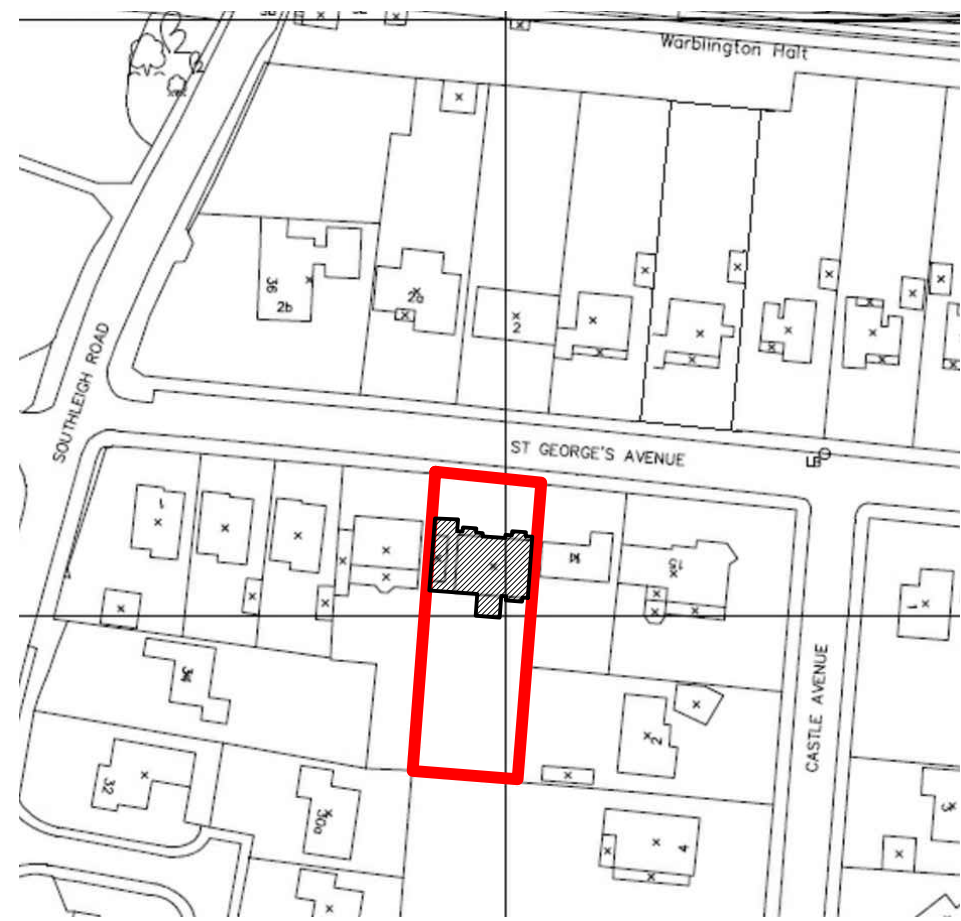


LOCATION PLAN 1:1250


3nr external parking spaces and
1nr garage space shown blue

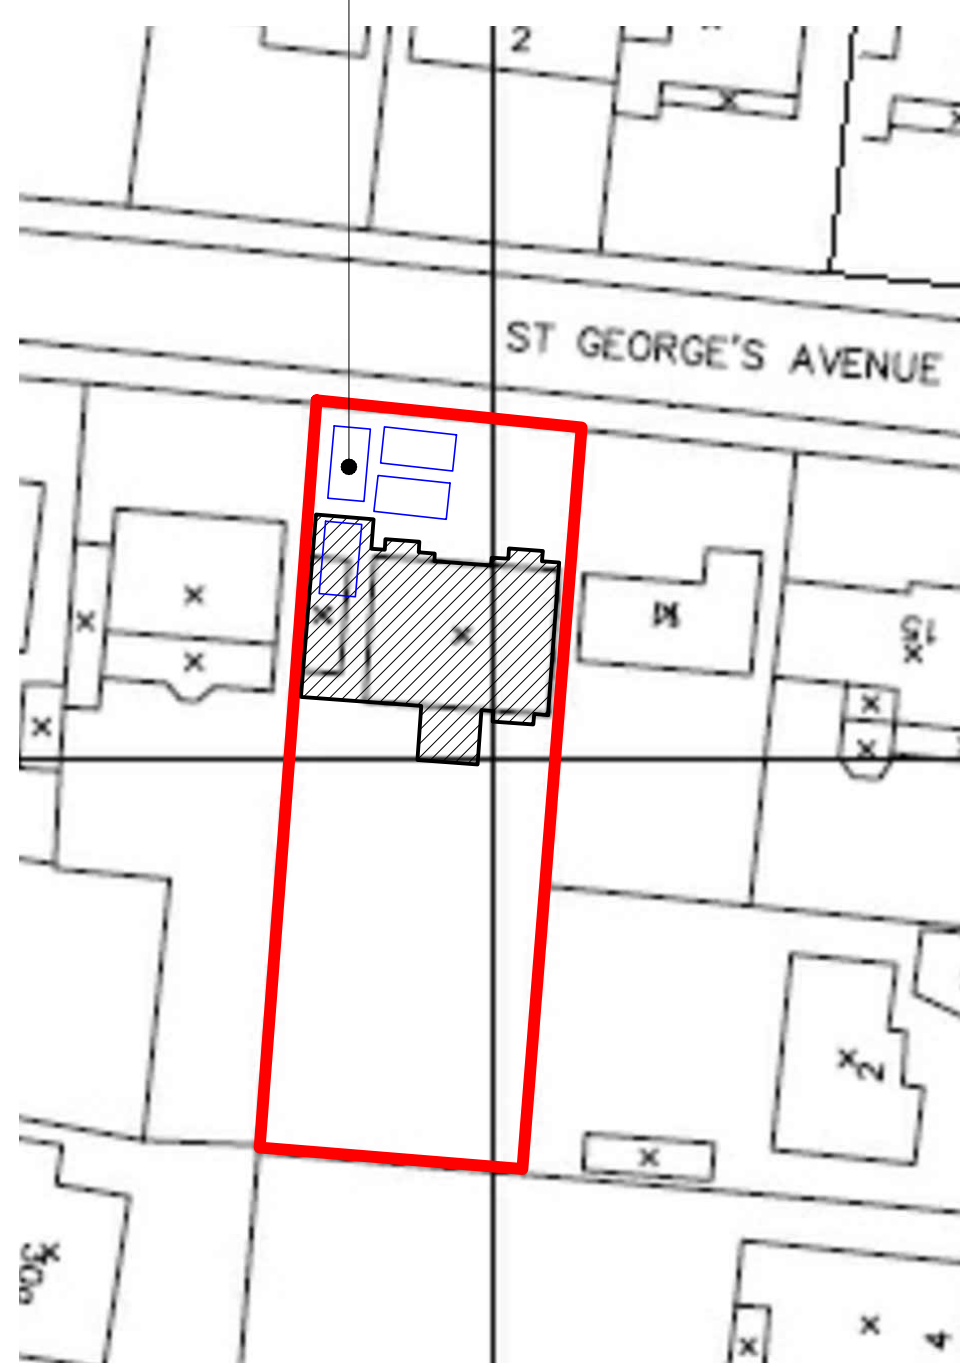

BLOCK PLAN 1:500

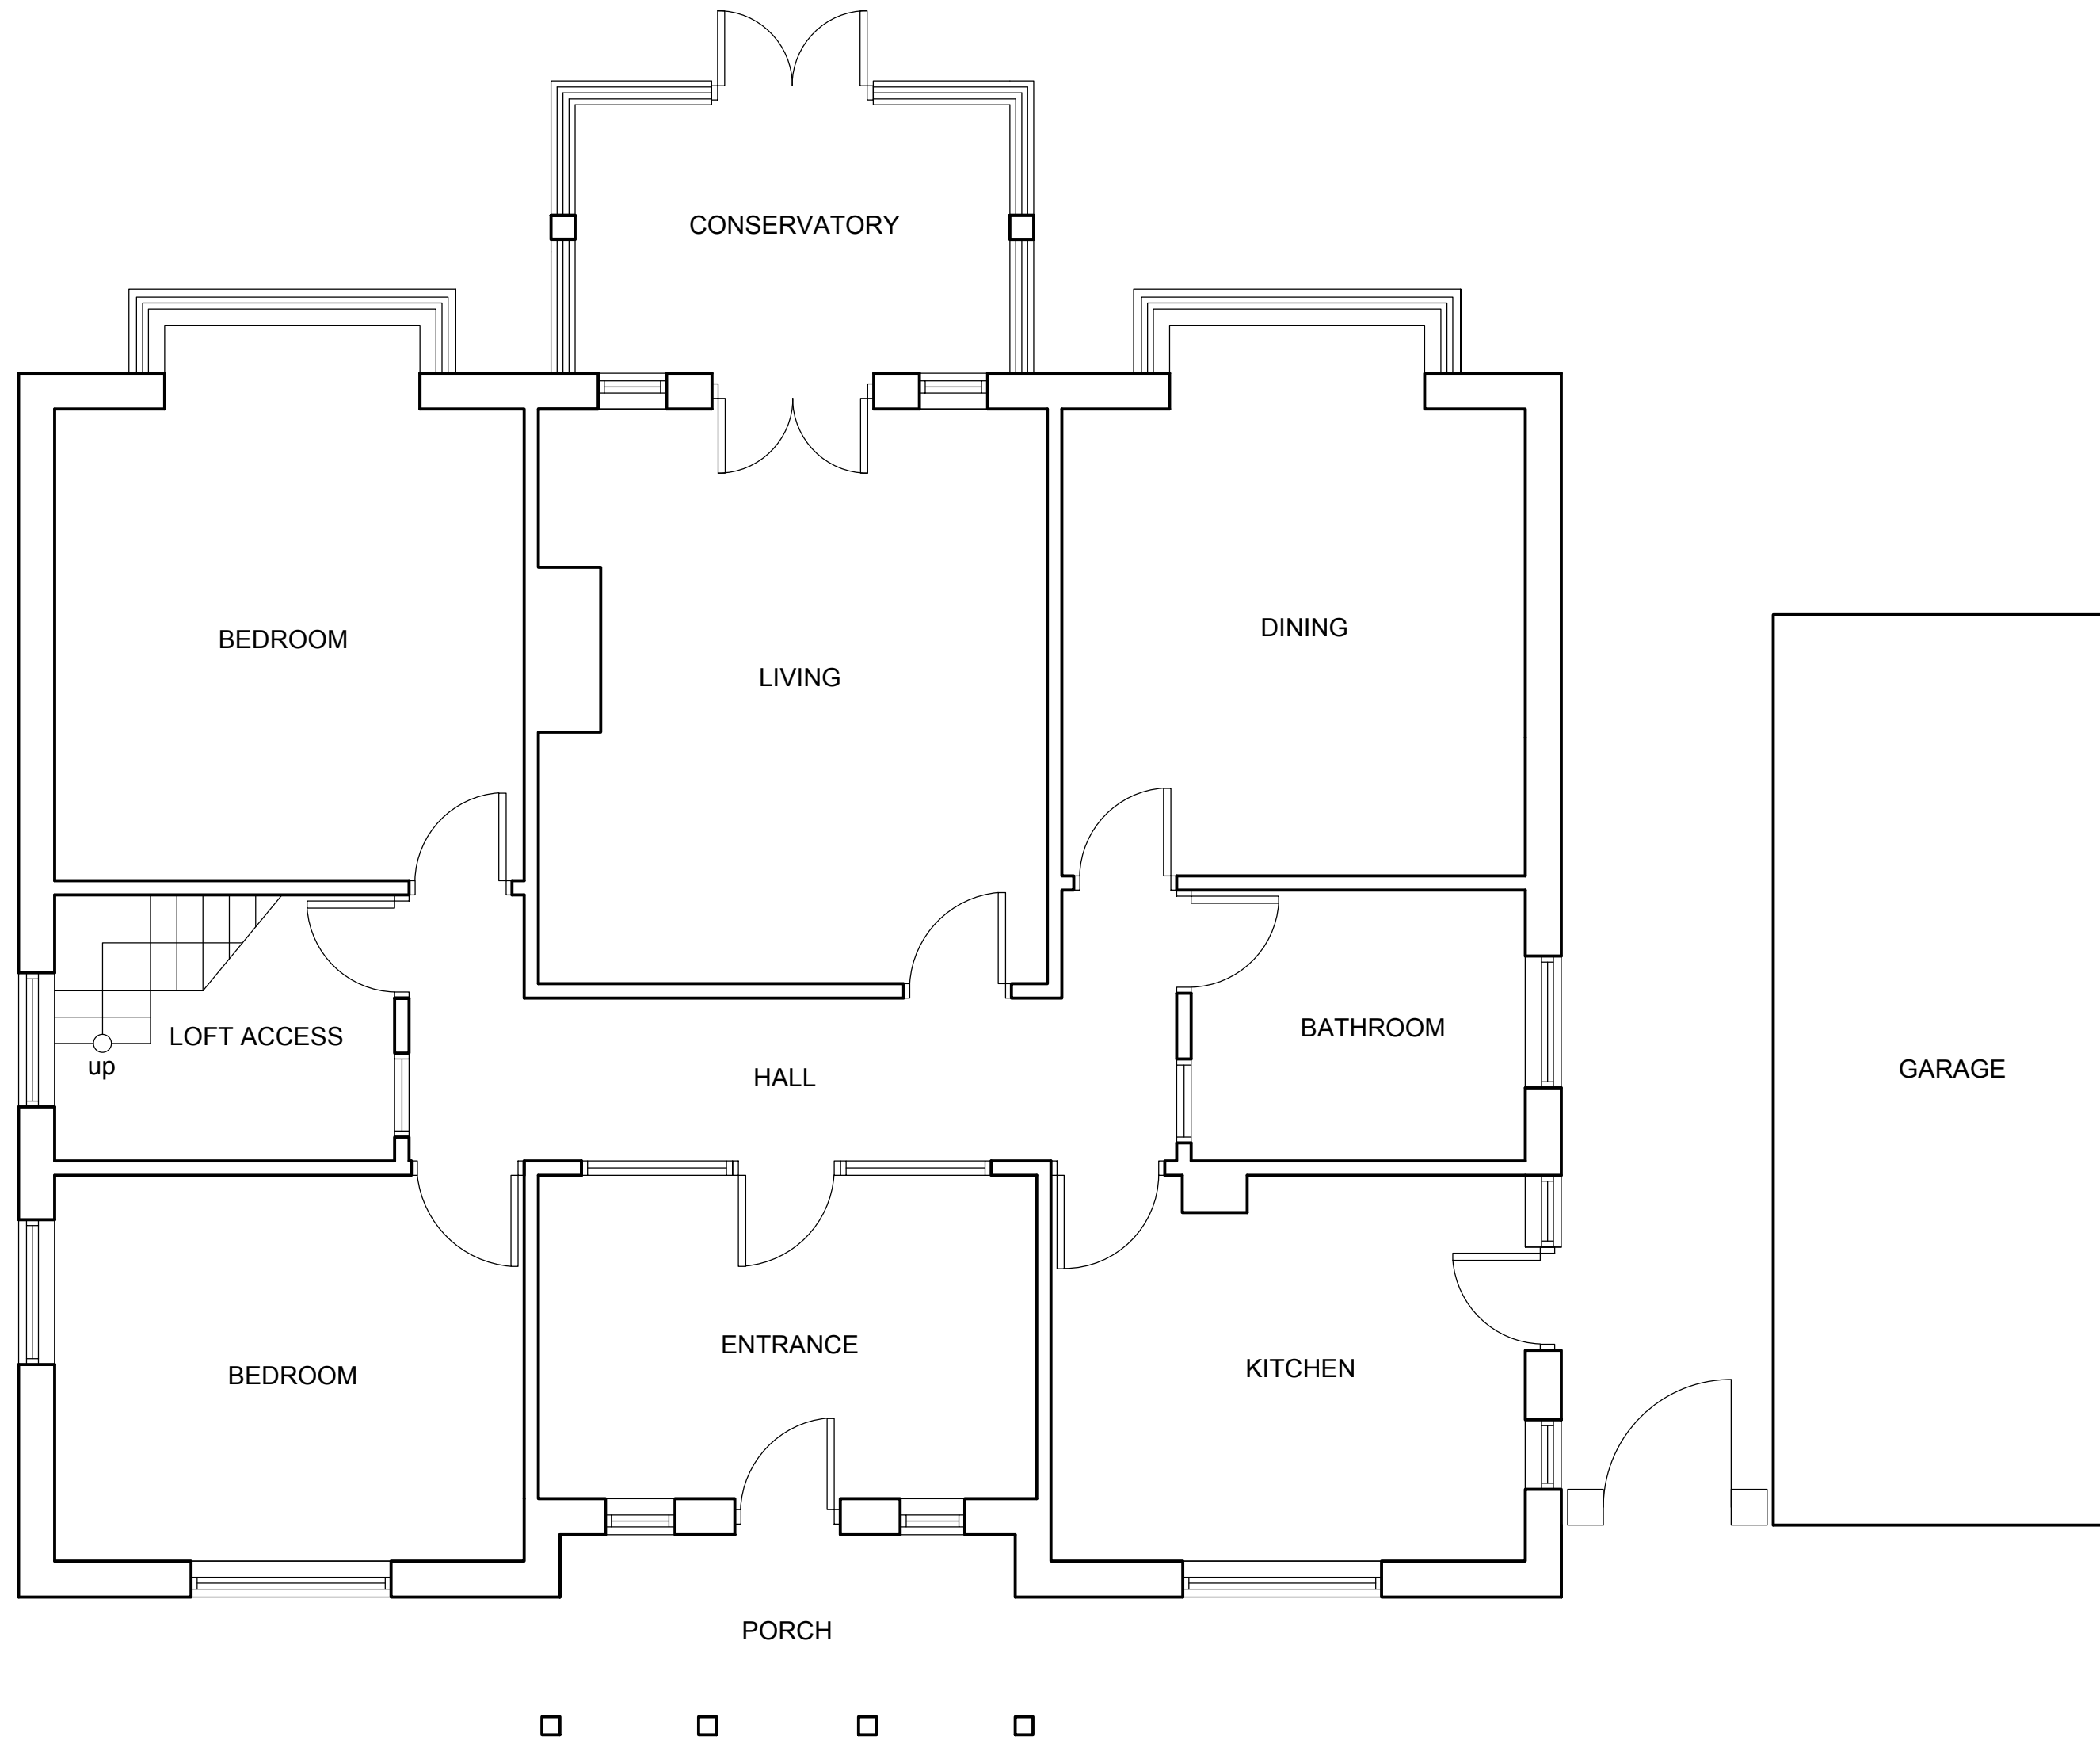

EXISTING GROUND FLOOR PLAN 1:50

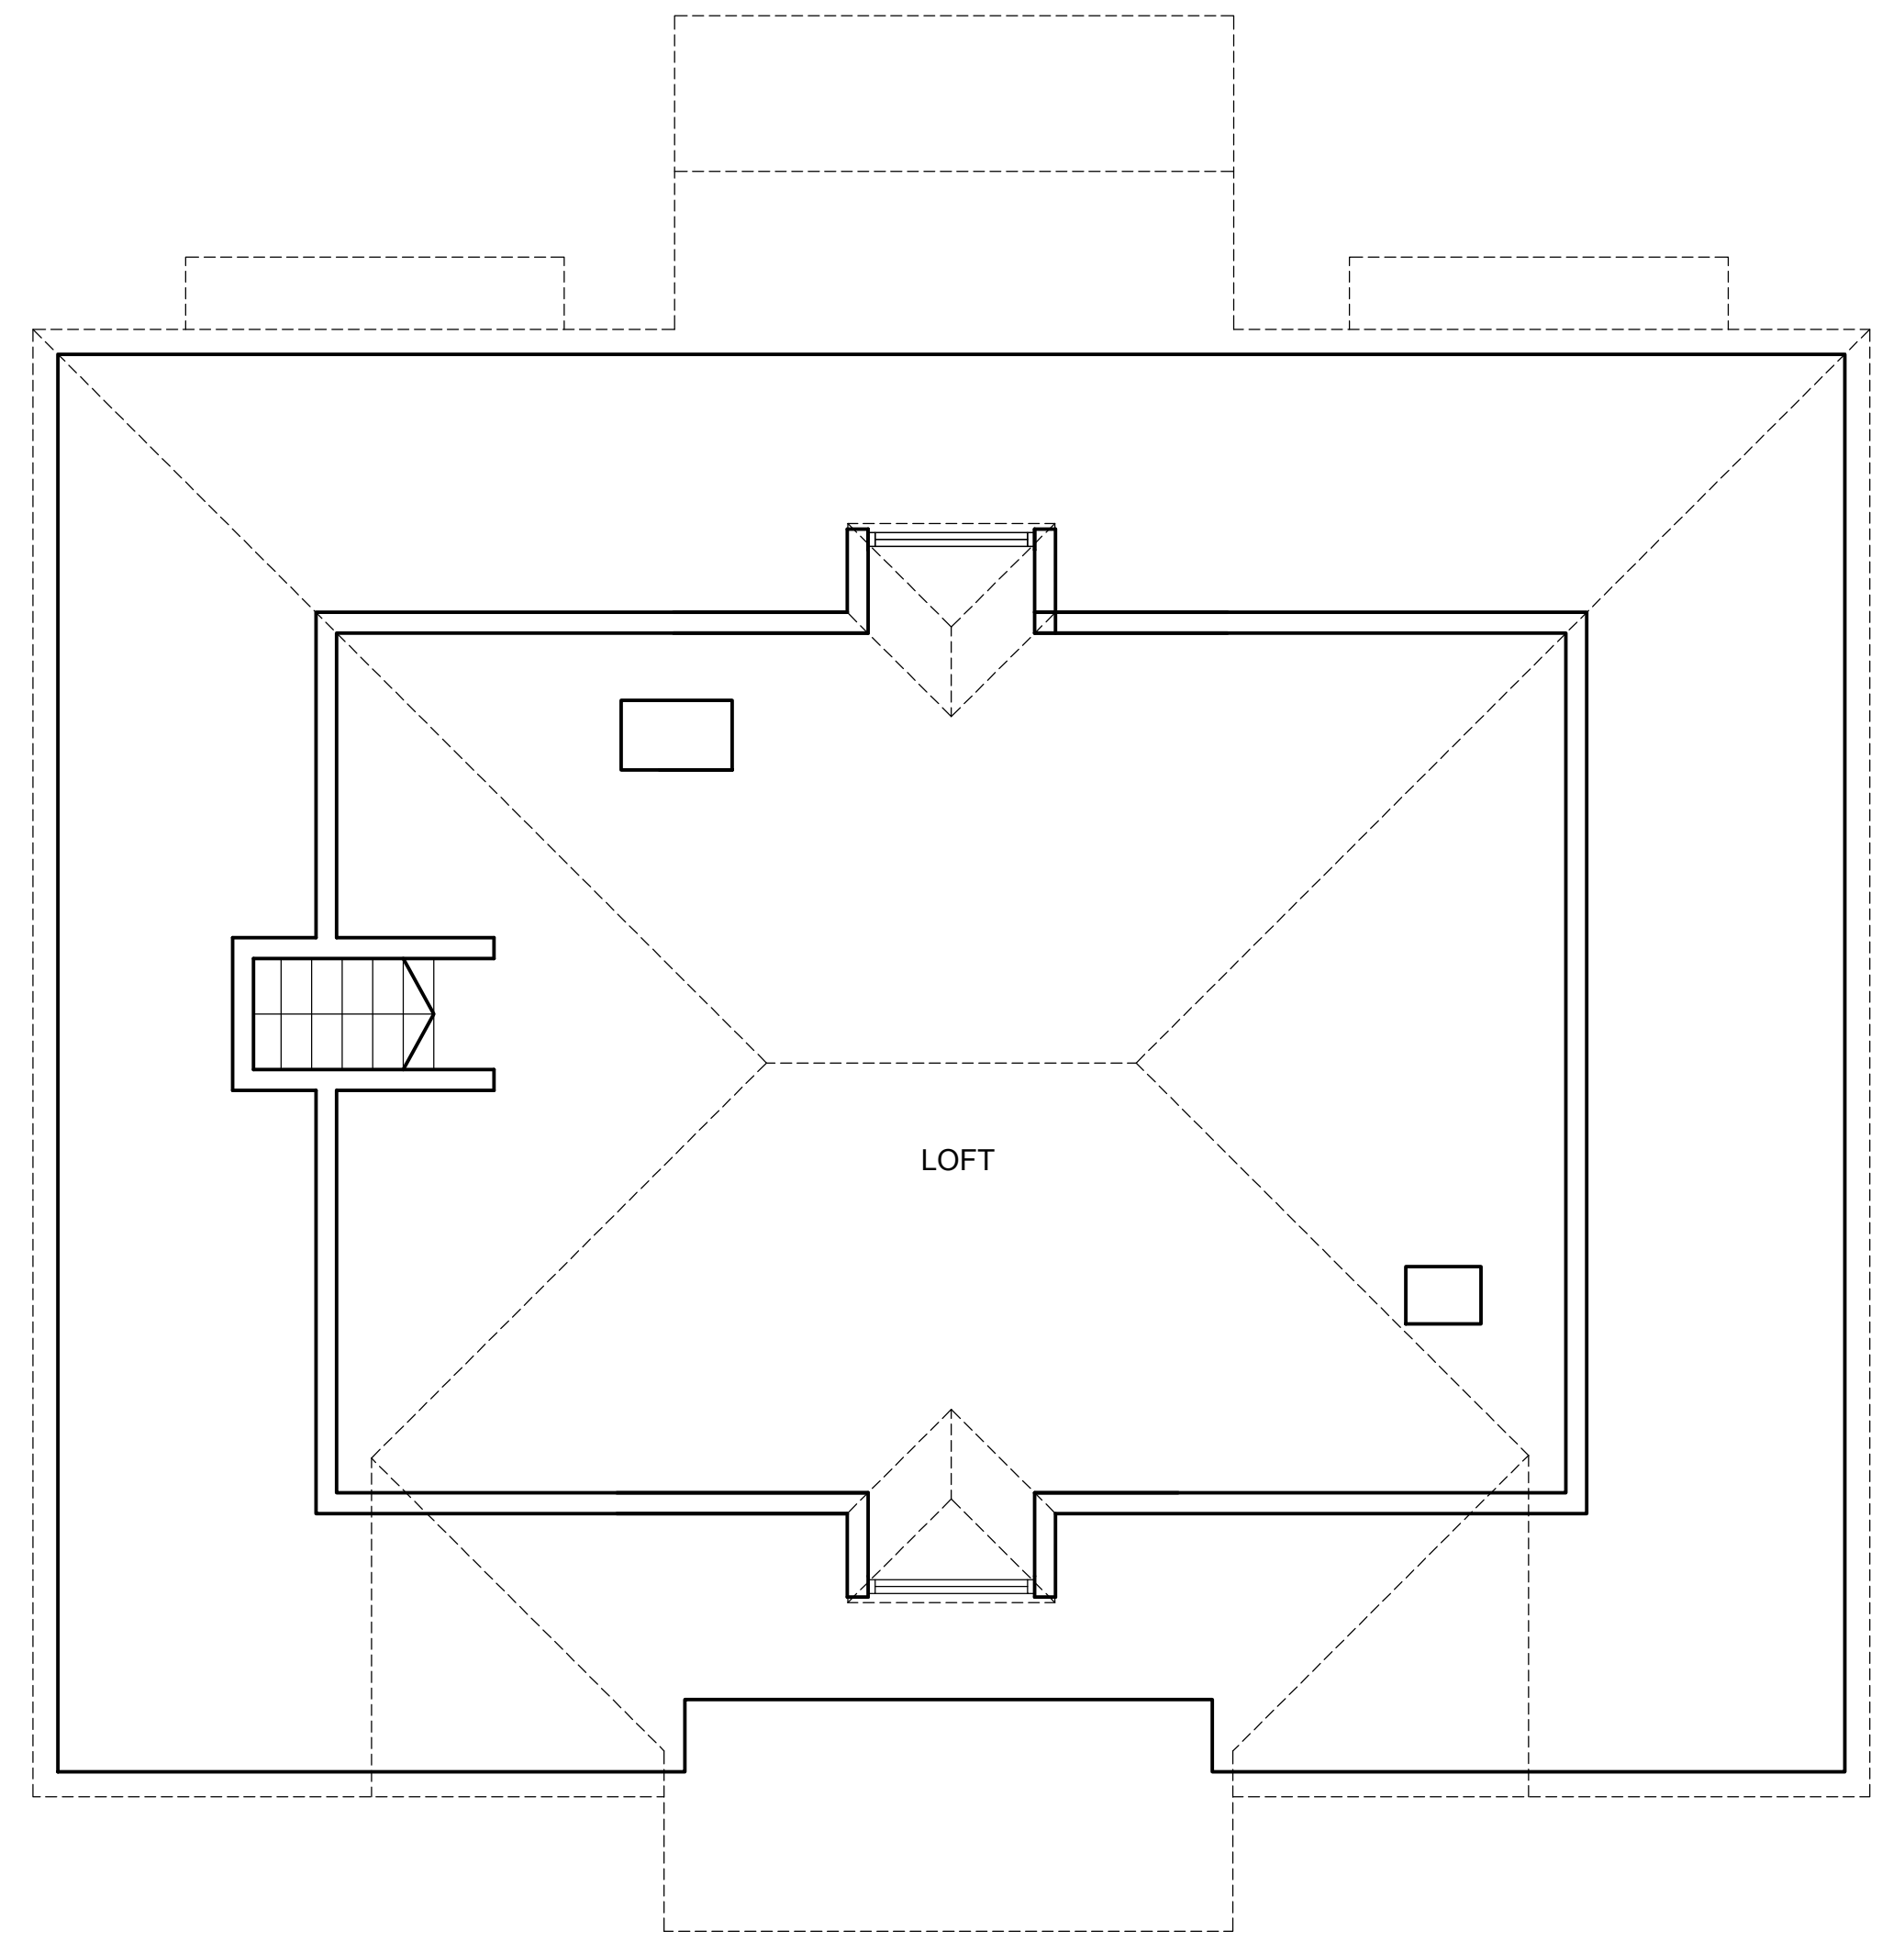

EXISTING LOFT FLOOR PLAN 1:50



EXISTING FRONT ELEVATION 1:100



EXISTING SIDE ELEVATION 1:100



EXISTING REAR ELEVATION 1:100



EXISTING SIDE ELEVATION 1:100