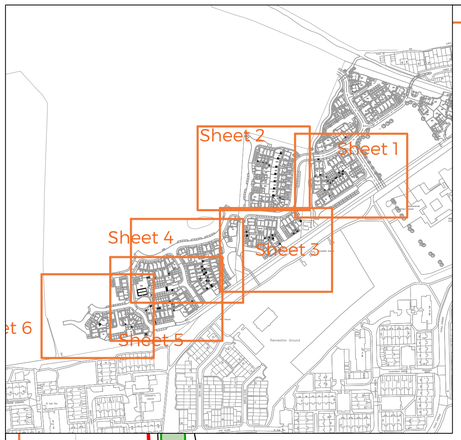


SPECIFICATION
All works generally, to comply with the written Soft Landscape Specification.

NOTES:
DO NOT SCALE FROM DRAWING
NOT FOR CONSTRUCTION, FOR PLANNING PURPOSES ONLY

Legend

- Red Line Boundary
- Existing trees to be retained and protected during construction
- Proposed close board fence with matching gate, 1.8m high
- Proposed brick wall, 1.8m high with matching gate
- Proposed brick wall 0.5m high, including railings with piers 0.4m high
- Timber knee rail fencing 0.6m high
- Timber Removable bollards

Rev	Date	Details	Drawn

ACD ENVIRONMENTAL

HEAD OFFICE
Rodbourne Rail Business Centre, Grange Lane,
Malmesbury, SN16 0ES
Tel: 01666 825646

Suite 8 & 9, Courtyard House, Mill Lane, Godalming, GU7 1EY
Tel: 01483 425714

Suite 6, Crescent House, Yonge Close, Eastleigh, SO50 9SX
Tel: 02382 026300

Suite 50, Space Business Centre Gloucester,
Quedgeley, Gloucester, GL2 4AL
Tel: 01452 887260

Suite GO3B, 1010 Cambourne Business Park,
Cambourne, CB23 6DP
Tel: 01223 598598

email: mail@acdenv.co.uk
www.acdenvironmental.co.uk

Linden HOMES

scheme: Woodcroft Farm, Lovedean ,Phase 1B
client: Linden Homes
drawing: Hard Landscape Proposals
date: April 2019
scale: 1:200@A1
drawing no: LIN22394 12 Sheet 6 of 6
drawn: JO checked: DKM

Copyright of ACD Environmental Ltd. All rights described in Chapter IV of the Copyright, Designs and Patents Act 1988 have been generally asserted: 2011. Copyright of this plan remains with ACD until all fees have been paid in full.