




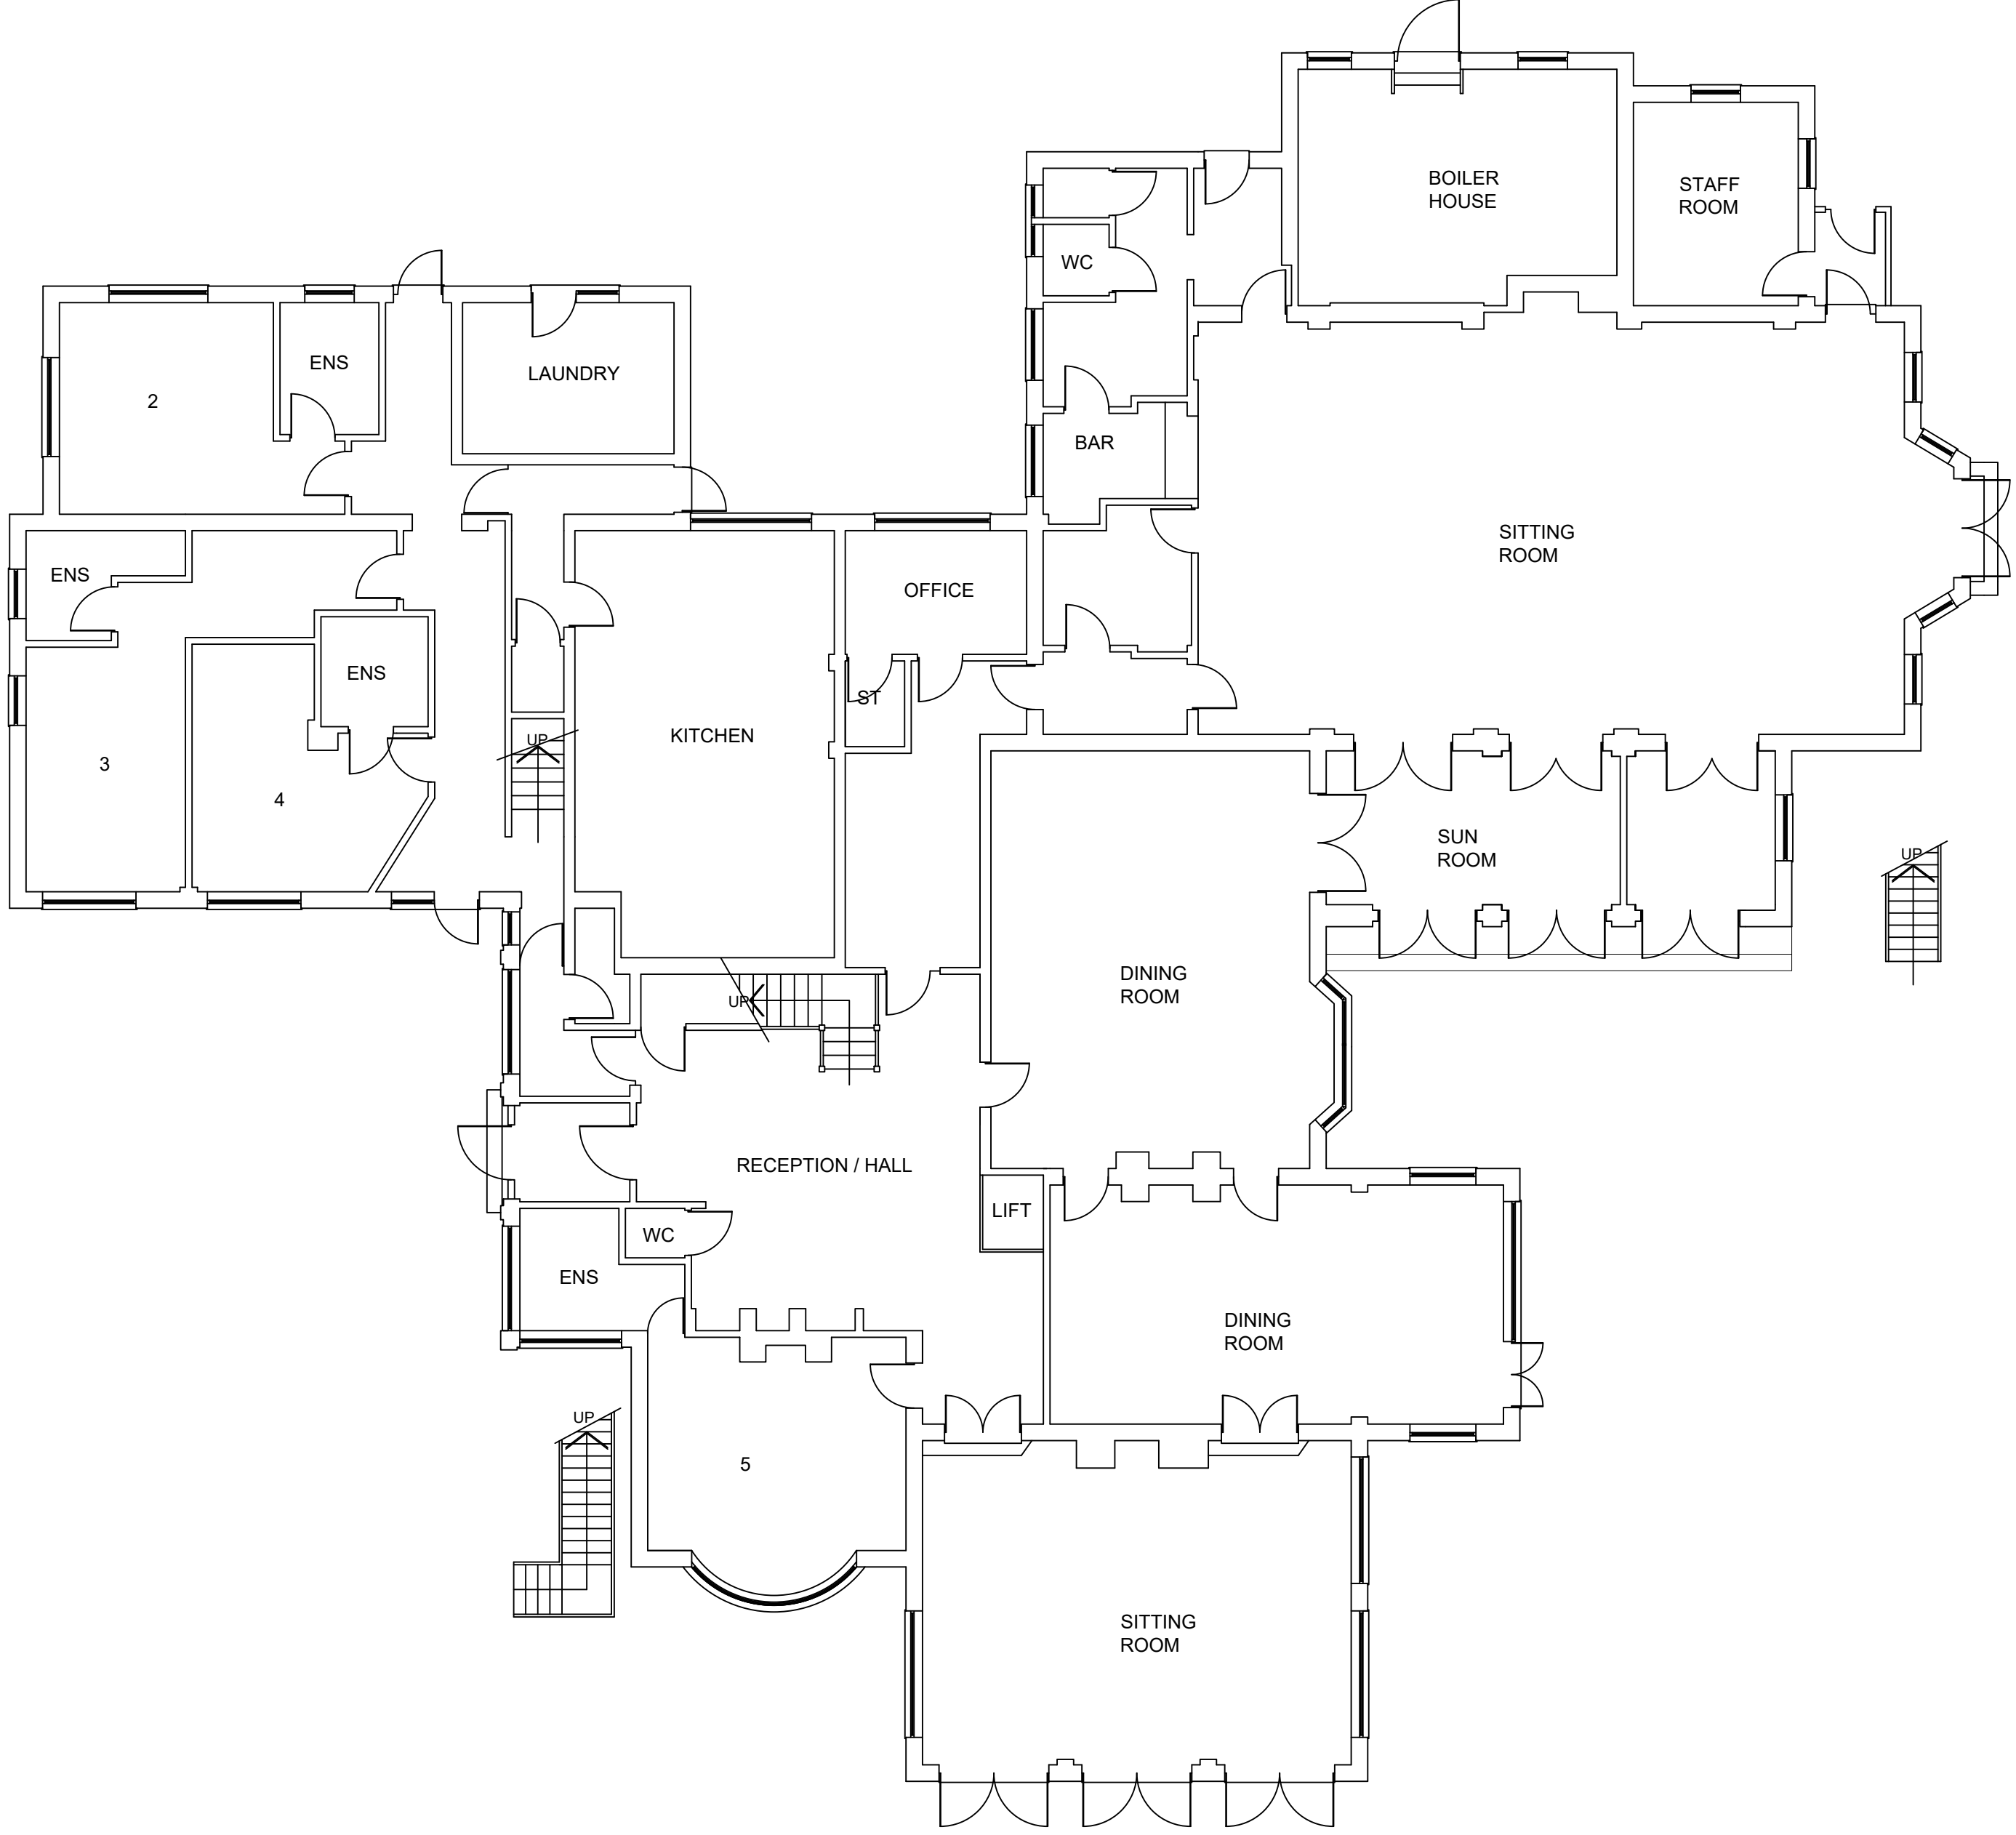

EXISTING GROUND FLOOR PLAN 1:100

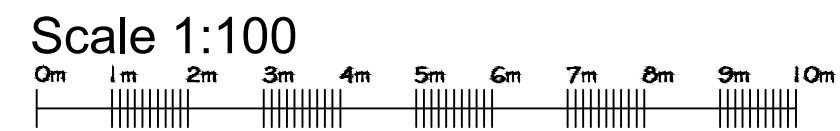

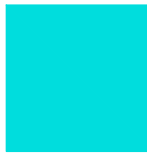

Steven Jones Plan Design
99 Felons, Portland Street, DT1 2HW
Tel: 01503 62550 Mob: 01888476665
Email: stevenjonesplansign@btinternet.com

Client	
Agincare - Gorseway	
Scale	Date
As Shown	27.08.2019