


CORE (Timber Frame)

SOUTER

AS


RiR Setting Out

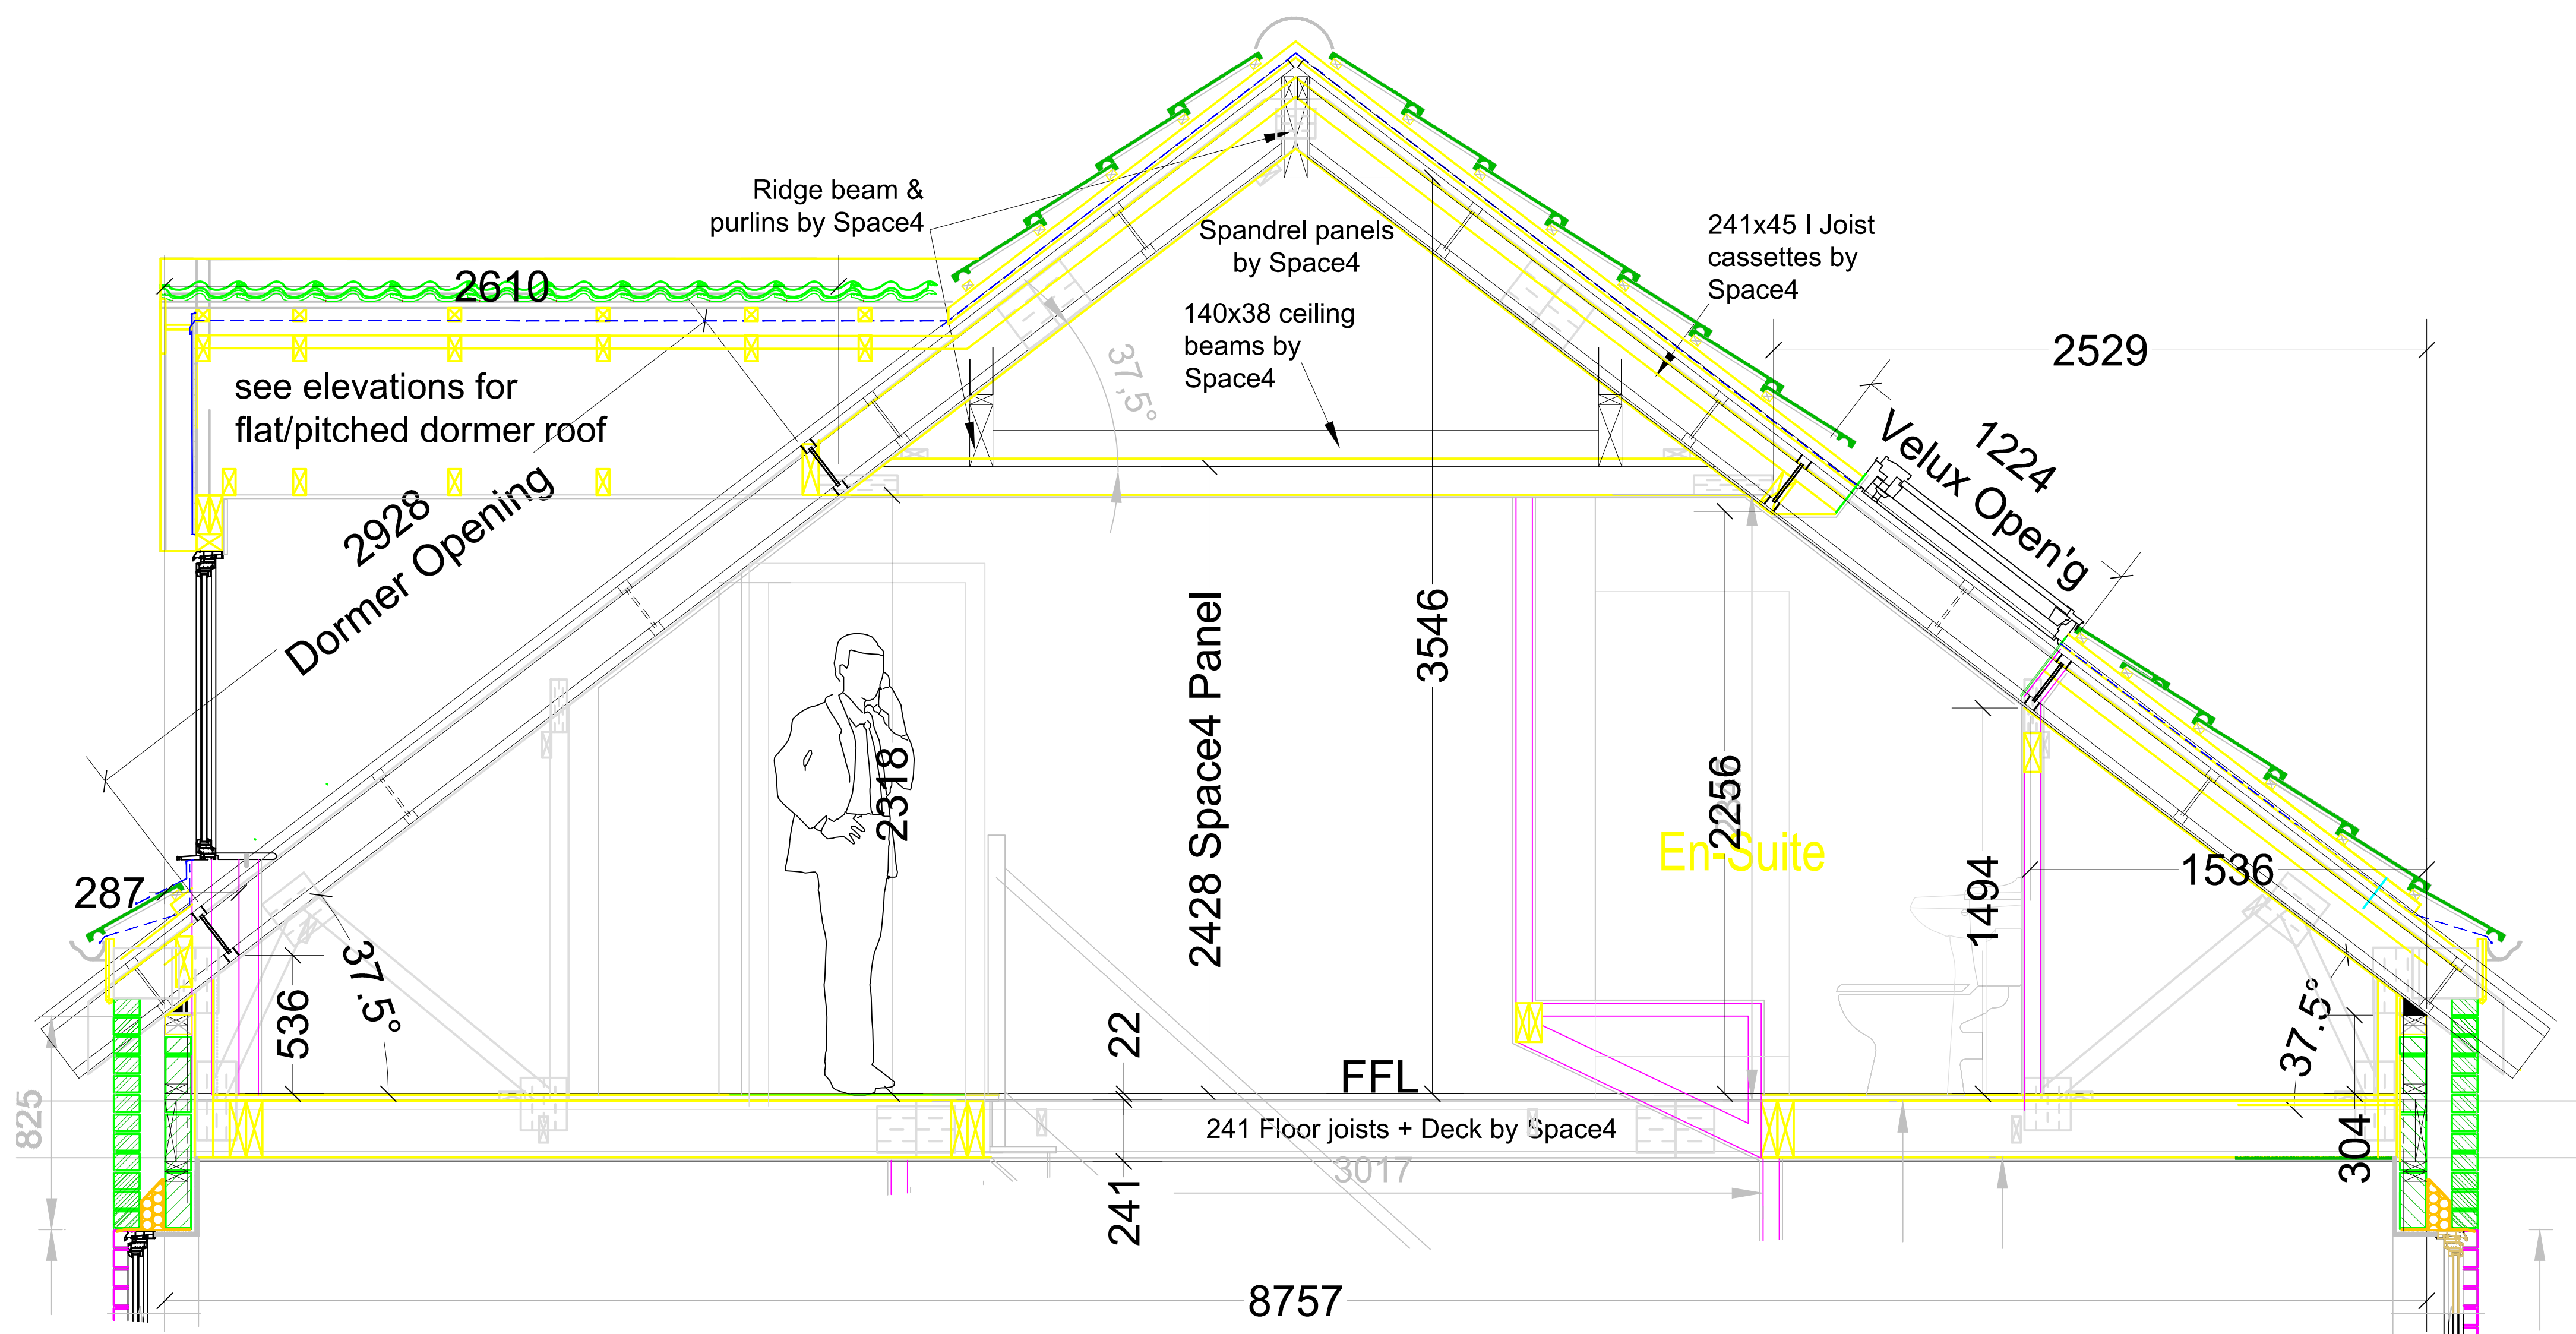

RiR SETTING OUT

NOTES: UNLESS OTHERWISE STATED

- ALL DIMENSIONS ARE IN MILLIMETERS
- NOT TO SCALE, DO NOT SCALE FROM THIS DRAWING
- SPACE4 UNIT MAY BE HANDED

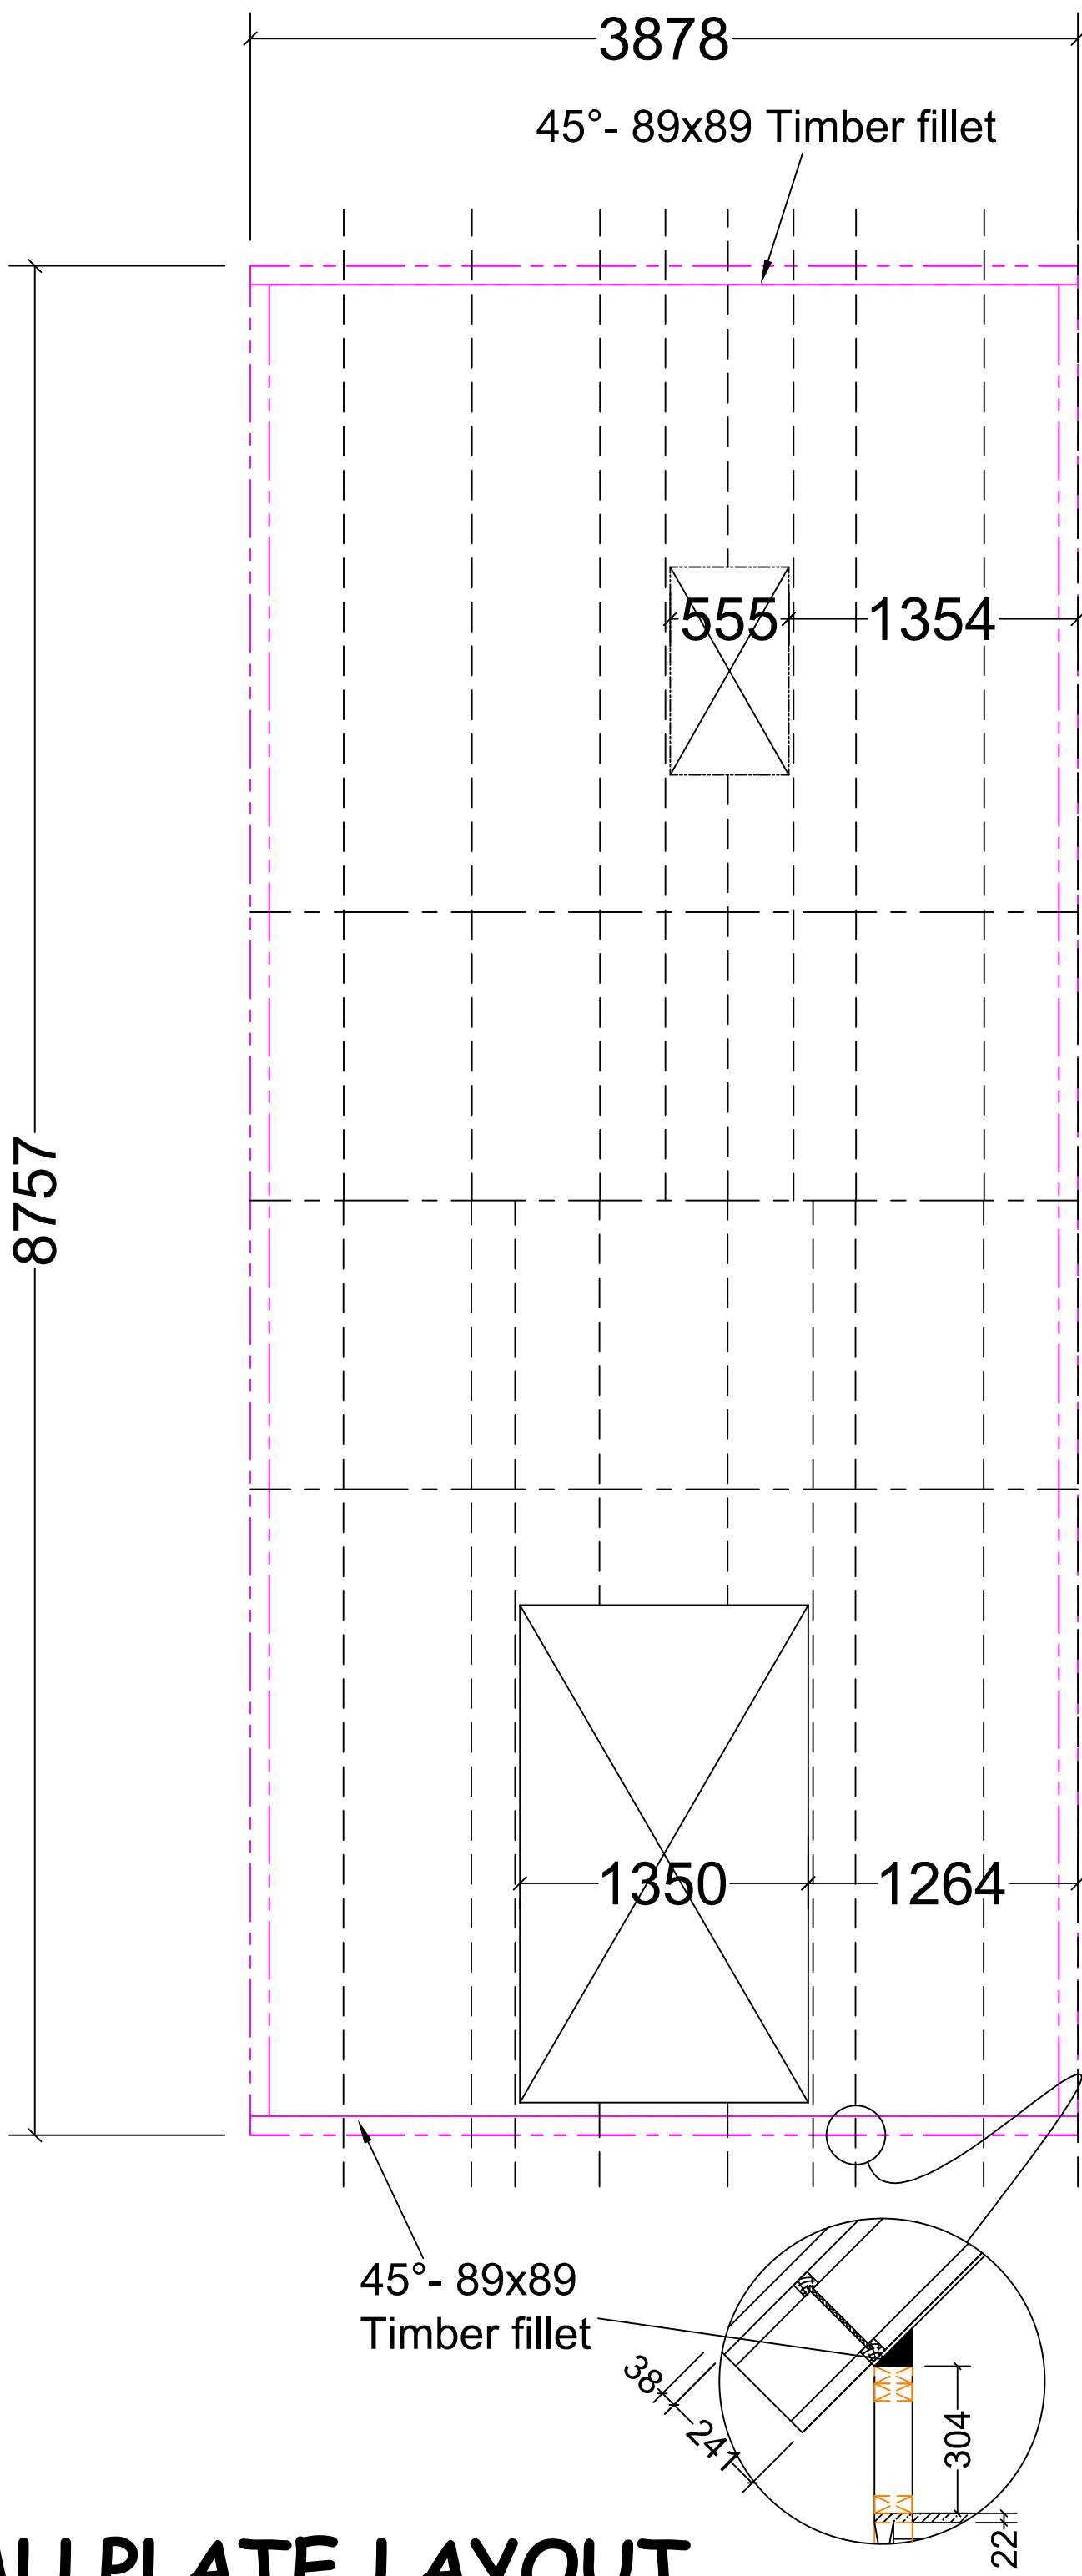

WALLPLATE LAYOUT

MATERIAL LIST

TOTAL LINEAR METERAGE OF WALL PLATE = 26m

APPROXIMATE No SHIMS REQUIRED FOR WALL PLATE = 44

(Suggested 3mm & 5mm Shims)

PLOT TO


A3

TITLE:-	000004435 SOUTER AS RiR Setting Out
FOR:-	CORE (Timber Frame)

DATE:-	12.02.15
DRAWN:-	S.A.
SIZE:-	ROOM IN ROOF
ARCH REF:-	SU.WD01 Rev N

REVISION:-	
A	SETTING OUT MODIFIED FOR 241 JOISTS SA 22.04.15
B	
C	

REVISION:-	
D	
E	
F	

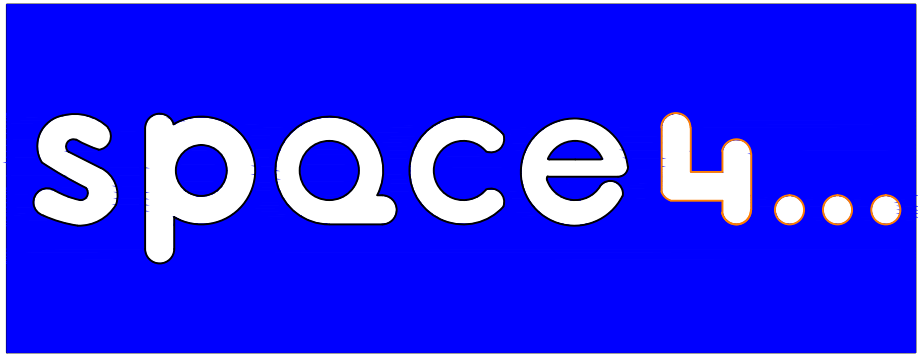

Space4 Limited
Tameside Drive
Castle Bromwich
Birmingham
B35 7AG