



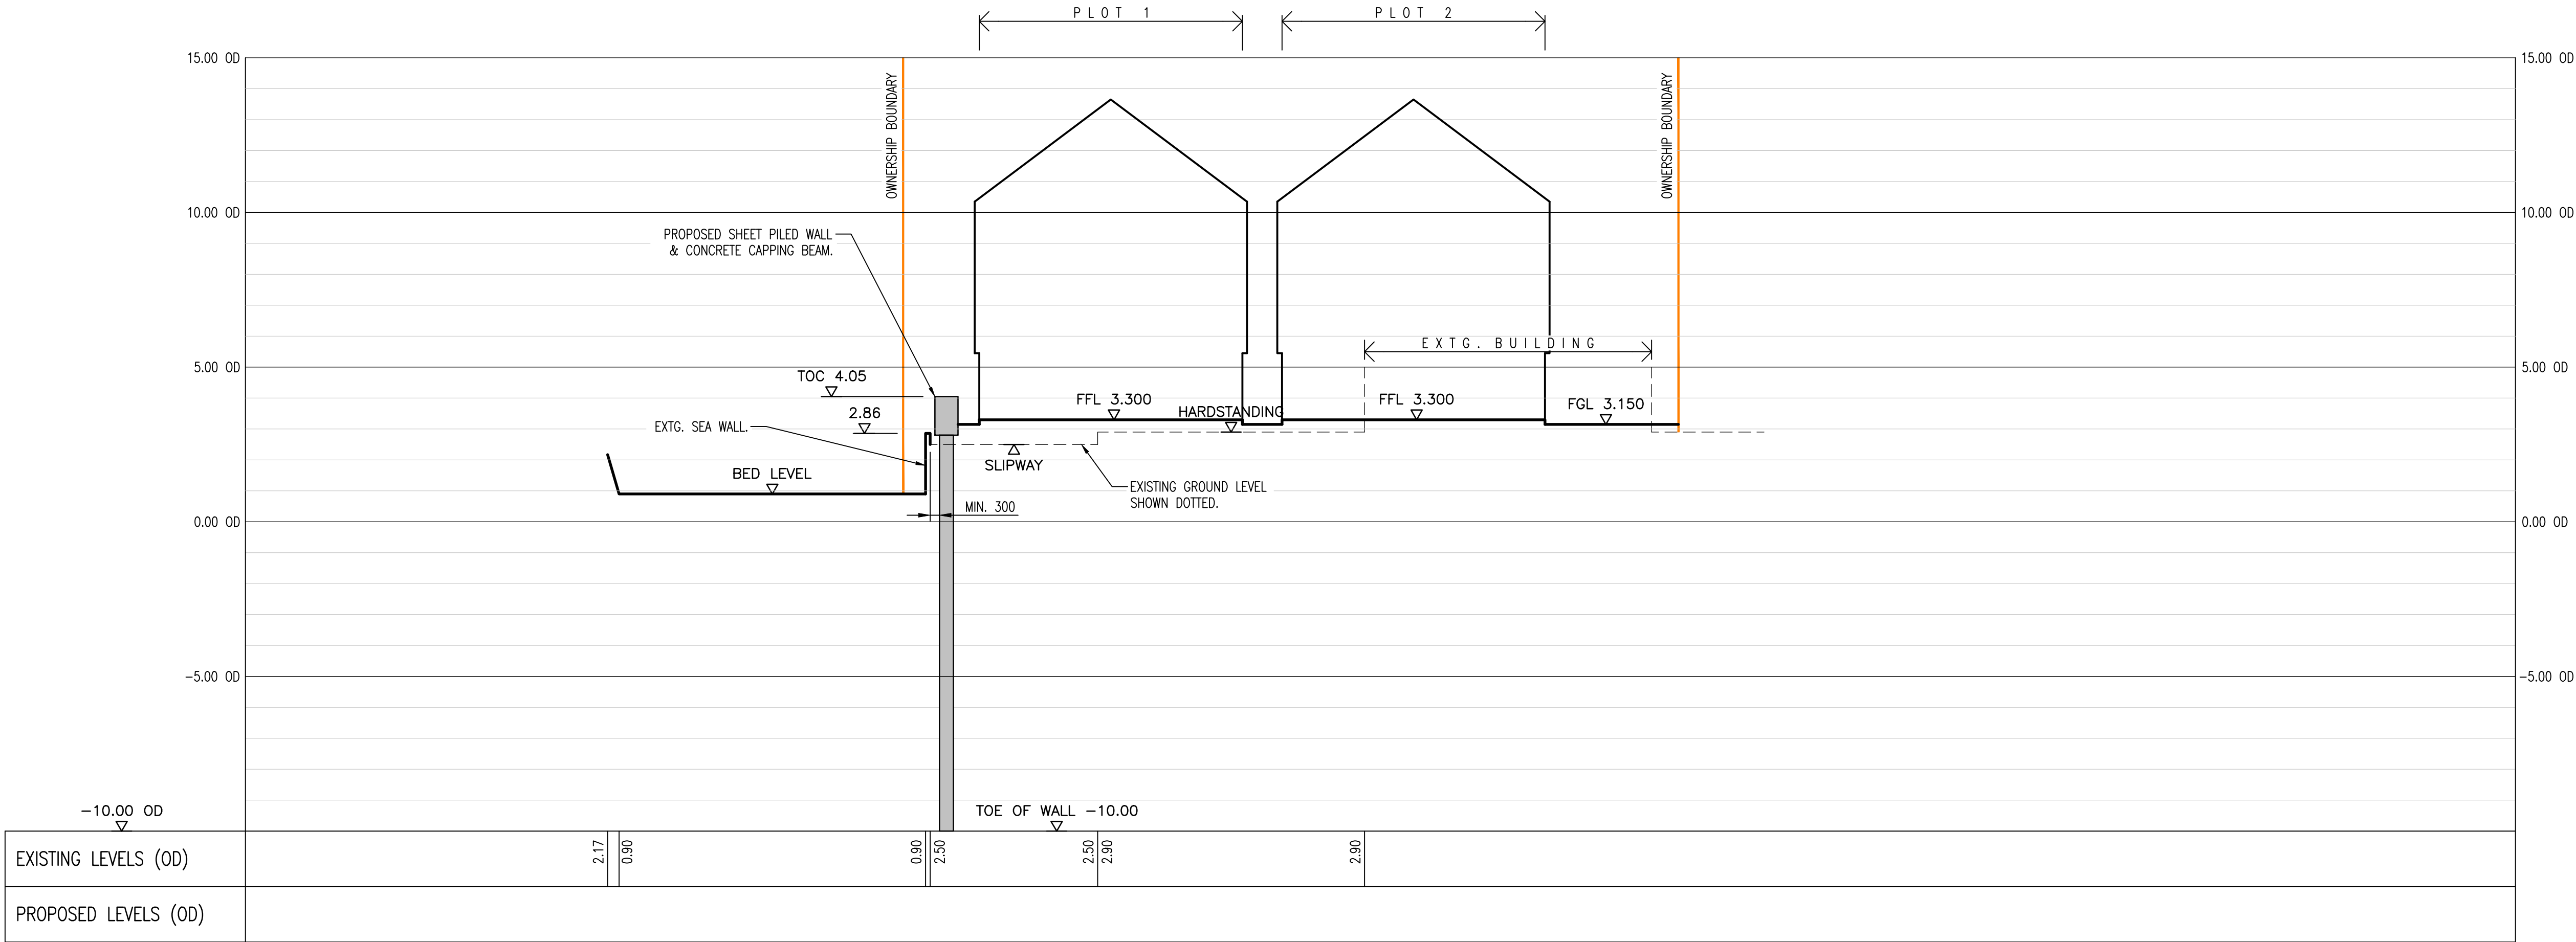

SECTION A-A.
SCALE 1:125

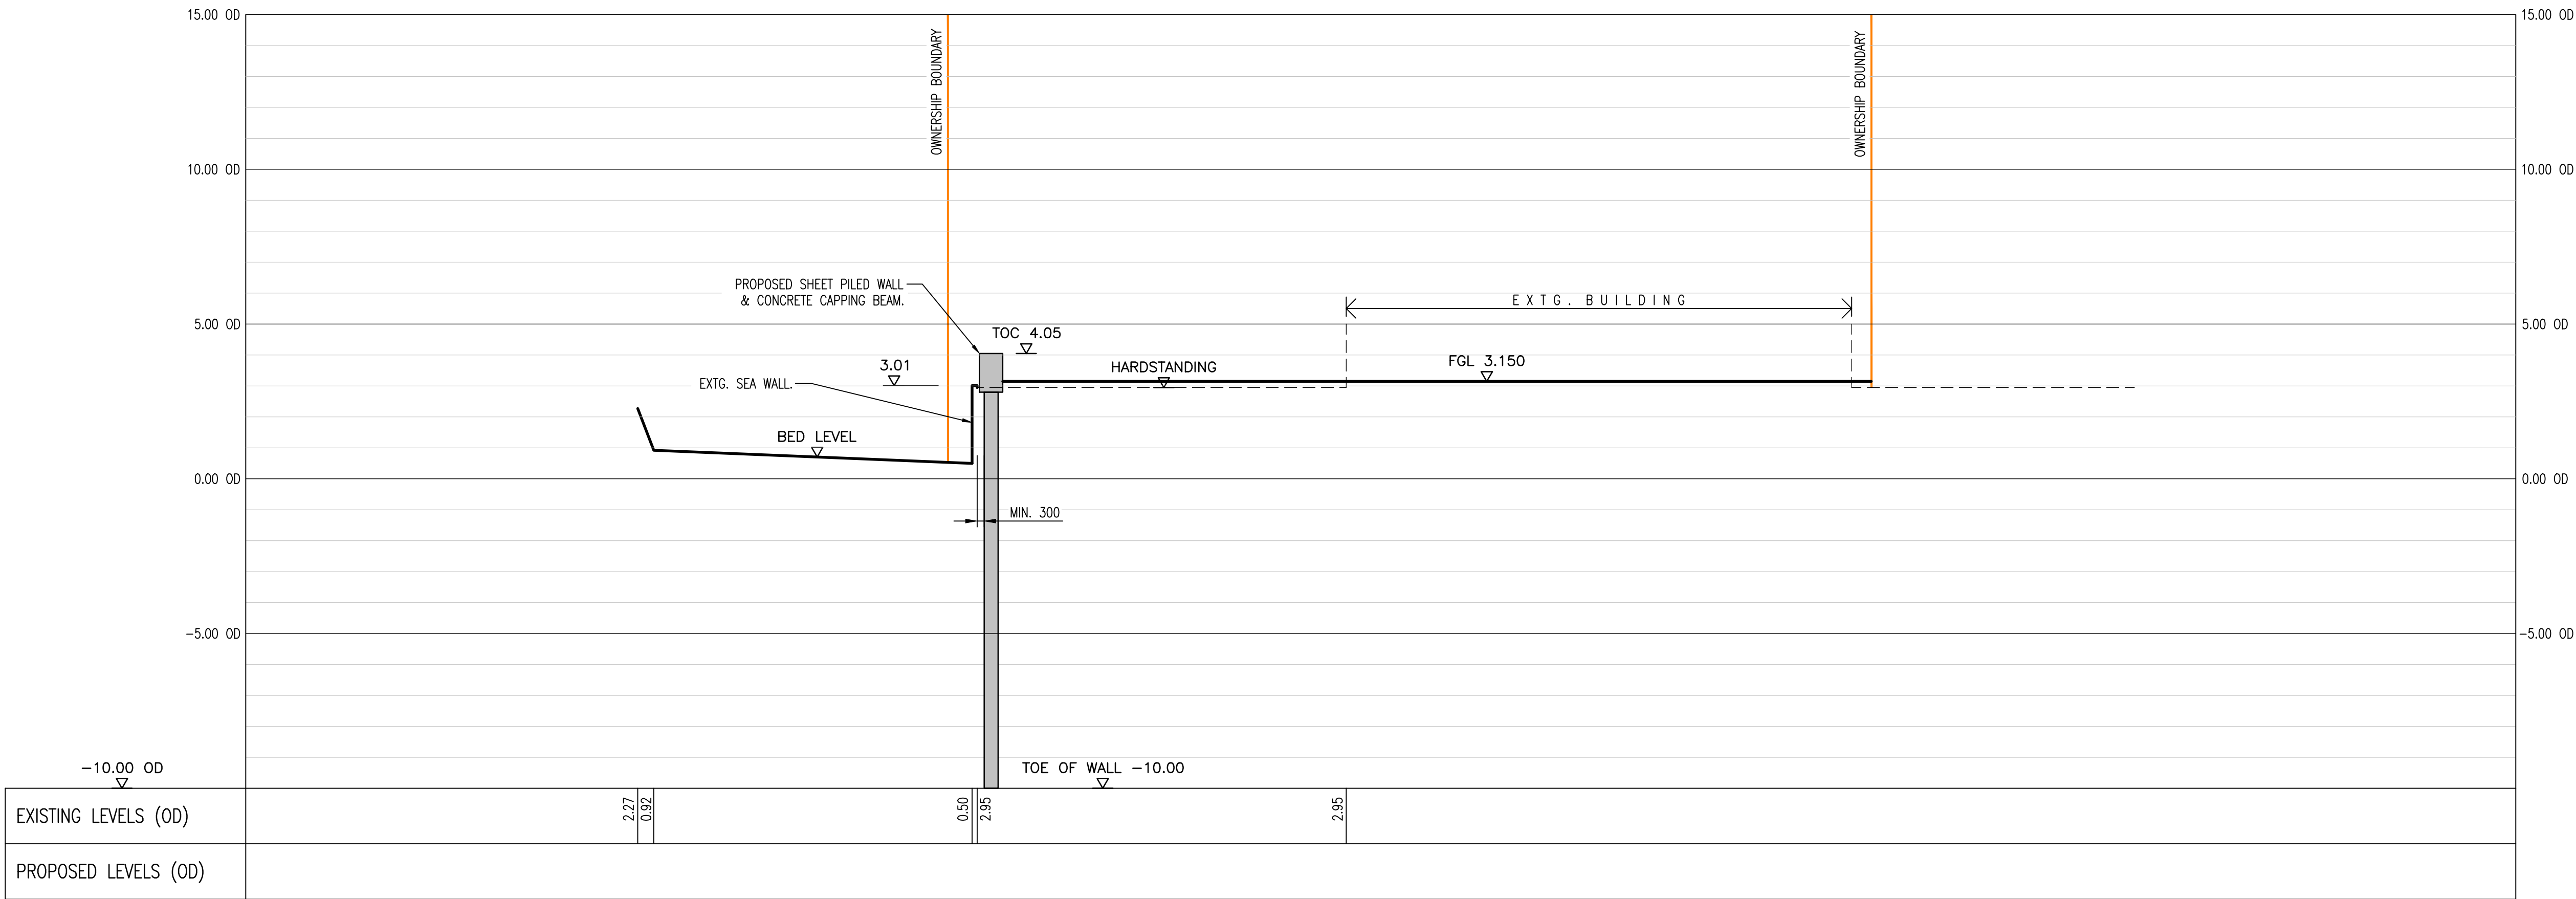

SECTION B-B.
SCALE 1:125

- NOTES:
1. THIS DRAWING IS COPYRIGHT AND SHOULD NOT BE REPRODUCED WITHOUT APPROVAL.
 2. THIS DRAWING TO BE READ IN CONJUNCTION WITH THE ARCHITECTS DRAWINGS. ANY DISCREPANCIES ARE TO BE BROUGHT TO THE ATTENTION OF BOTH PARTIES IMMEDIATELY.
 3. ANY DIMENSIONS/LEVELS INDICATED 'ref.' REFER TO ASSUMED/EXISTING DIMENSIONS WHICH ARE TO BE SITE CHECKED PRIOR TO THE COMMENCEMENT OF ANY WORK.

PRELIMINARY

P3	PRELIMINARY	HDL/02.19	HDL/02.19	HDL/02.19
P2	PRELIMINARY	HDL/01.19	HDL/01.19	HDL/01.19
P1	PRELIMINARY	HDL/08.18	HDL/08.18	HDL/08.18

Version	Amendment	Revised by and date	Checked by and date	Approved by and date
ORIGINAL DRAWING SIZE - A1		X-REFS: .		
CAD REF.		.		

 HAMILL DAVIES LIMITED Consulting Civil and Structural Engineers	Client JEREMY SAMUELS		Project DOLPHIN QUAY, EMSWORTH	
	Drawing Title		SITE SECTIONS - SHEET 1	
	Purpose	Drawn	HDL	Scale
	PRELIMINARY	Designed		1:125 @ A1
Issuing Office SWANMORE		Drawing Number		Version
Telephone 01489 893 596		18-3130-151		P3