
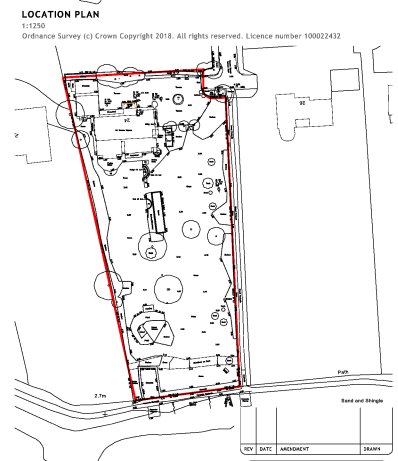
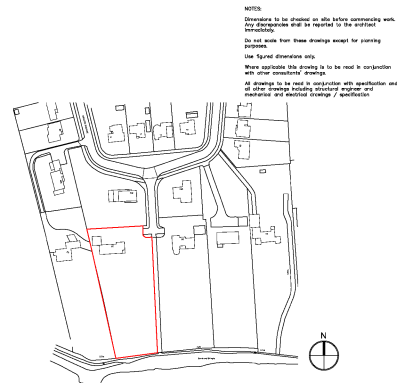
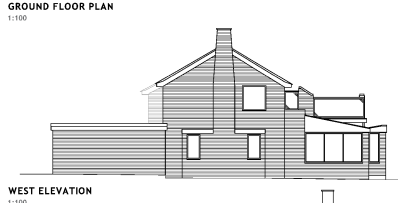
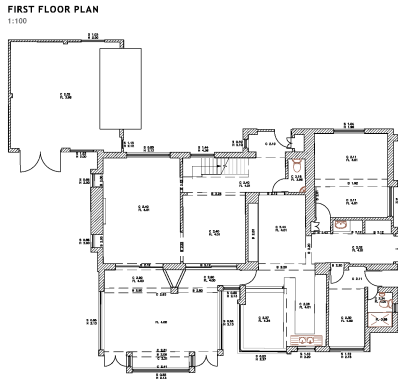
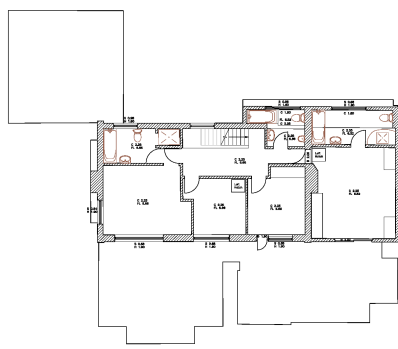
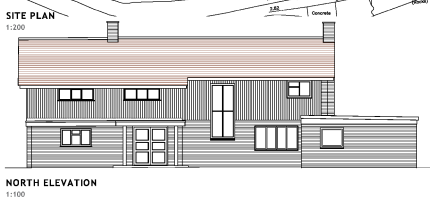


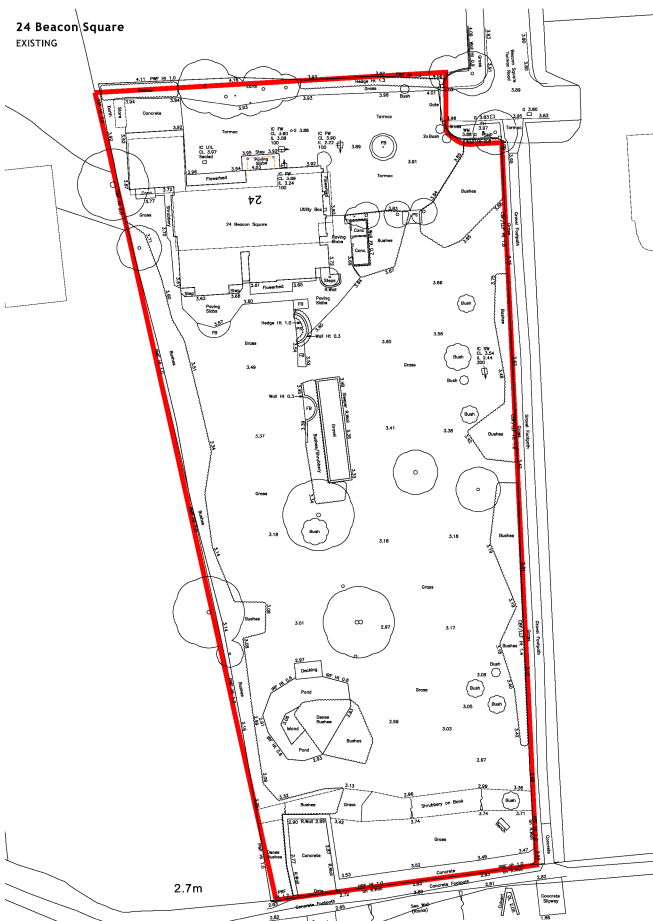

NOTES:

REV	DATE	AMENDMENT	DRAWN
1	01/10/17		
hd architects www.hd-architects.co.uk email@hd-architects.co.uk			
CLIENT Mike and Sue Harrold			
PROJECT 24 Beacon Square Residential PCD 10/17			
DRAWING Existing Plans Existing Conditions		SCALE as noted @A1	
DATE 01/10/17		DRAWN JF	
DRAWING NUMBER 17100-01		REVISION 1	