


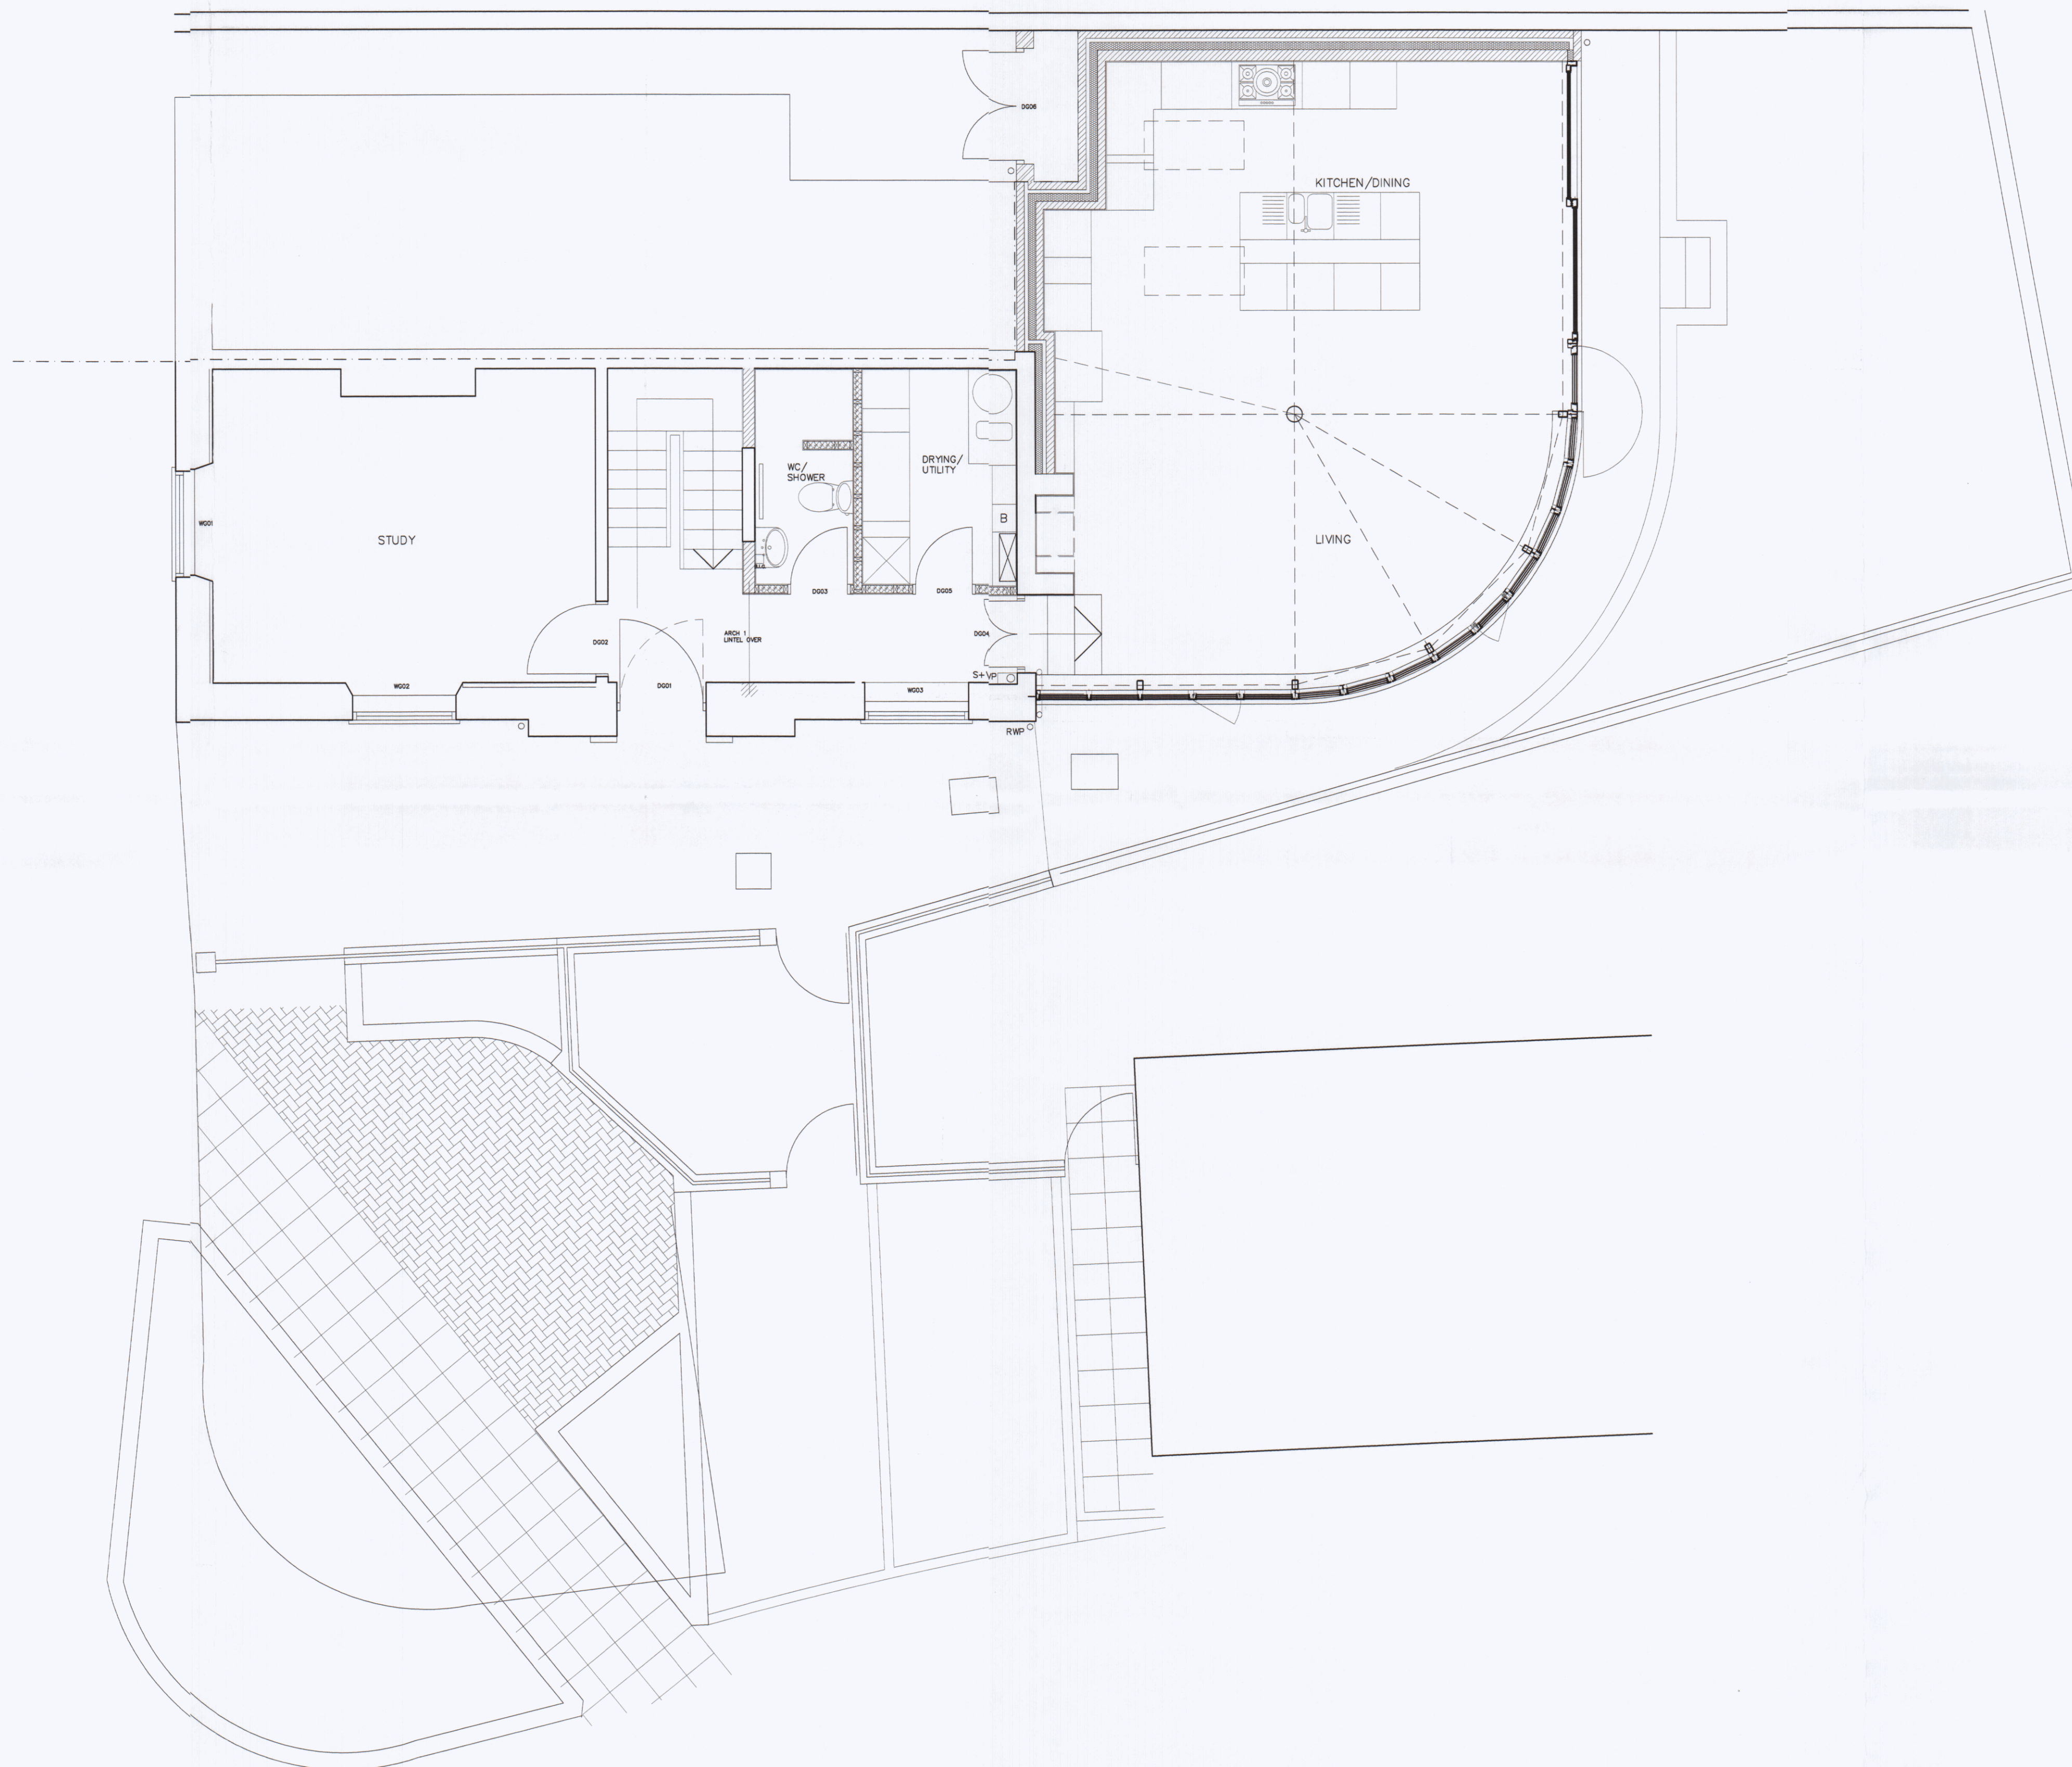

GROUND LEVEL (ABOVE SILL)

HAVANT BOROUGH
COUNCIL
- 4 JAN 2019
RECEIVED

A 22 11 18 Updated layout.

Client
DR C OTTY
20 QUEEN STREET
EMSWORTH

Project
CONSERVATION AND EXTENSION
20 QUEEN STREET
EMSWORTH

Title
SINGLE STOREY EXTENSION
GROUND - WINDOW LEVEL

PROJECT	DRAWING	amd
2306	BR.007	A
scale 1:50 @ A1	date 07.18	drawn TJS

**TIM SAGE
CHARTERED
ARCHITECT
LIMITED**

12 Sussex Place
Southsea PO5 3EZ
t: 023 9282 7386
m: 07773 187 010
e: tim.sage@fiscali.co.uk

